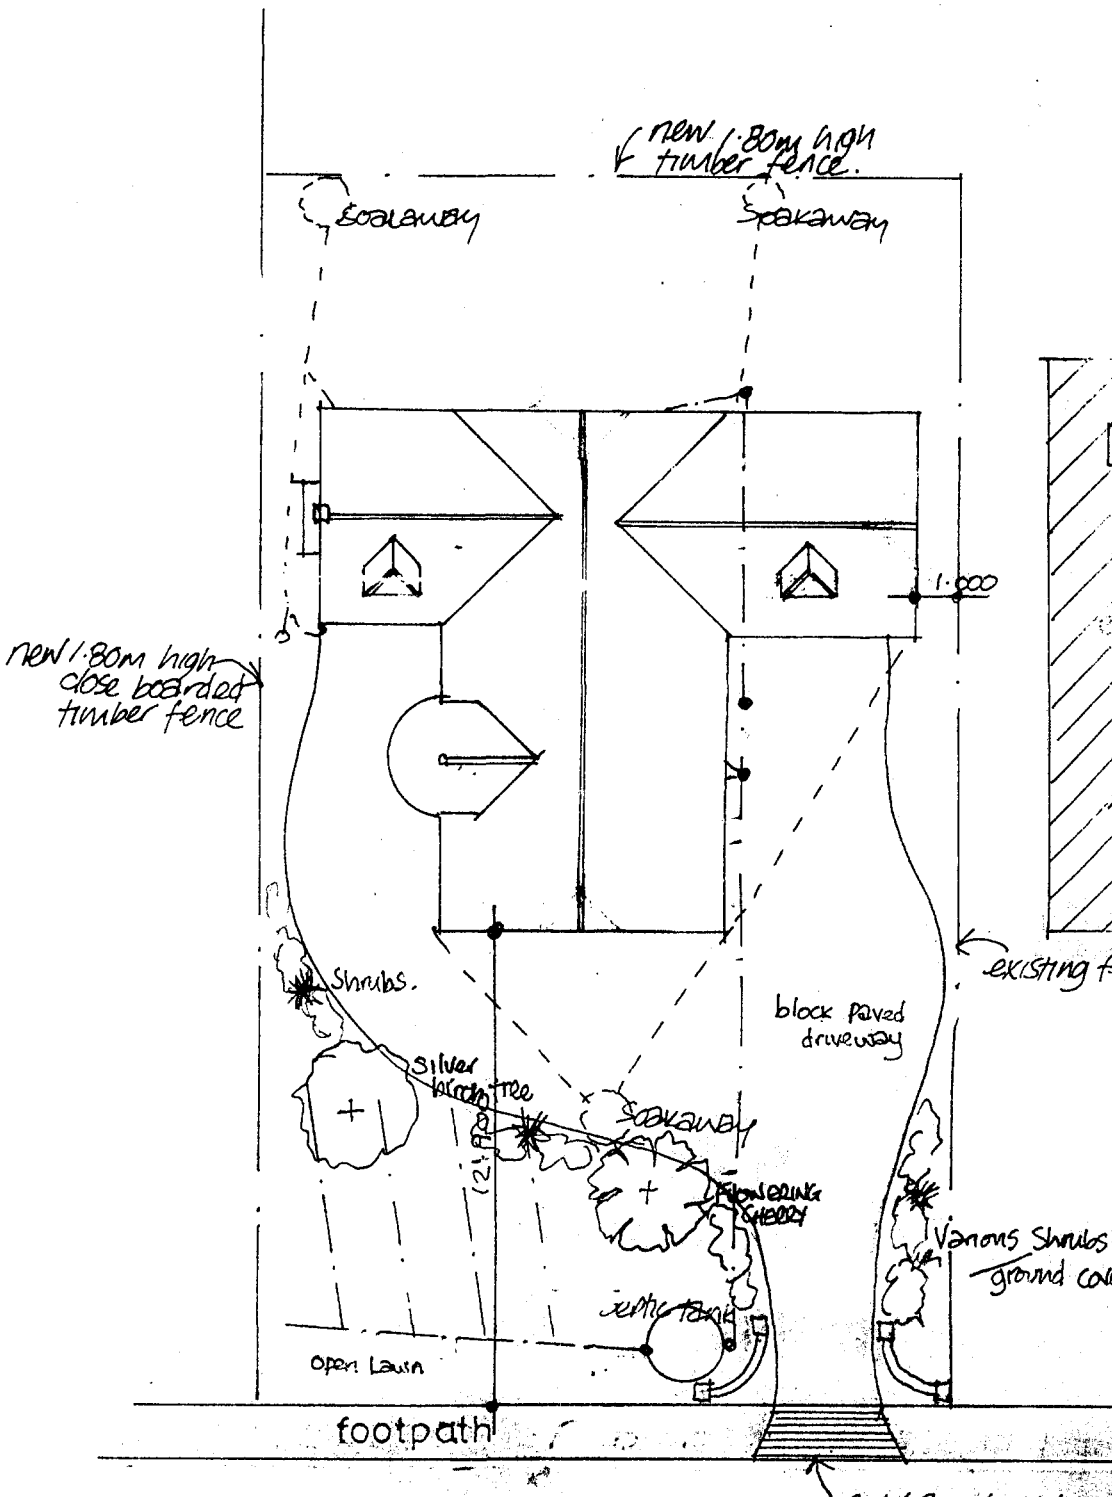


SITE PLAN
SCALE 1:200

TERMINED
SHDC
Planning & Development
24 JUL 2002
Ref 0863/02