




Gedney Road (South - West) Elevation 1:200

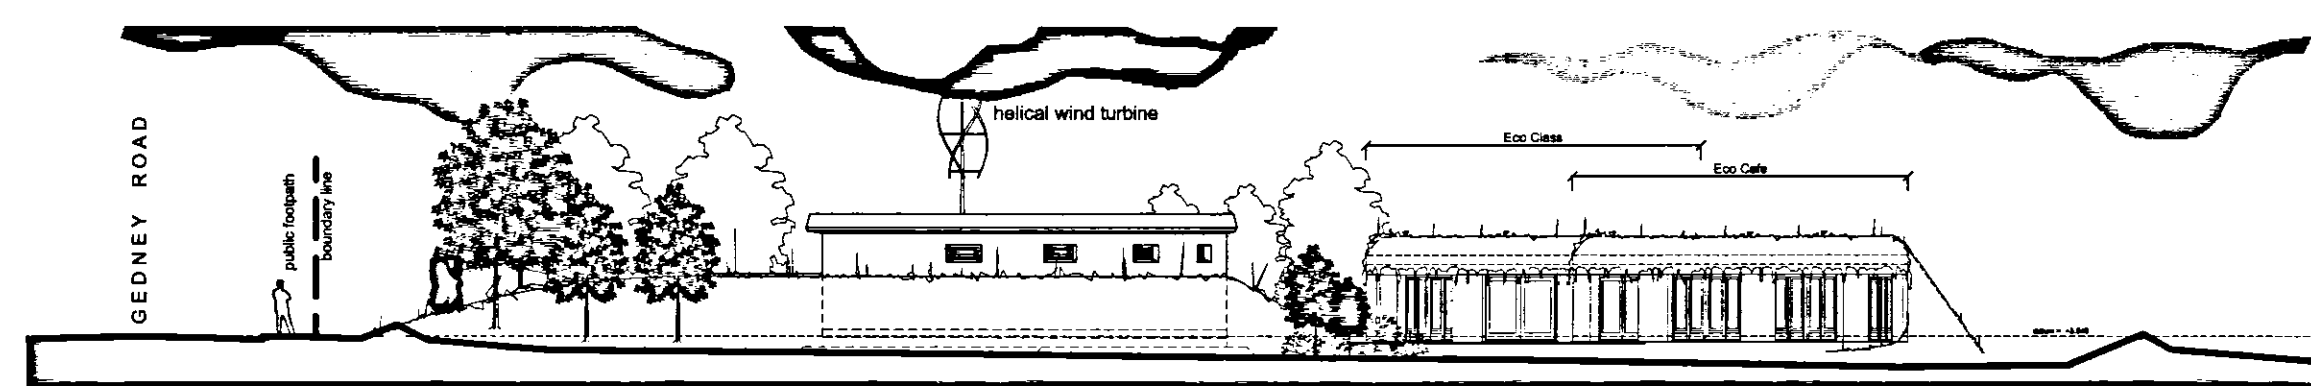

(South - East) Elevation 1:200

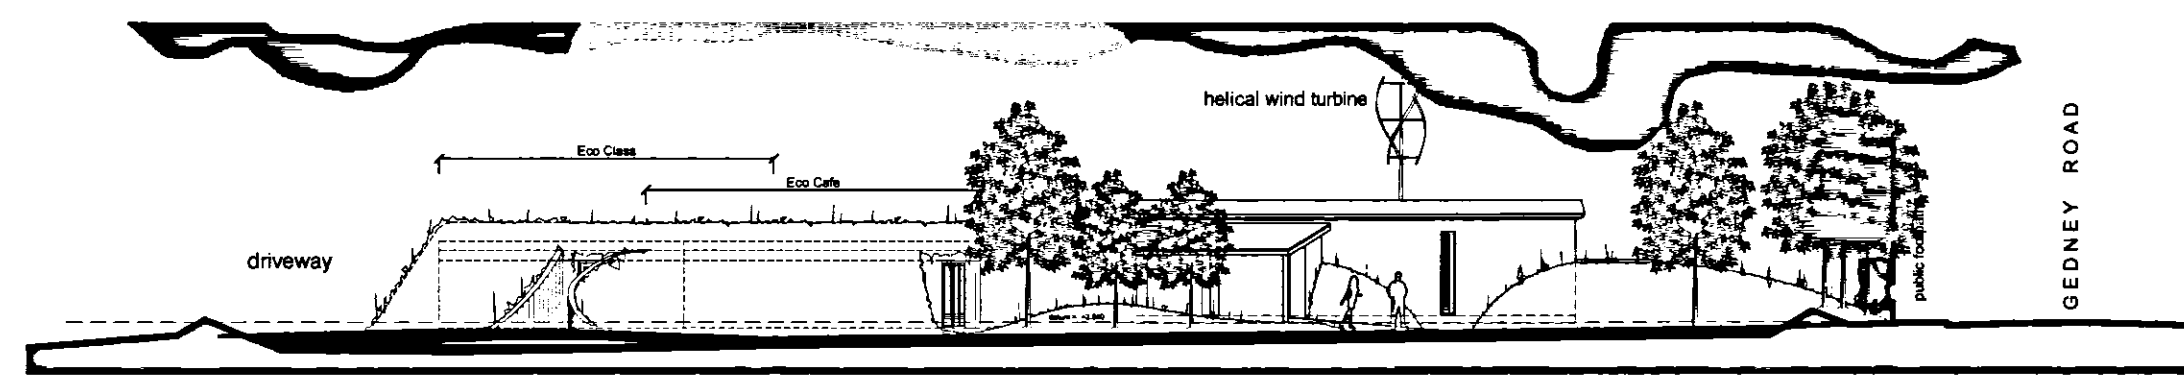

Driveway (North - West) Elevation 1:200

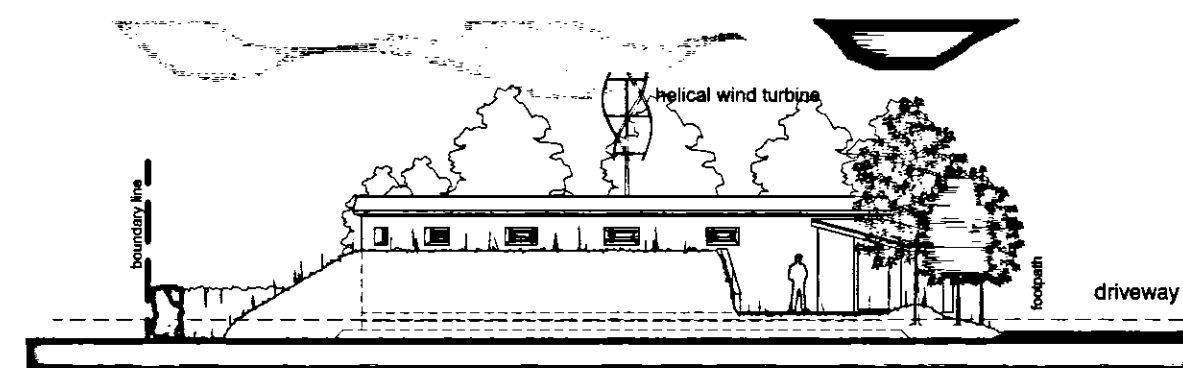

(North - East) Elevation 1:200

