
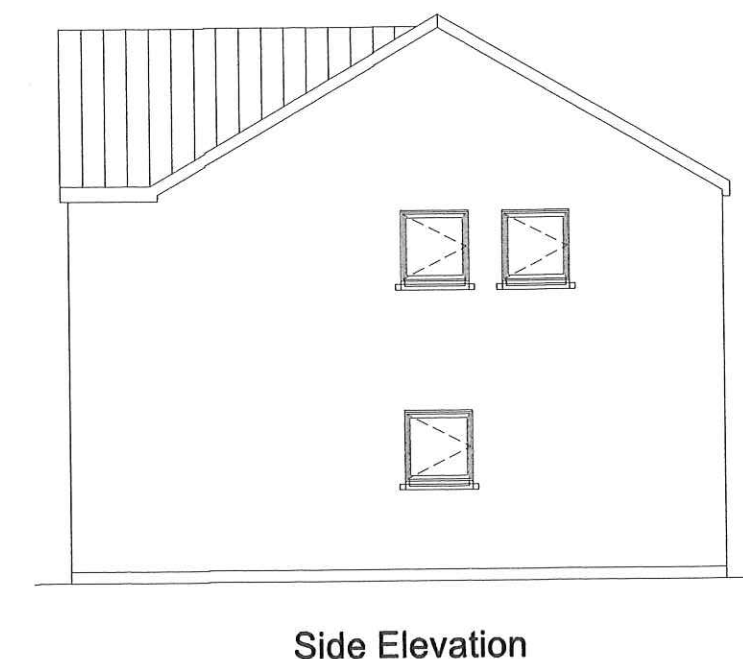
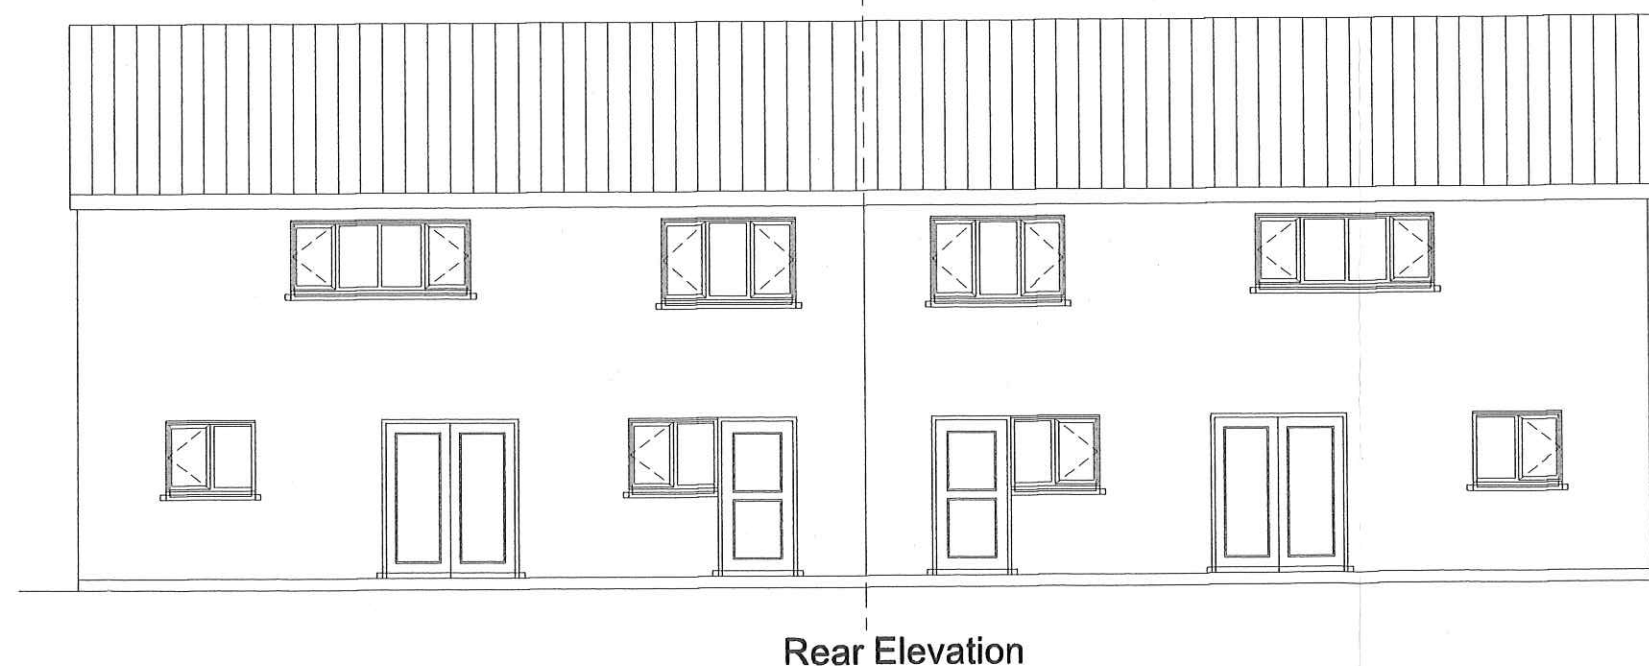
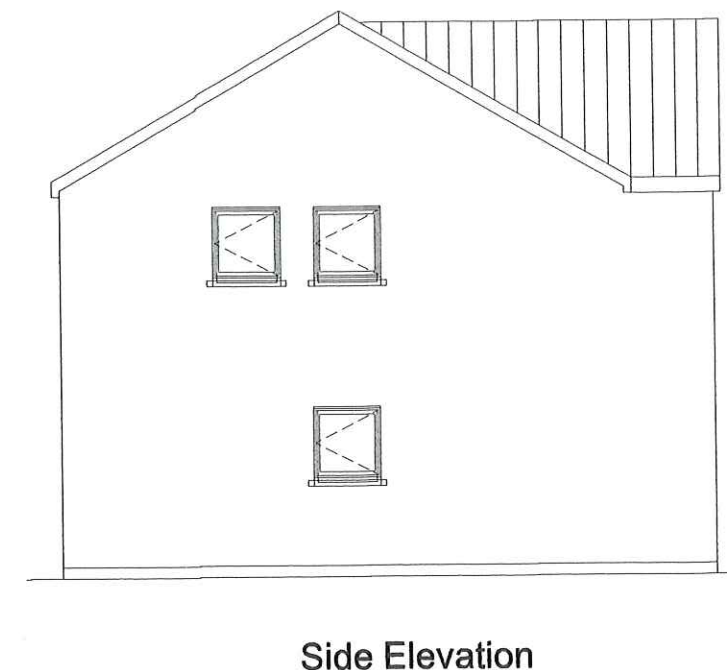


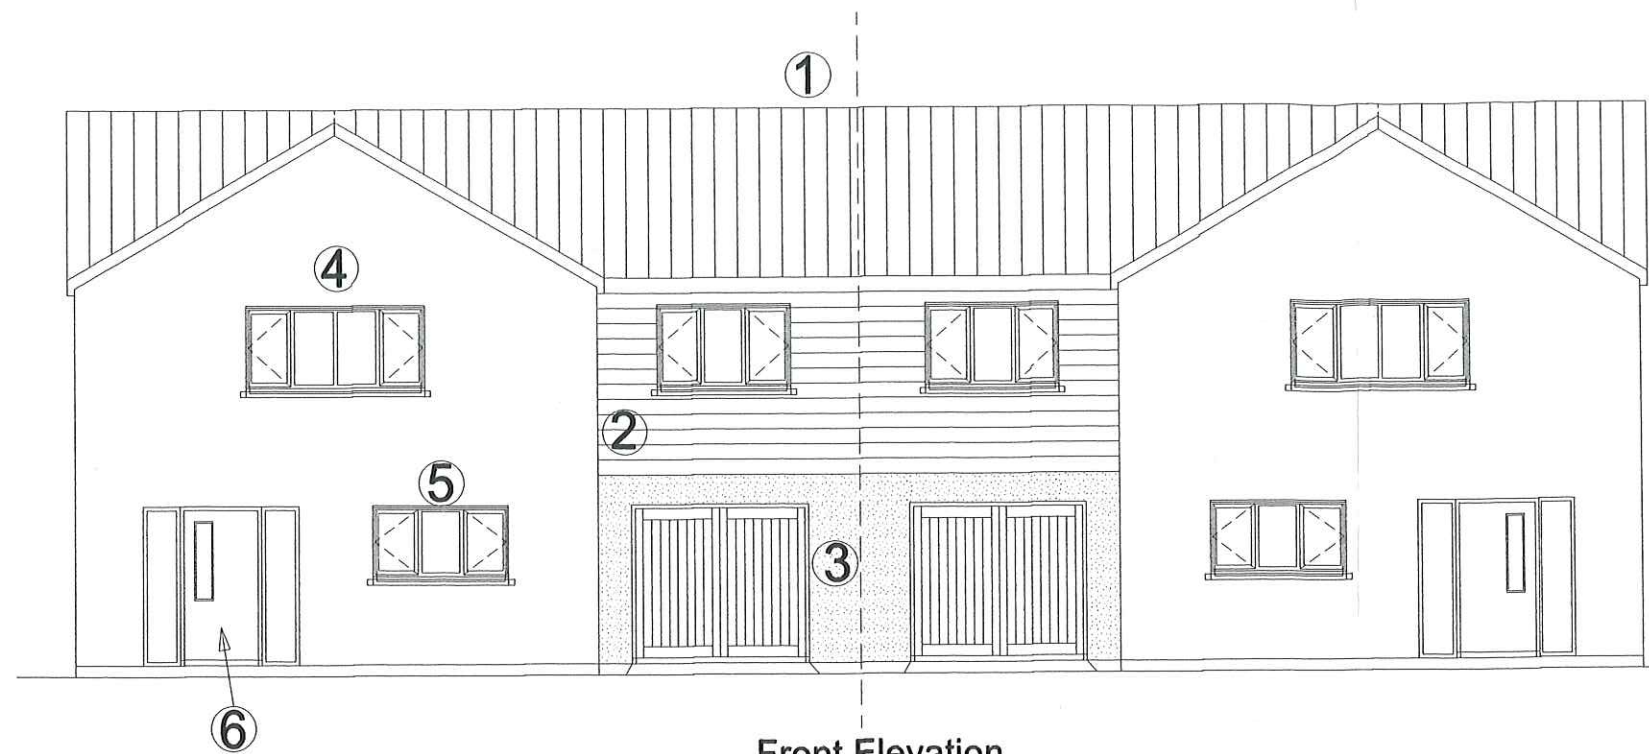

- ① Grey Forticrete slate tiles SL8
- ② Anthercite Hardy Shiplap
- ③ Cream Render finish
- ④ Weinerberger Hathaway Brindle Bricks
- ⑤ White UPVC windows and facia
- ⑥ Anthracite grey composite door

Plans by
Anfoss Ltd.,
87 Leverington Common,
Leverington,
Wisbech, PE13 5BH
Tel 01945 466266
mob 07836 246446
email building55@live.co.uk

Proposed pair of new dwellings
NW of Sea Breeze,
Marsh Road,
Gedney Drove End,
Spalding, Lincs, PE12 9PJ
for Home Improvements

Scale 1:100

Himp/Ged/2021/ele/1