


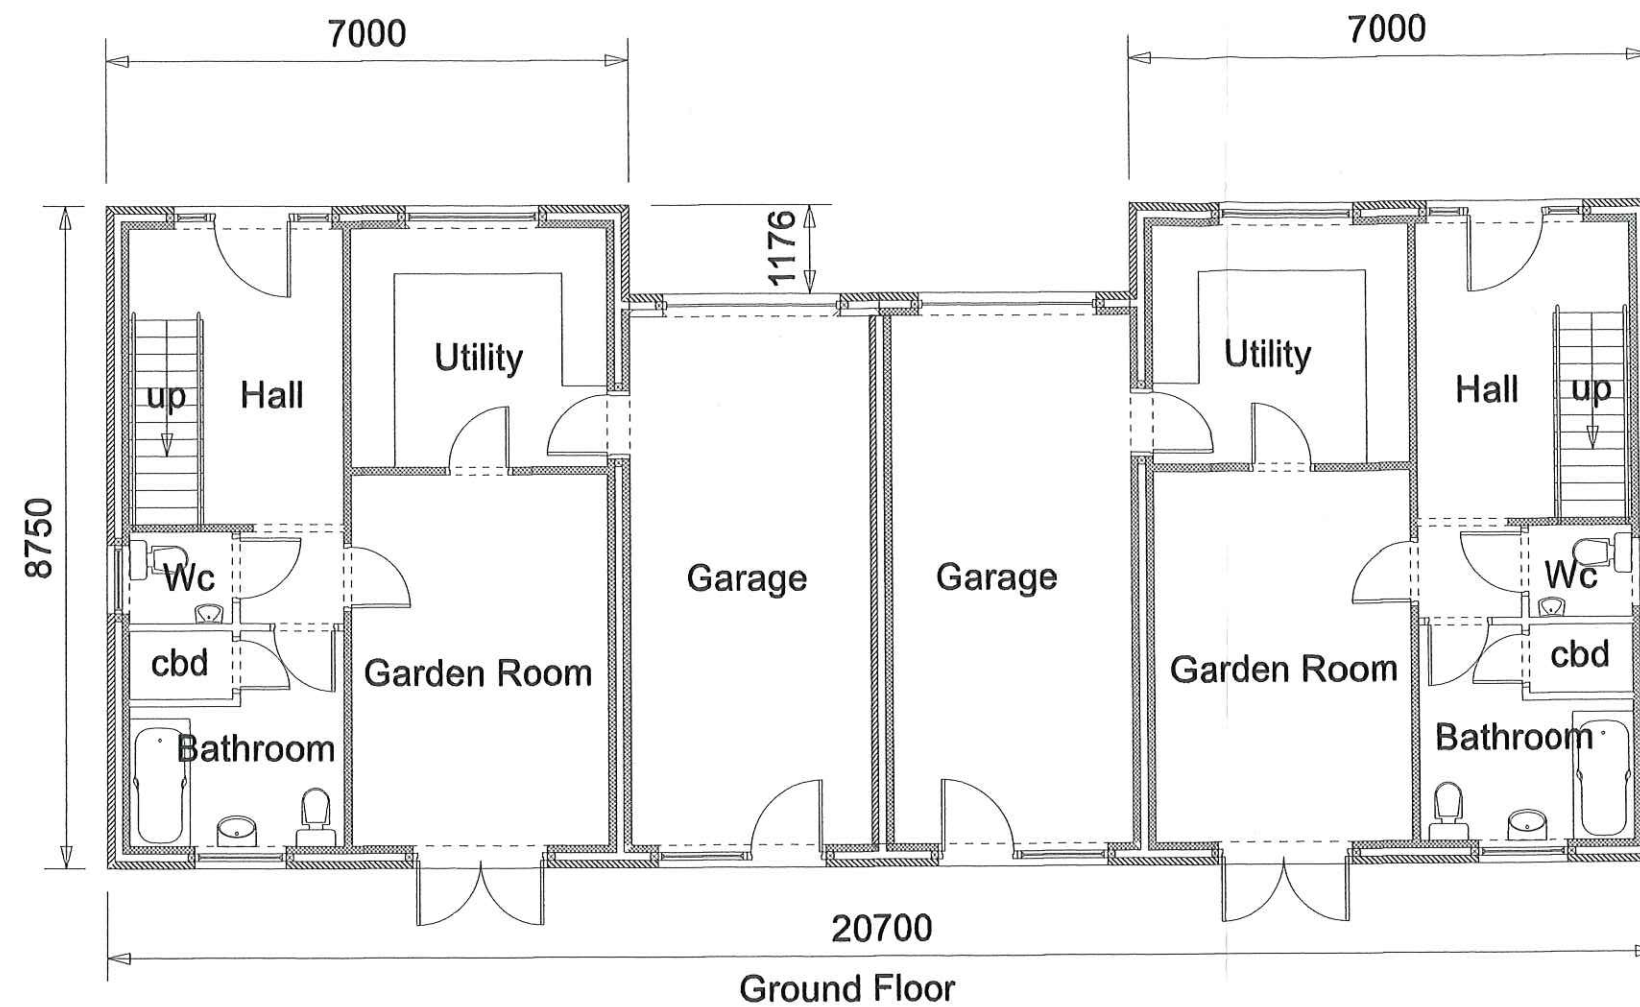

Plans by
 Anfoss Ltd.,
 87 Leverington Common,
 Leverington,
 Wisbech, PE13 5BH
 Tel 01945 466266
 mob 07836 246446
 email building55@live.co.uk

Proposed pair of new dwellings
 NW of Sea Breeze,
 Marsh Road,
 Gedney Drove End,
 Spalding, Lincs, PE12 9PJ
 for Home Improvements

Scale 1:100

Himp/Ged/2021/Gndpln/1