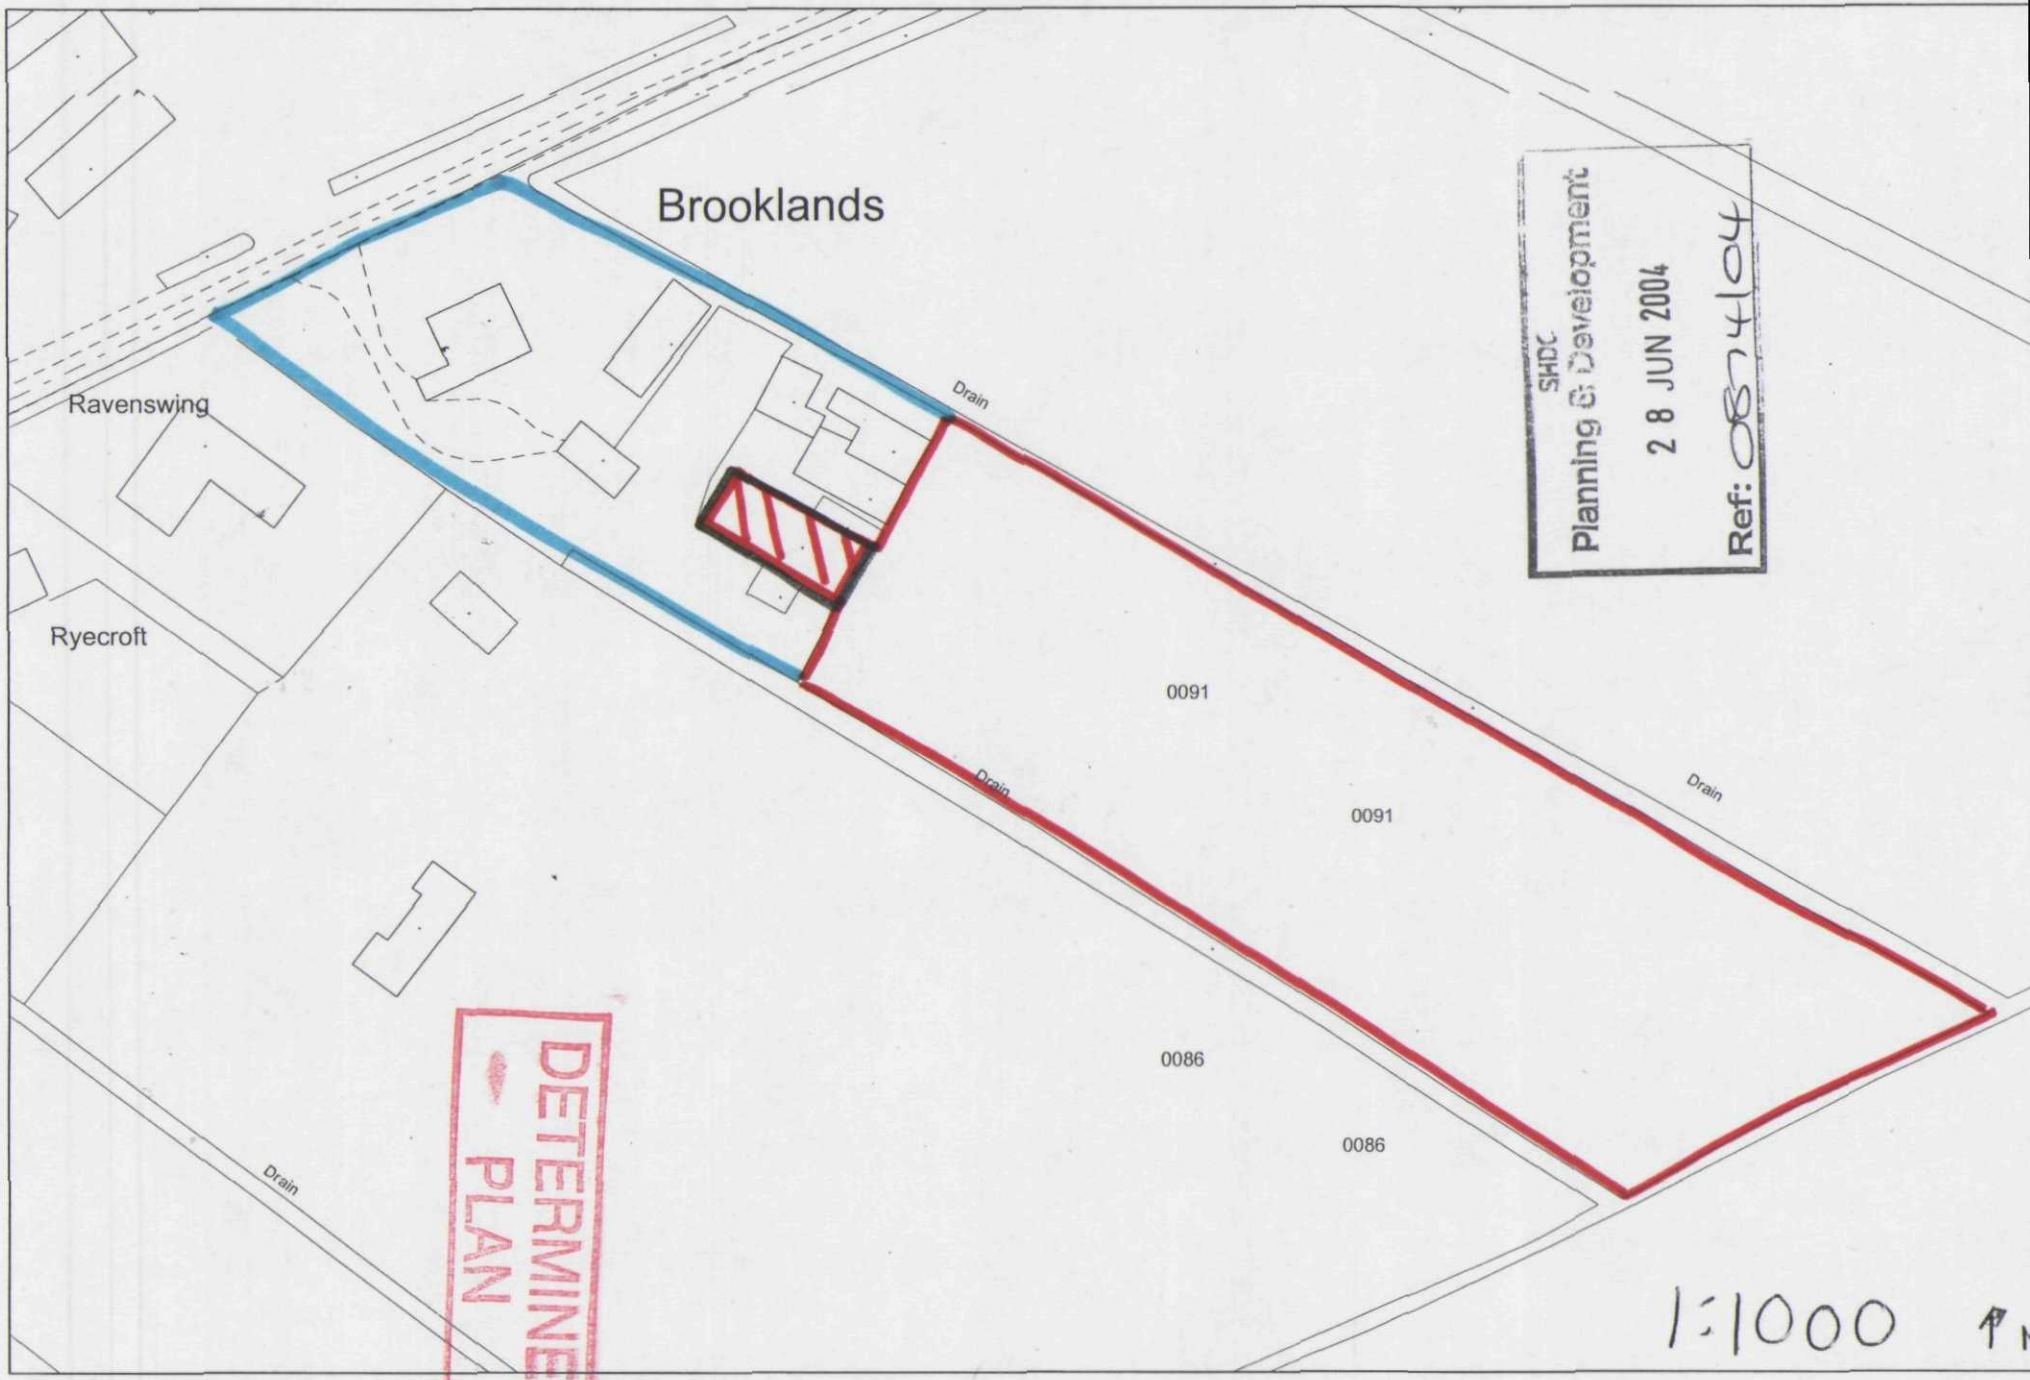

Brooklands
Ravenswing
Ryecroft
Drain
Drain
Drain
Drain
0091
0091
0086
0086
SHDC
Planning & Development
2 8 JUN 2004
Ref: 08/04/04
DETERMINED
PLAN
1:1000