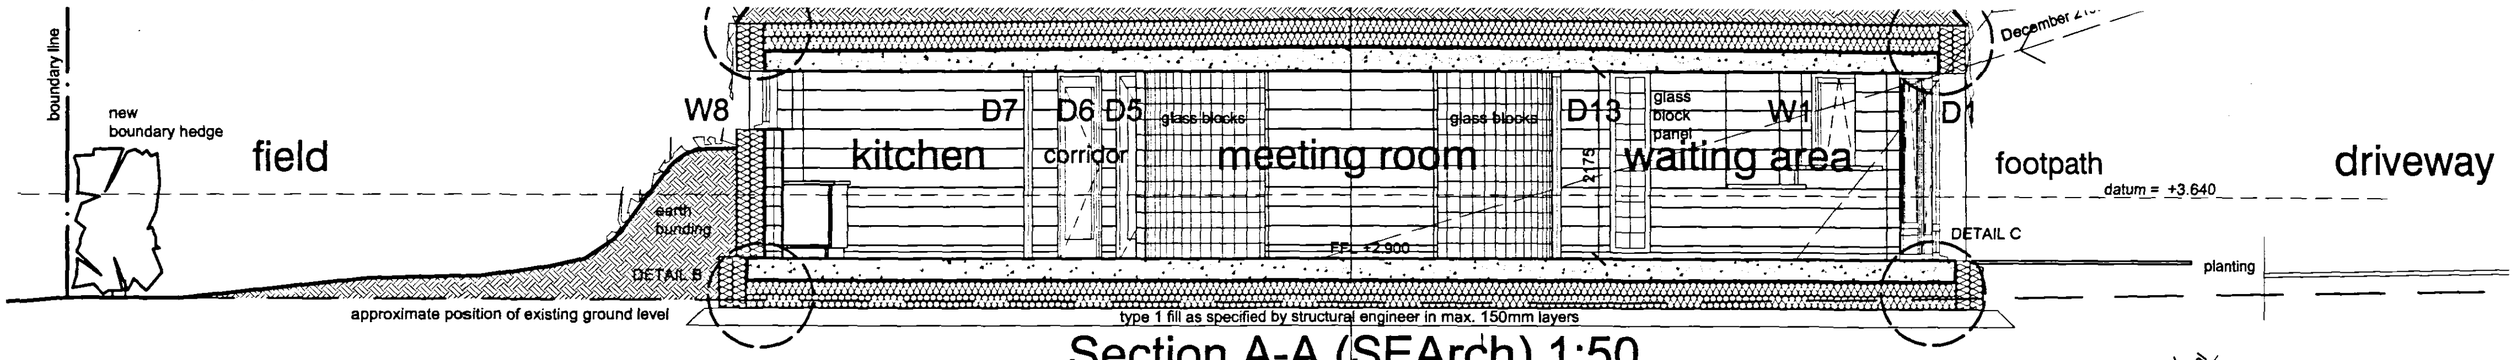

Section A-A (SEArch) 1:50

For localised sections see structural engineers drawings ref:

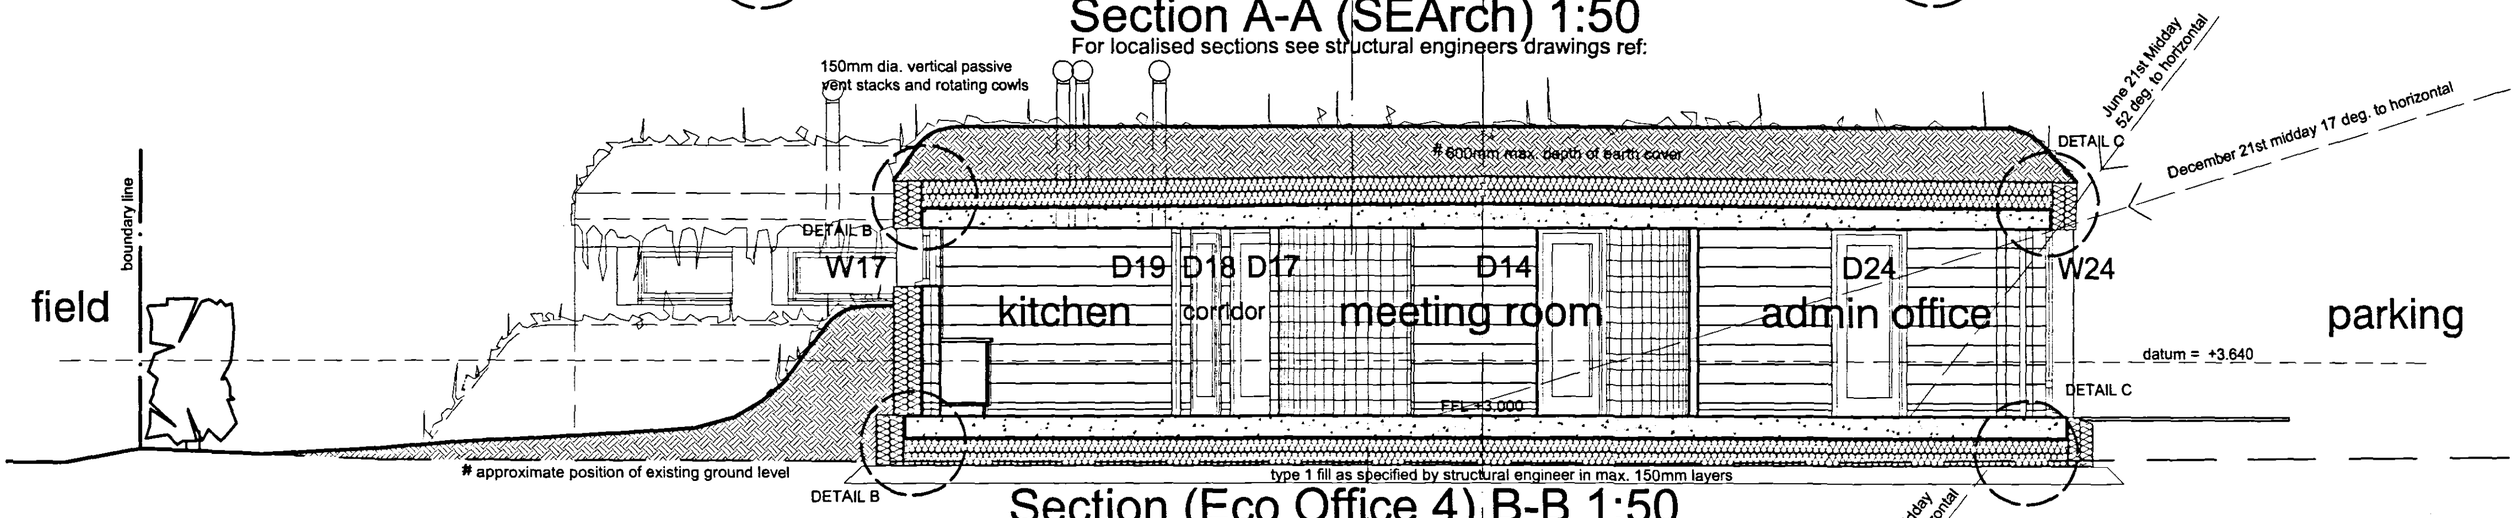

Section (Eco Office 4) B-B 1:50

For localised sections see structural engineers drawings ref:

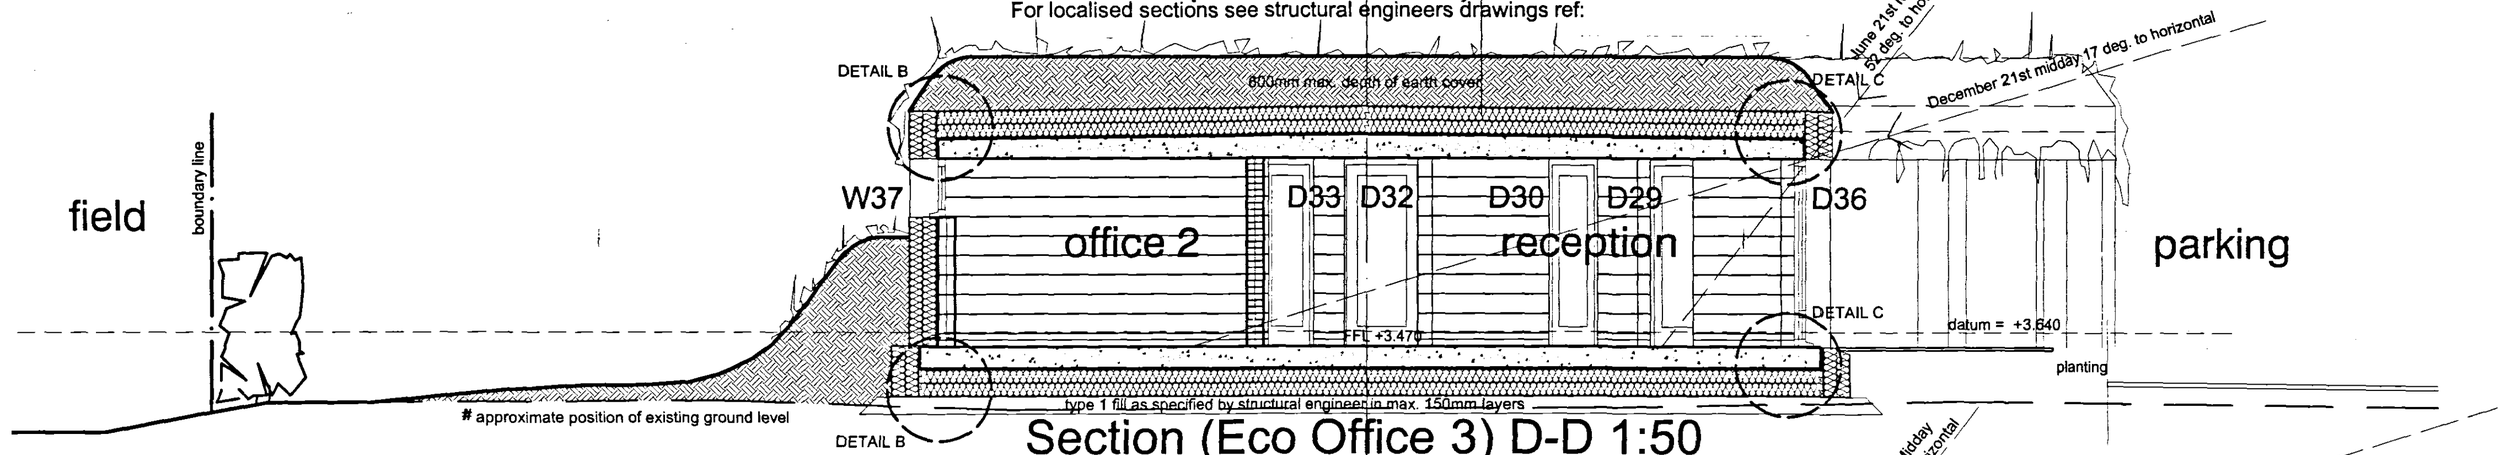

Section (Eco Office 3) D-D 1:50

For localised sections see structural engineers drawings ref:

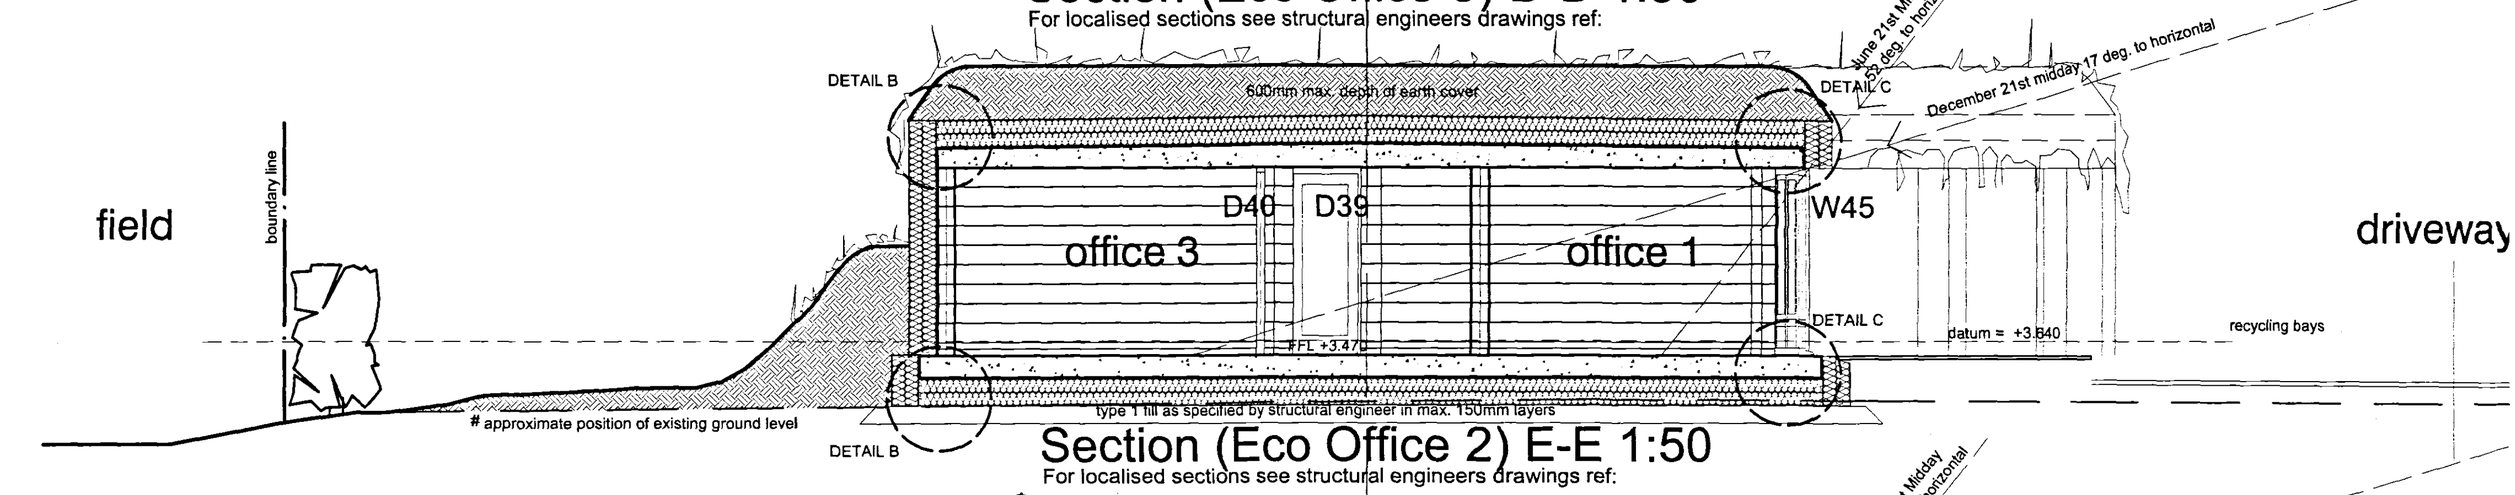

Section (Eco Office 2) E-E 1:50

For localised sections see structural engineers drawings ref:

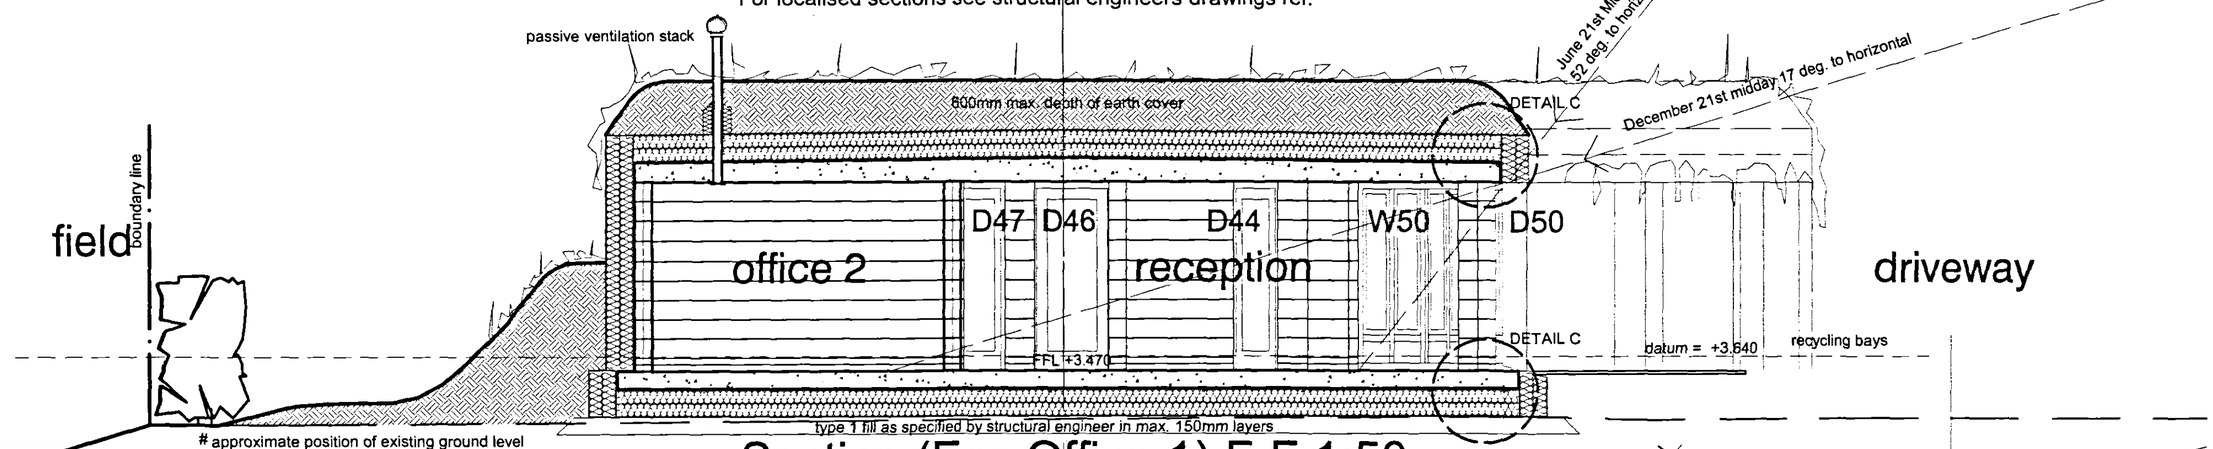

Section (Eco Office 1) F-F 1:50

For localised sections see structural engineers drawings ref:

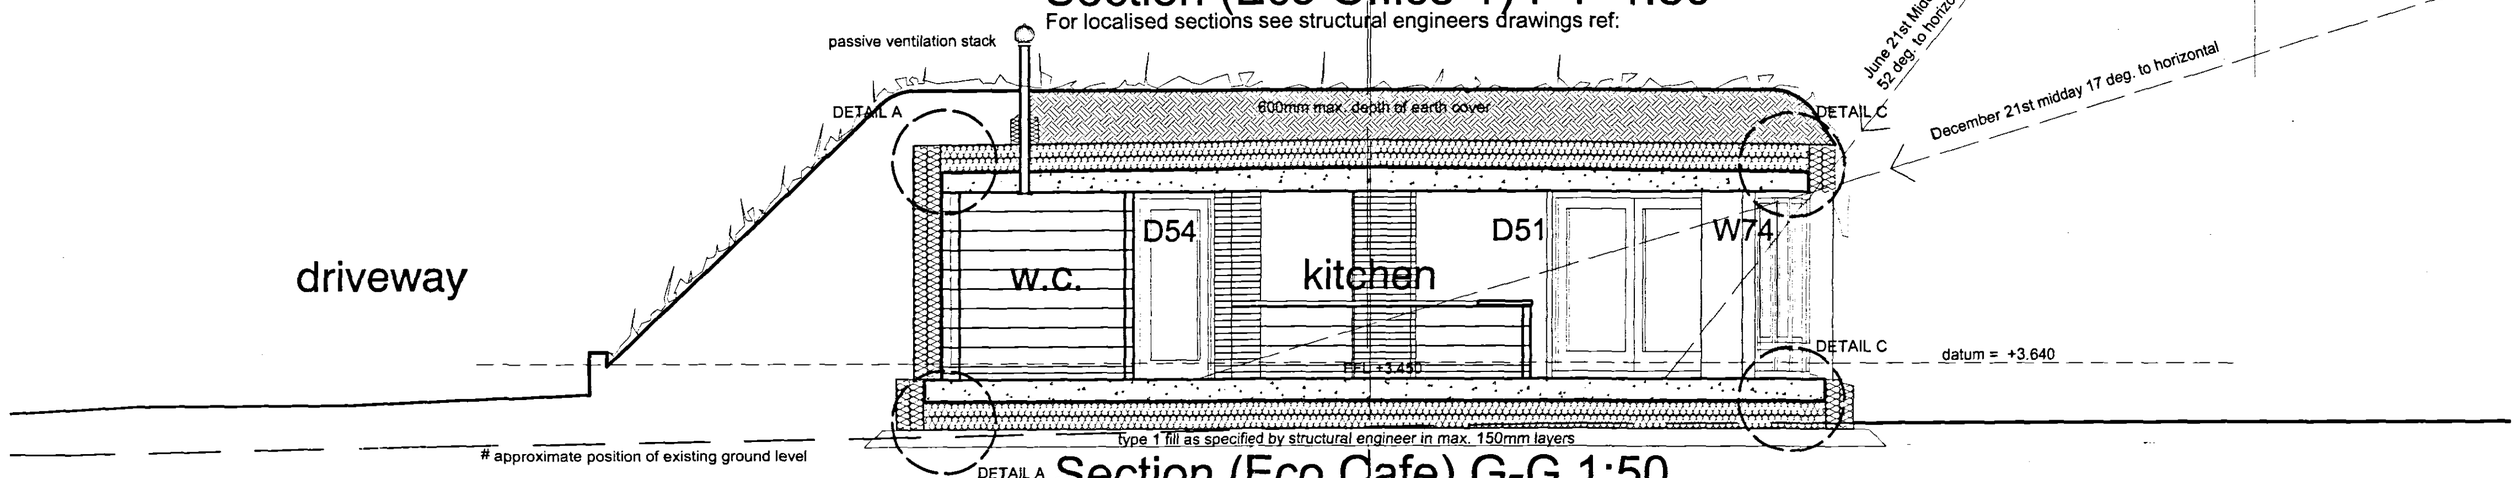

Section (Eco Cafe) G-G 1:50

For localised sections see structural engineers drawings ref:

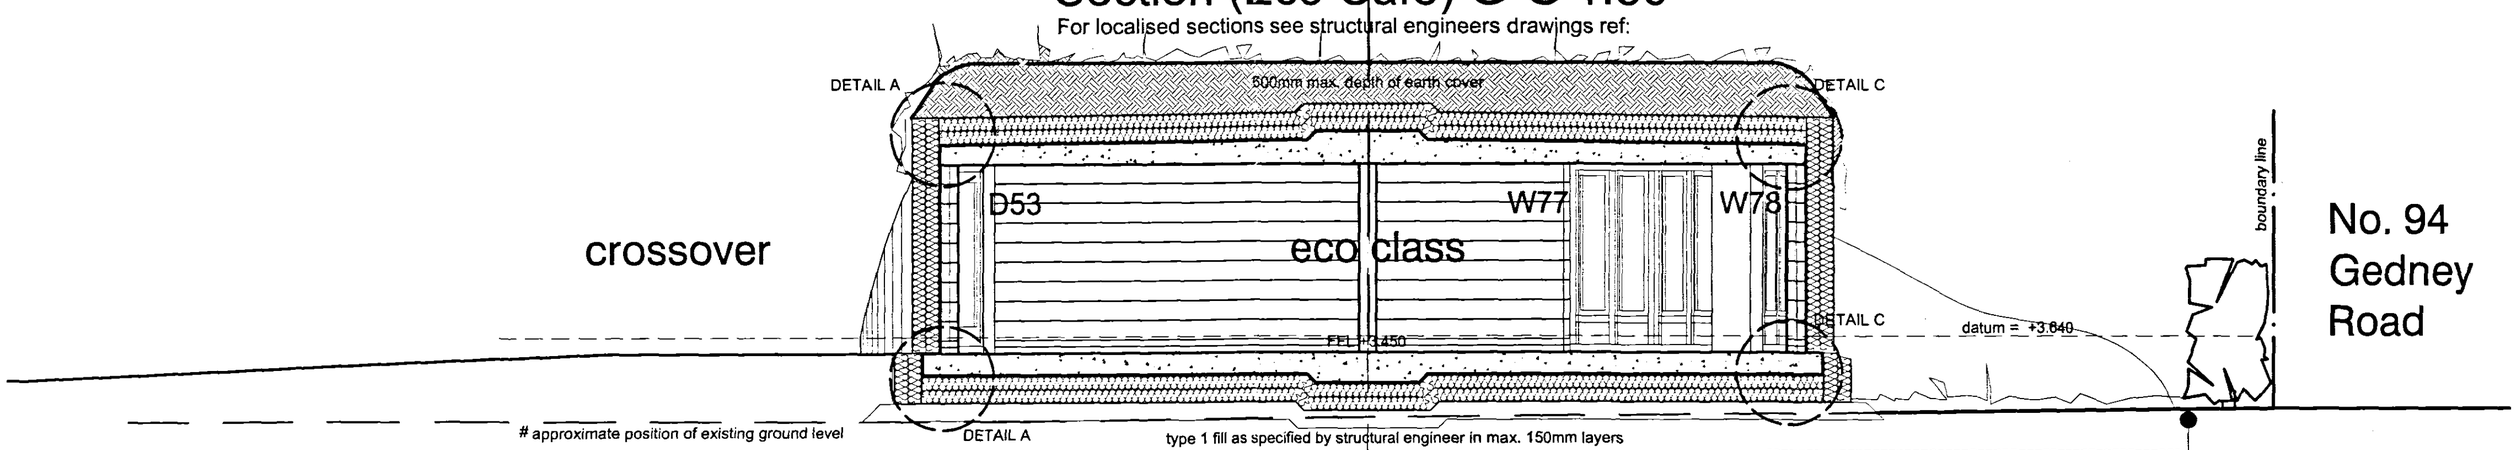

Section (Eco Class) H-H 1:50

For localised sections see structural engineers drawings ref:

DETERMINED PLAN

Proposed Earth Sheltered Development, Long Sutton	JOB
1:50	SCALE
Working Drawing (Sections)	TITLE
	REVISED
519/29	
SEArch	
May 2005	

RECEIVED 2 SEP 2005 08806/06

89 Gedney Road, Long Sutton, Spalding, Lincs. PE12 9JU.
Tel: (01406) 364646. Fax: (01406) 364471. Email mdearch@tinyworld.co.uk

SEARCH
Sustainable Ecological Architecture Ltd