




Gedney Road (South - West) Elevation 1:100

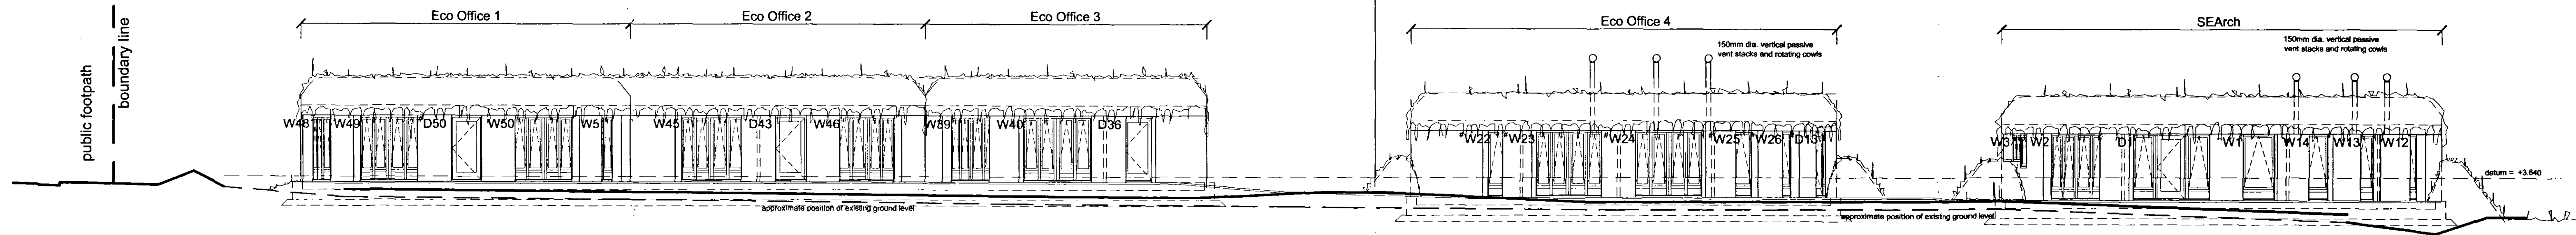


(South - East) Elevation 1:100

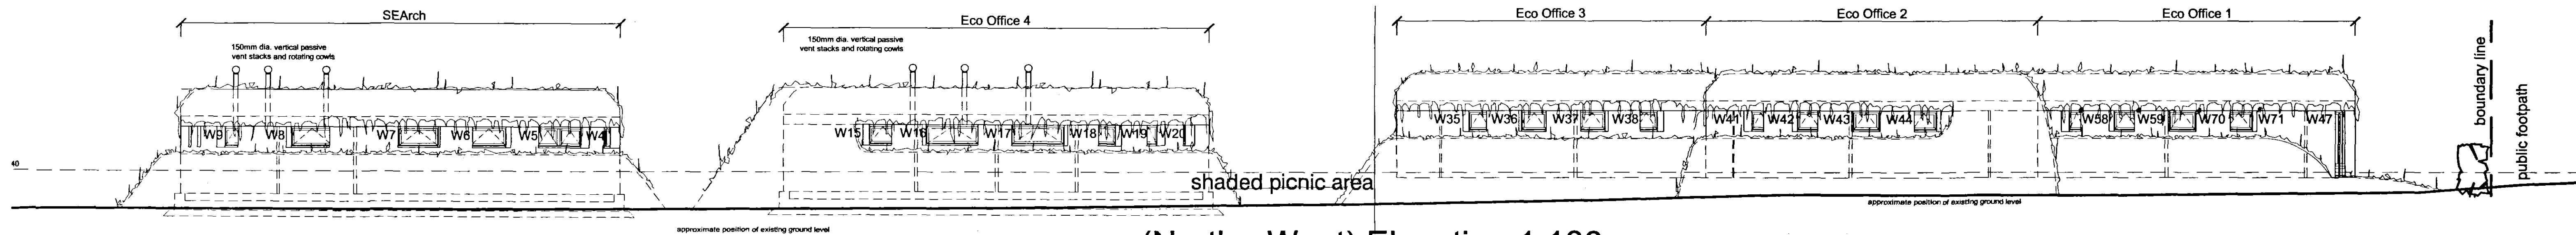


(North - West) Elevation 1:100

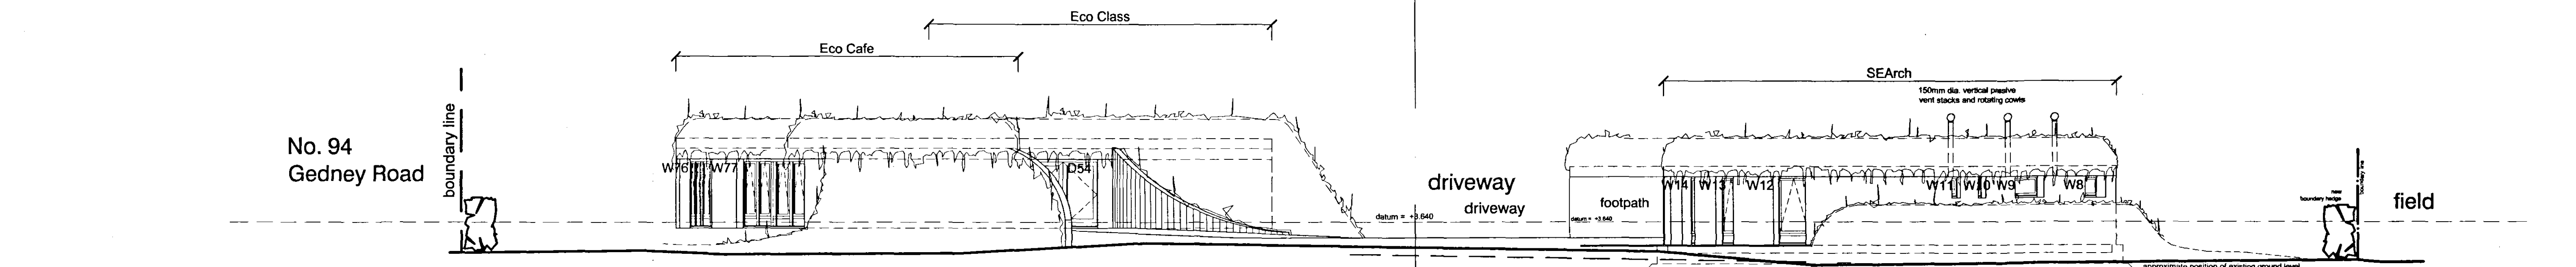


(North - East) Elevation 1:100

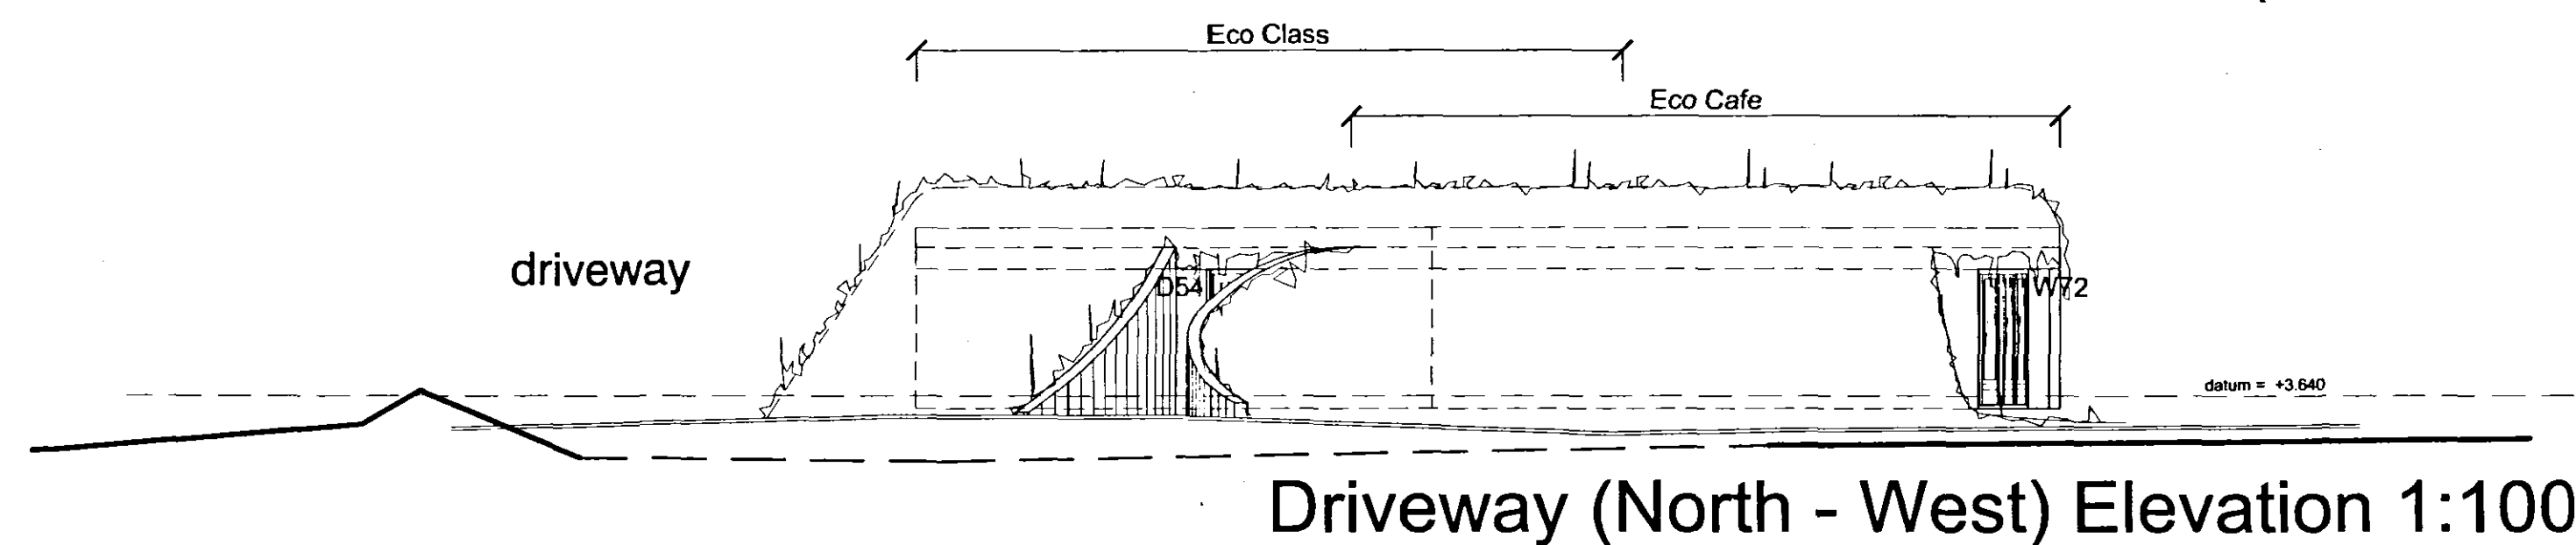


Driveway (North - West) Elevation 1:100

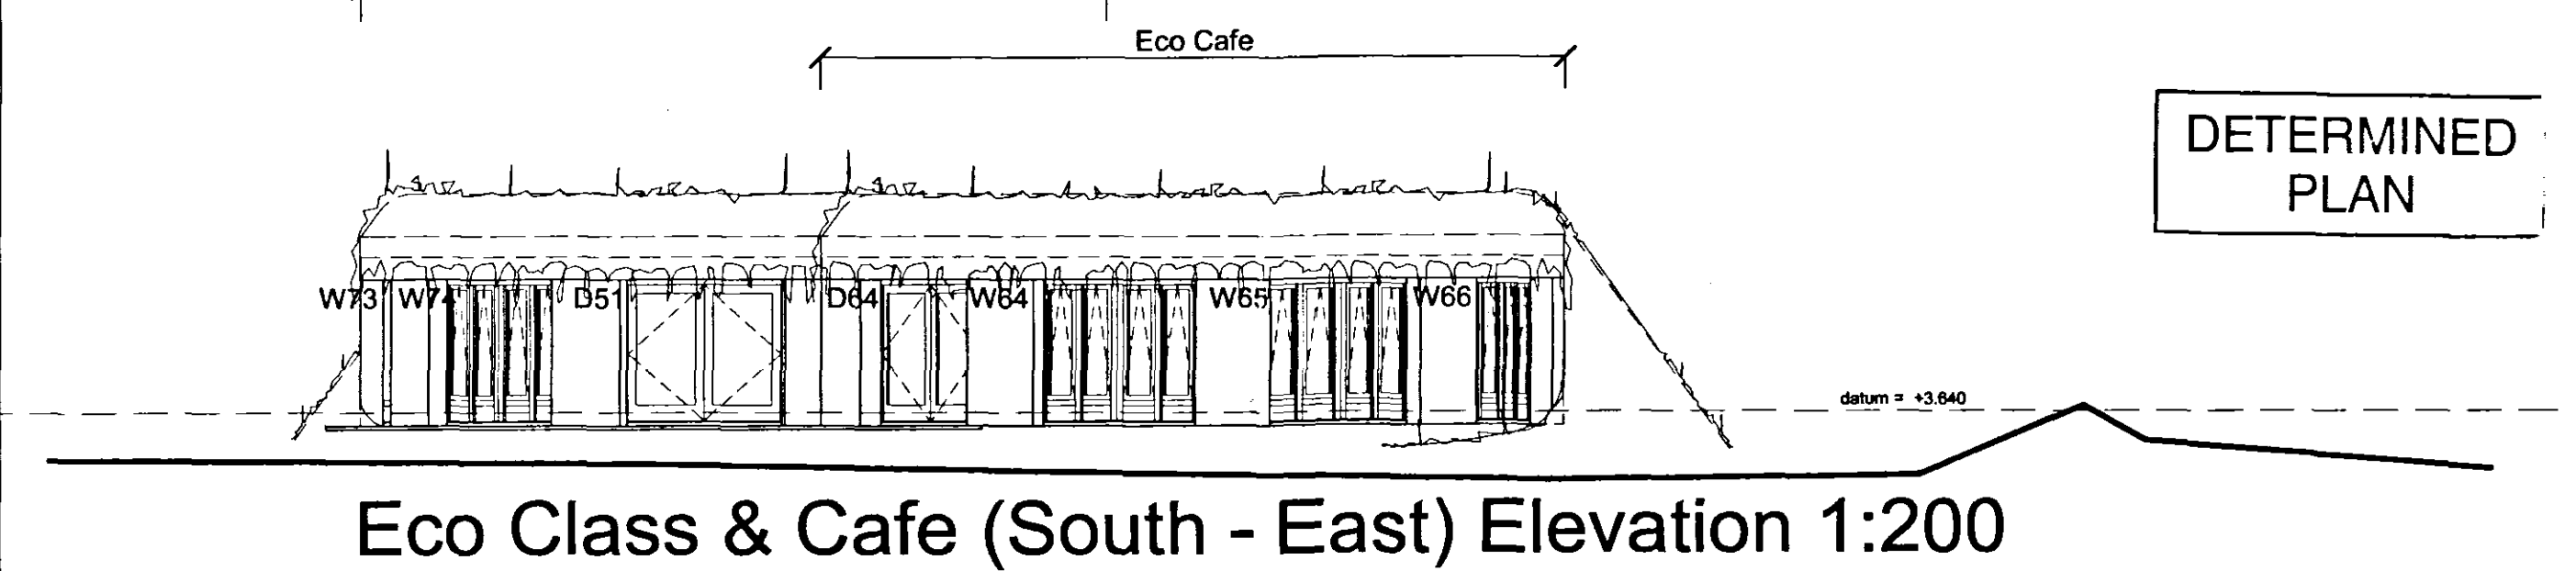

Eco Class & Cafe (South - East) Elevation 1:200

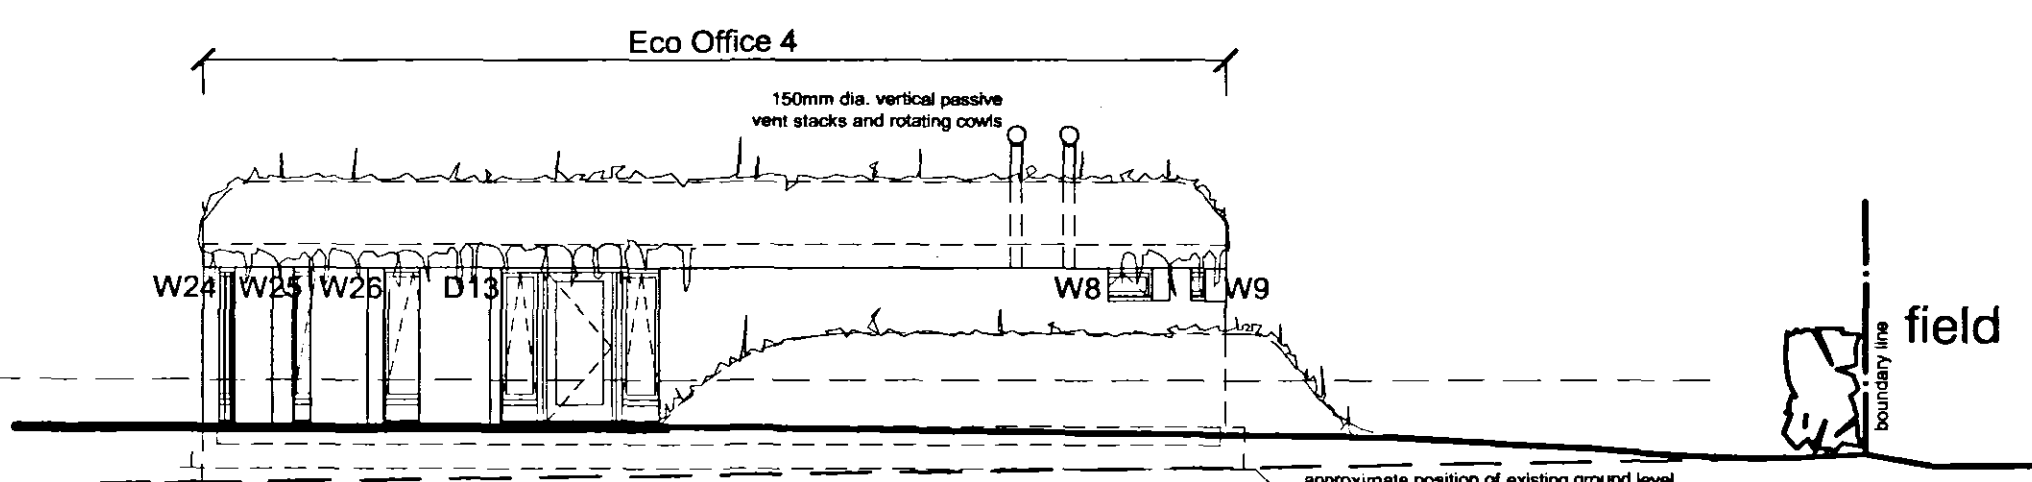

Eco Office 4 (North - East) Elevation 1:100

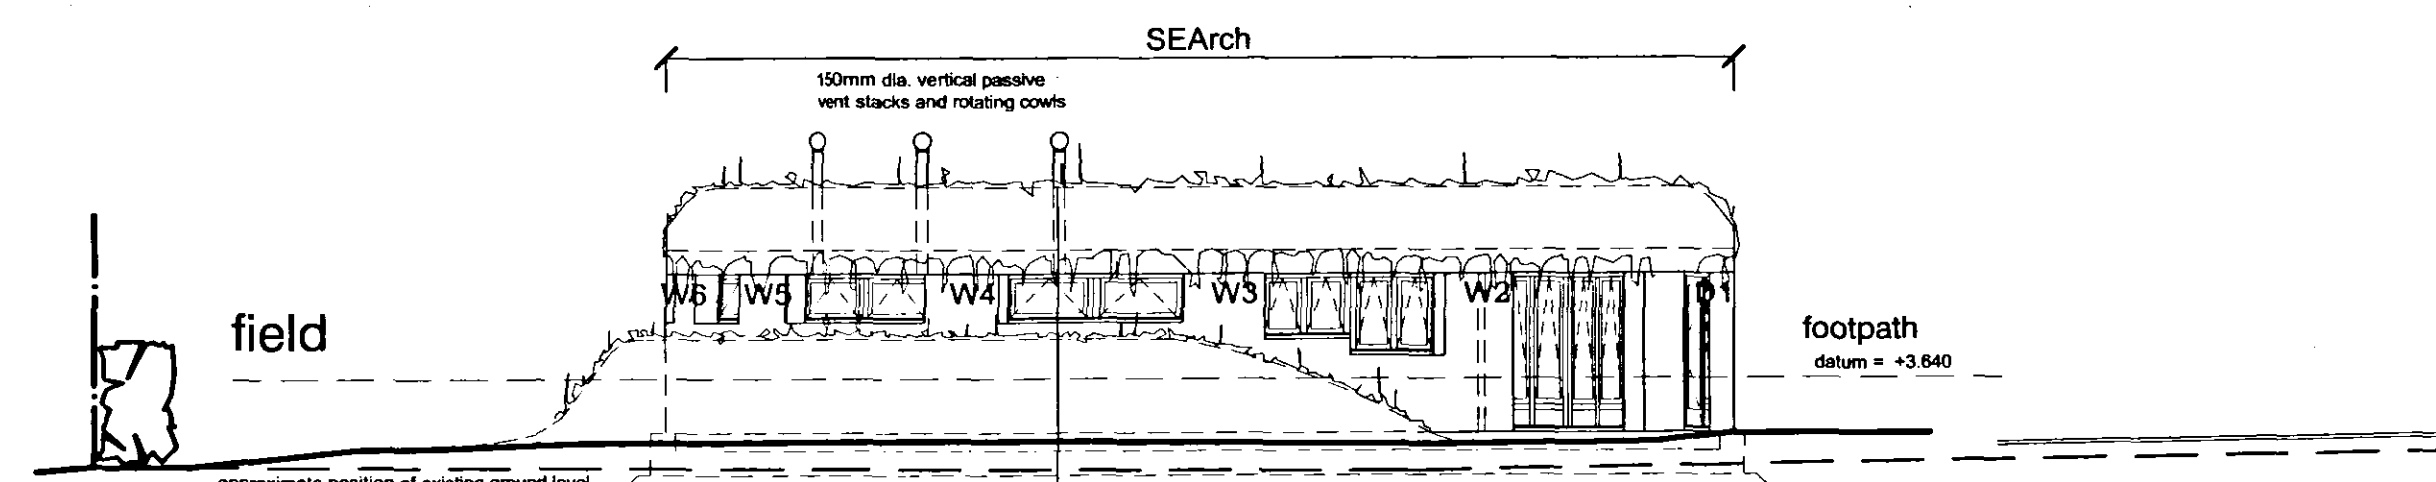

SEArch (South - West) Elevation 1:100

DETERMINED  
PLAN

|                                                                          |  |                                         |             |
|--------------------------------------------------------------------------|--|-----------------------------------------|-------------|
| Proposed Earth Sheltered Development, Long Sutton                        |  | JOB                                     | 23 JUN 2005 |
| 1:100                                                                    |  | SCALE                                   | 0880106     |
| Working Drawing (Elevations)                                             |  | TITLE                                   |             |
| REVISED                                                                  |  |                                         |             |
| 519/30                                                                   |  |                                         |             |
| SEArch                                                                   |  |                                         |             |
| May 2005                                                                 |  |                                         |             |
| 89 Gedney Road, Long Sutton, Spalding, Lincs. PE12 9JU                   |  | Sustainable Ecological Architecture Ltd |             |
| Tel: (01406) 364646 Fax: (01406) 364471 Email: m@seearch@tinyworld.co.uk |  |                                         |             |