




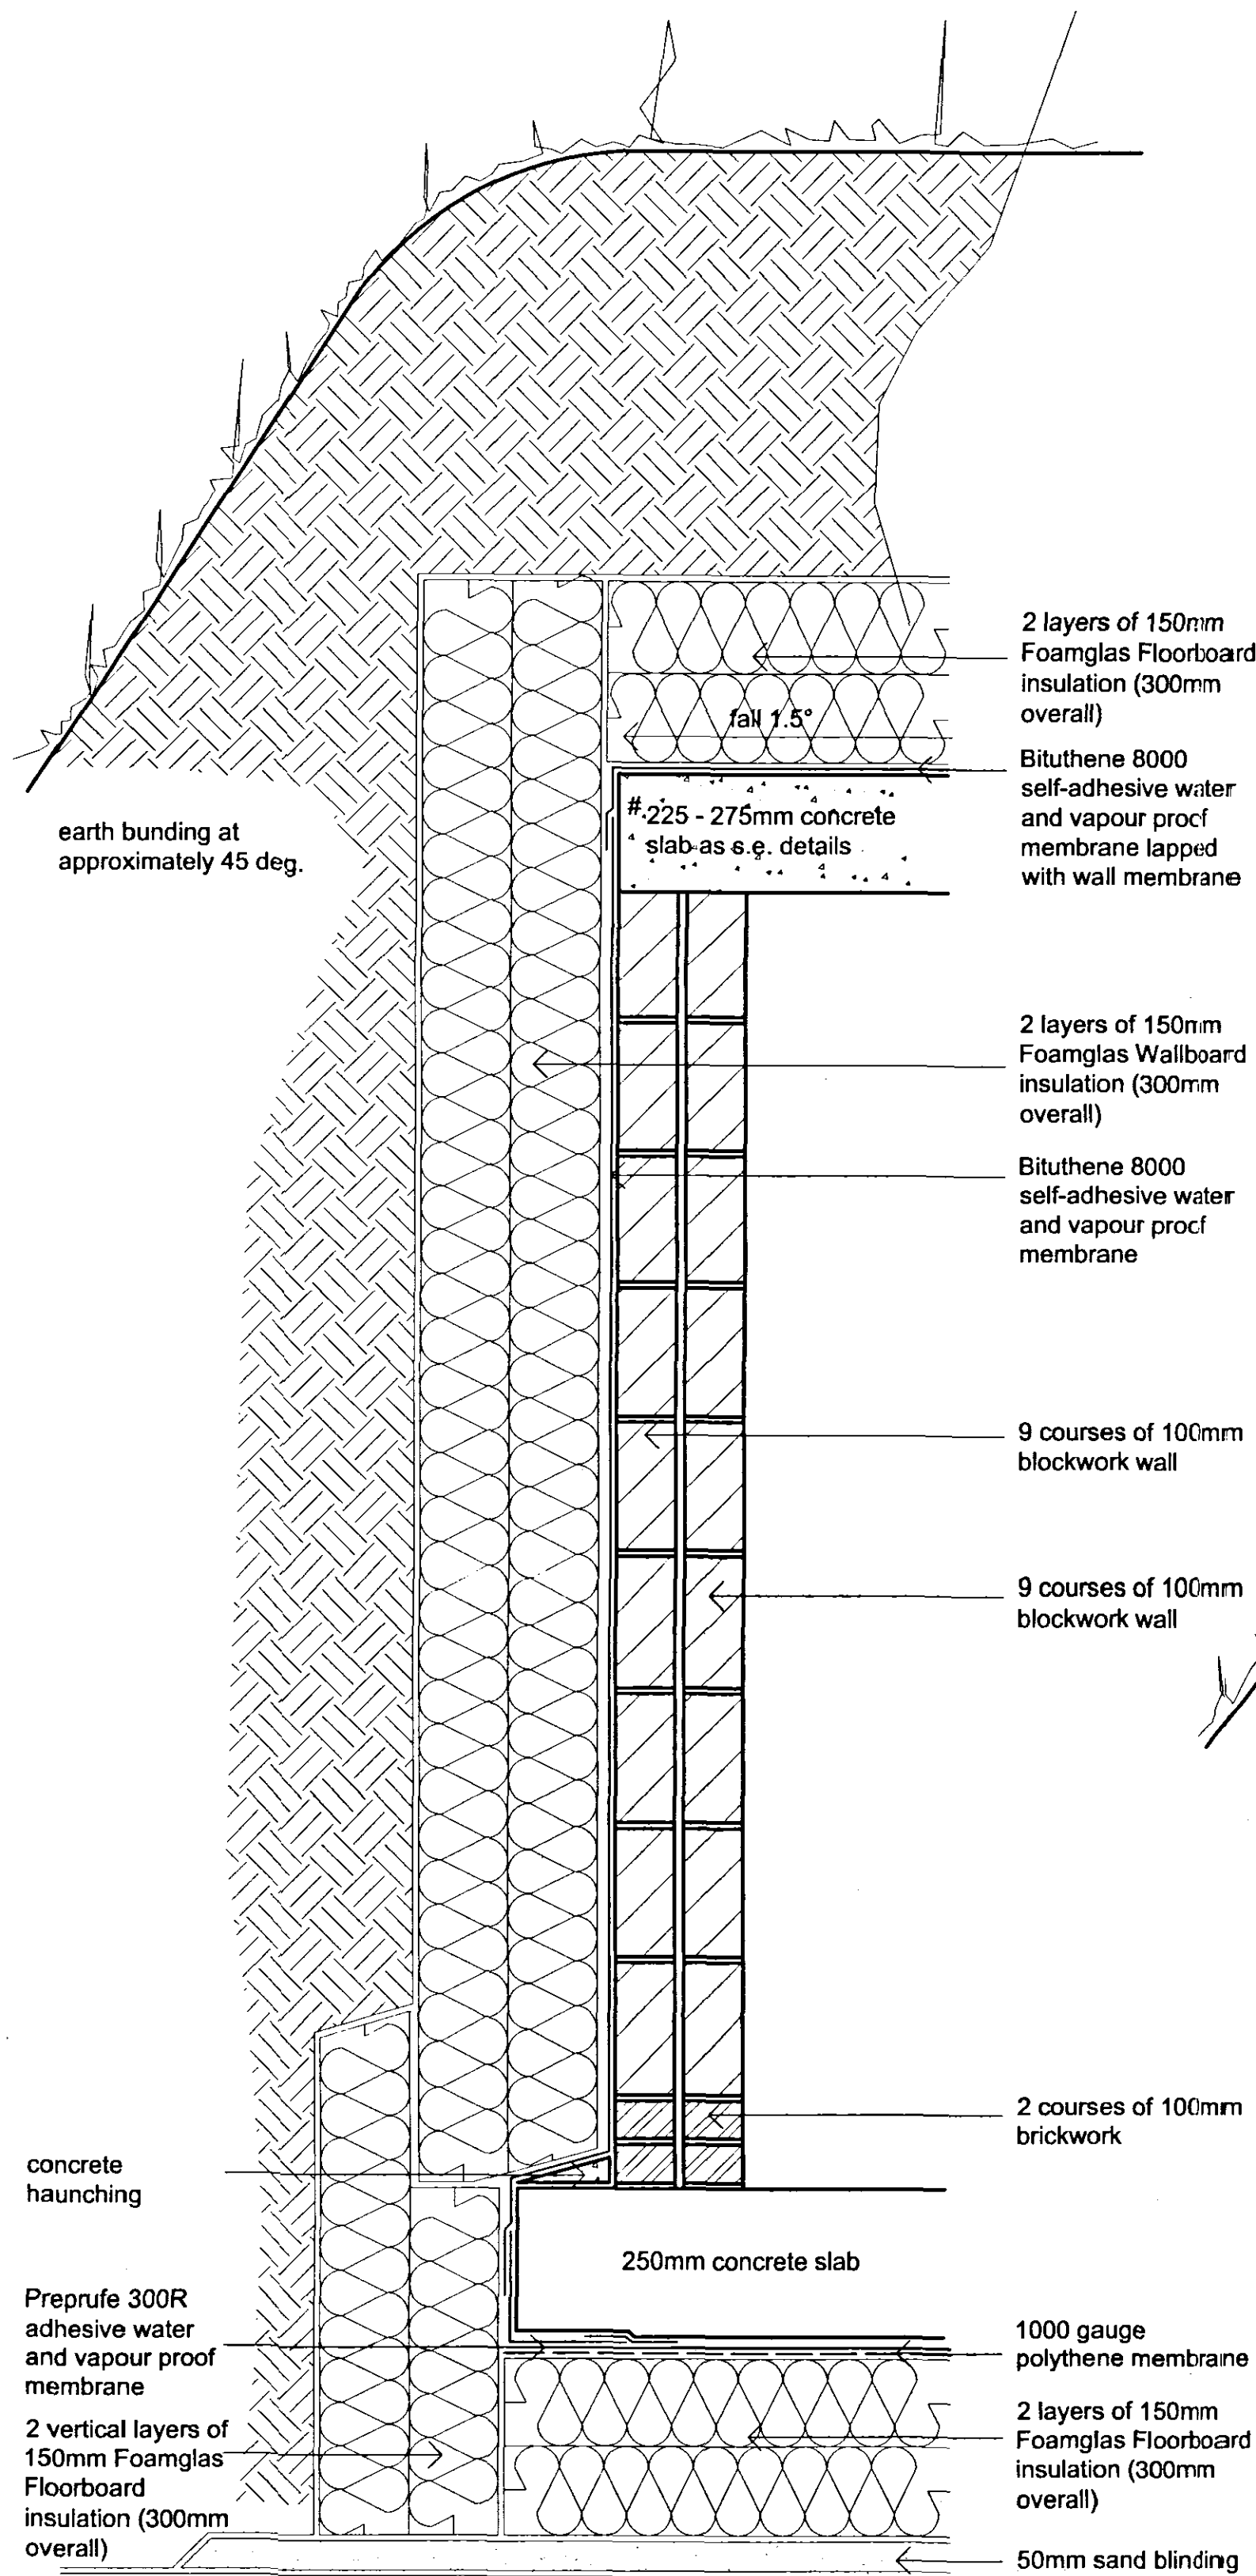


Detail A (Northernly Earth Sheltered Rear Wall) 1:10

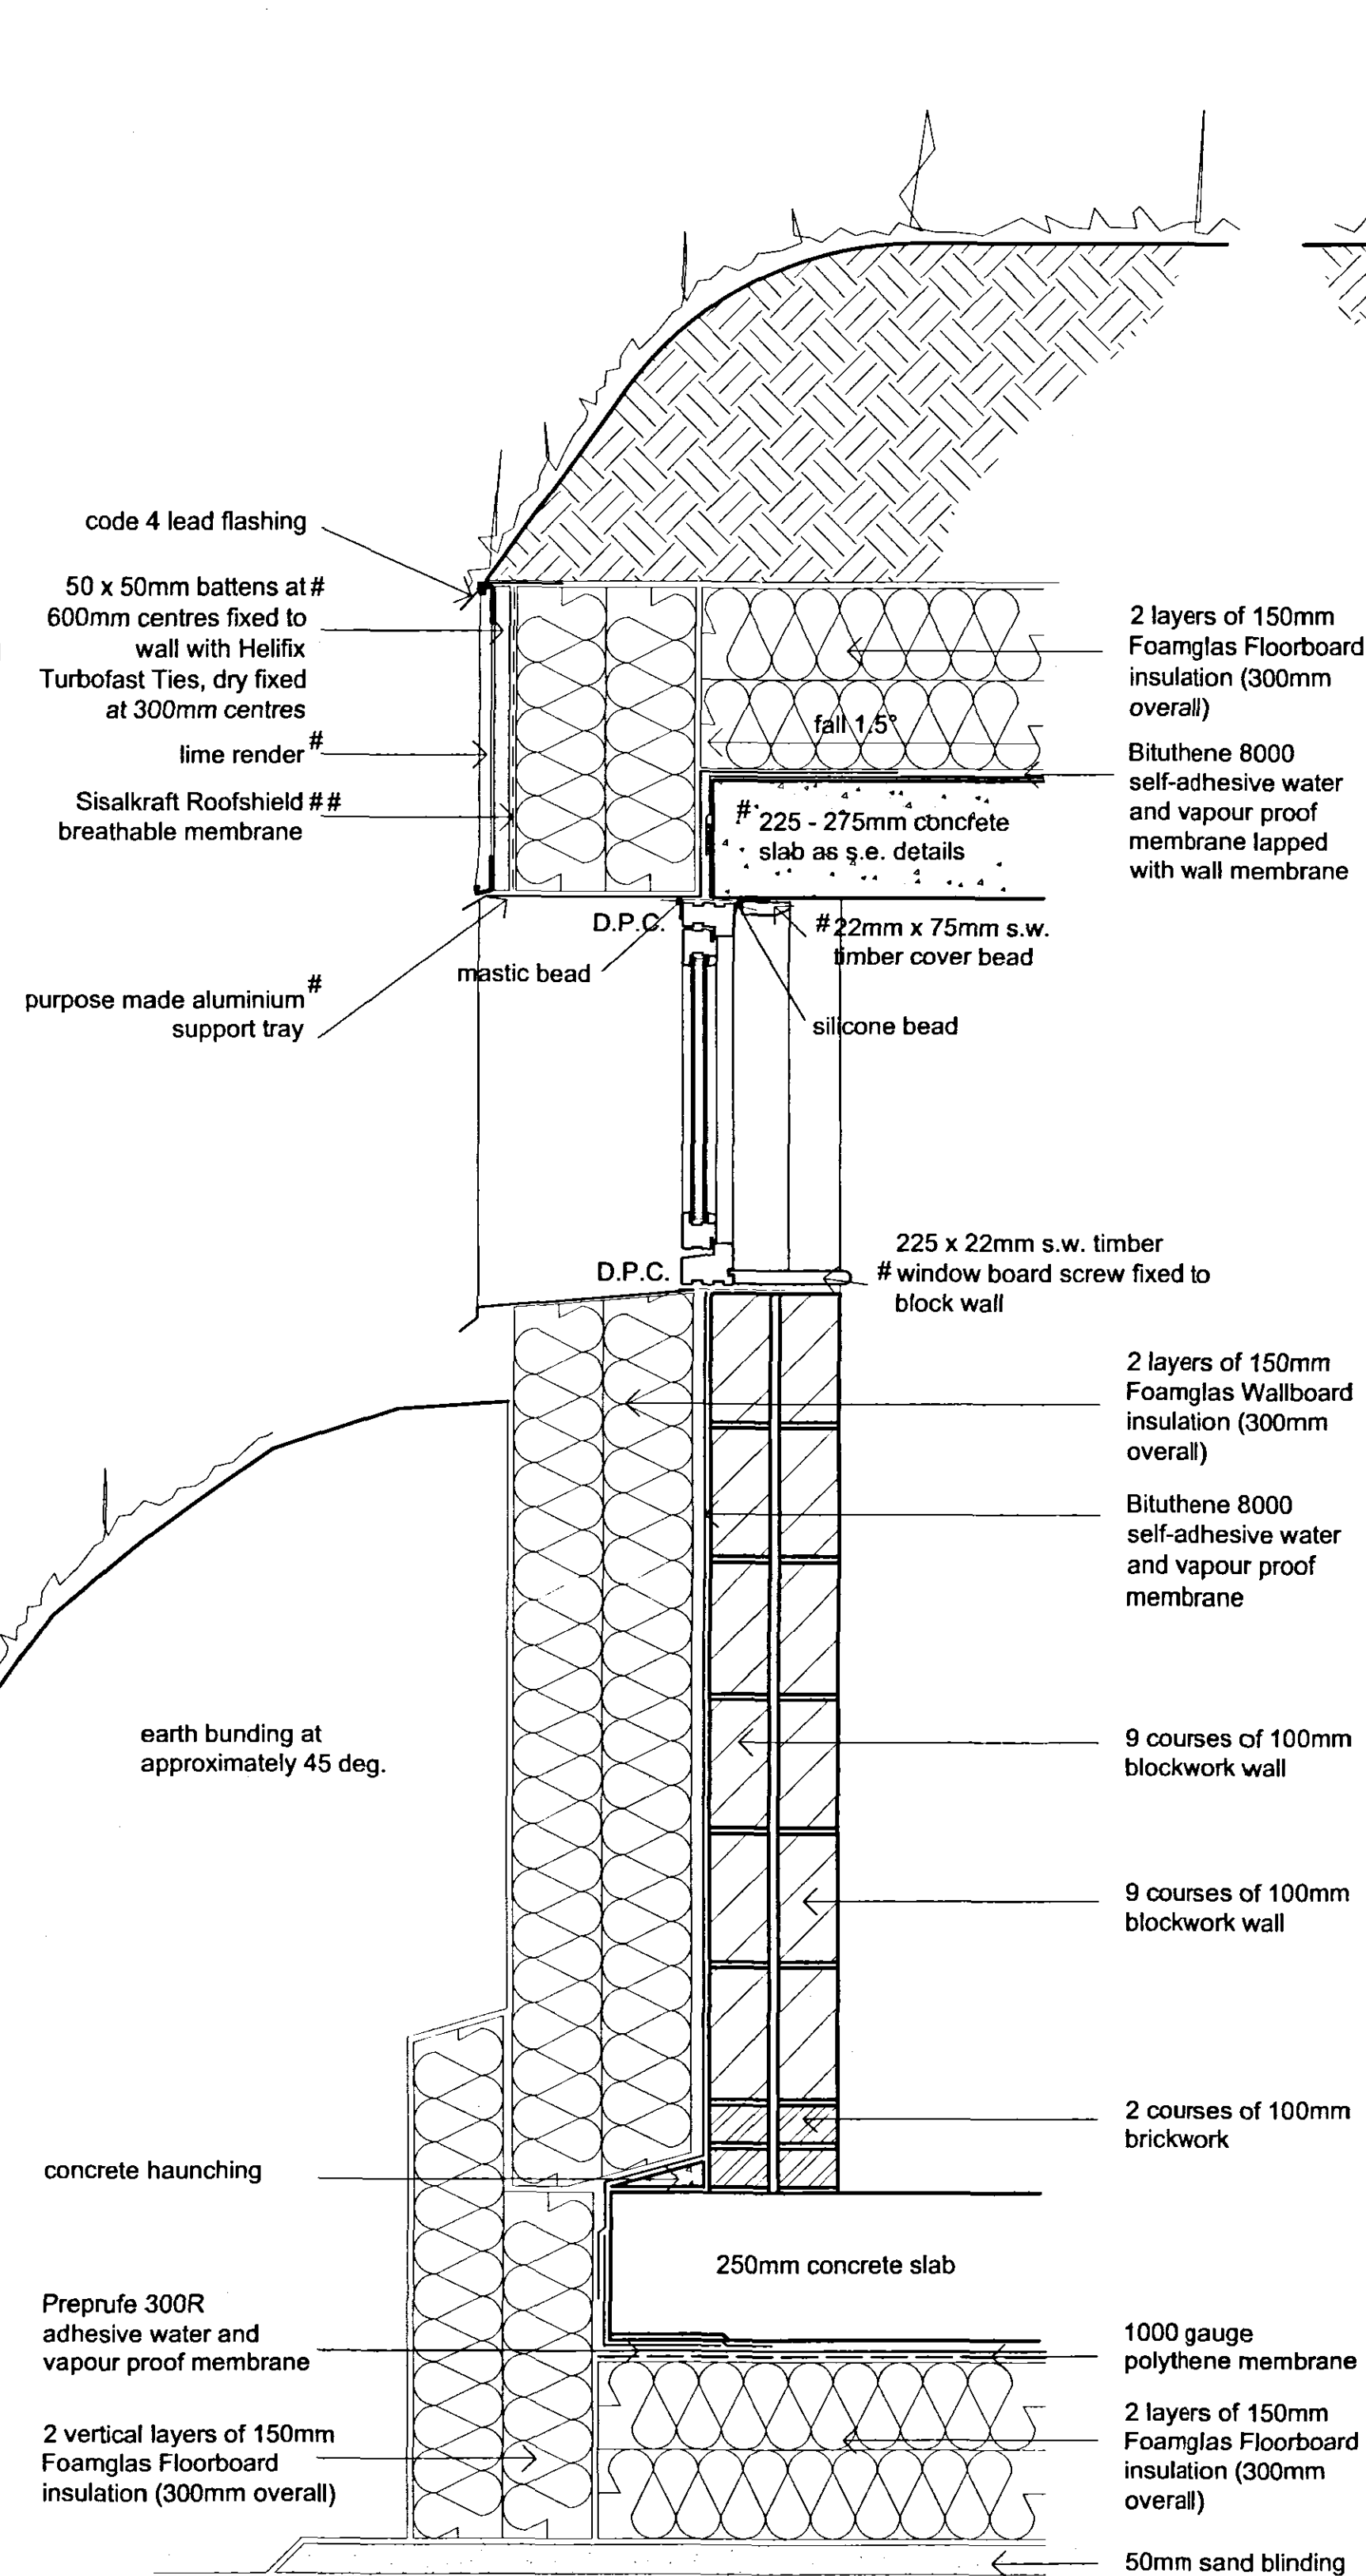

Detail B (Northernly Earth Bunded Rear Wall) 1:10

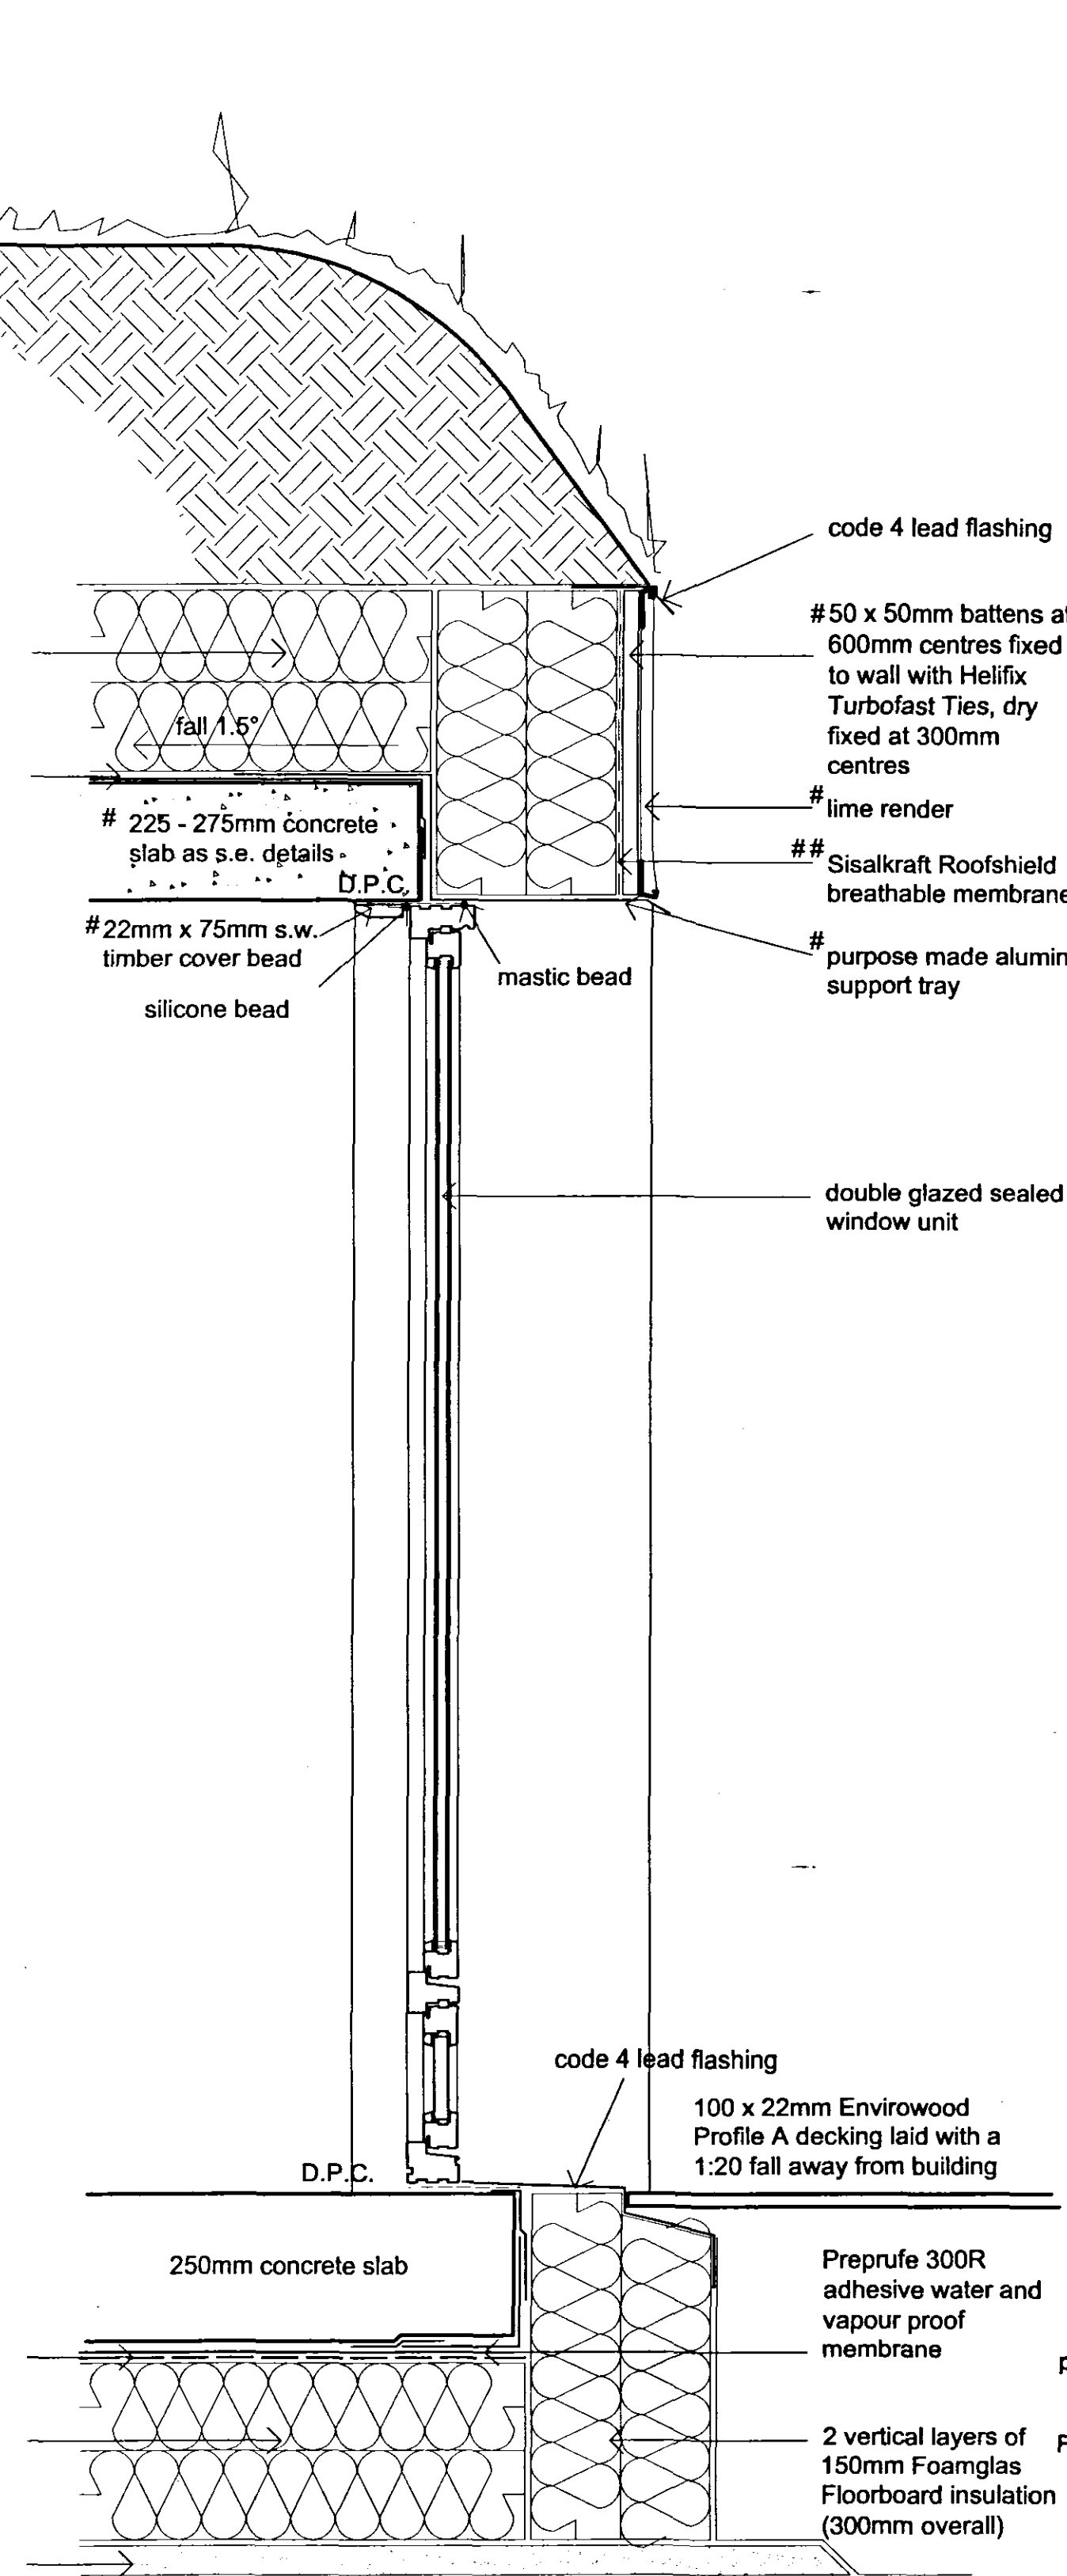

Detail C (Southerly Facing Glazed Screen) 1:10

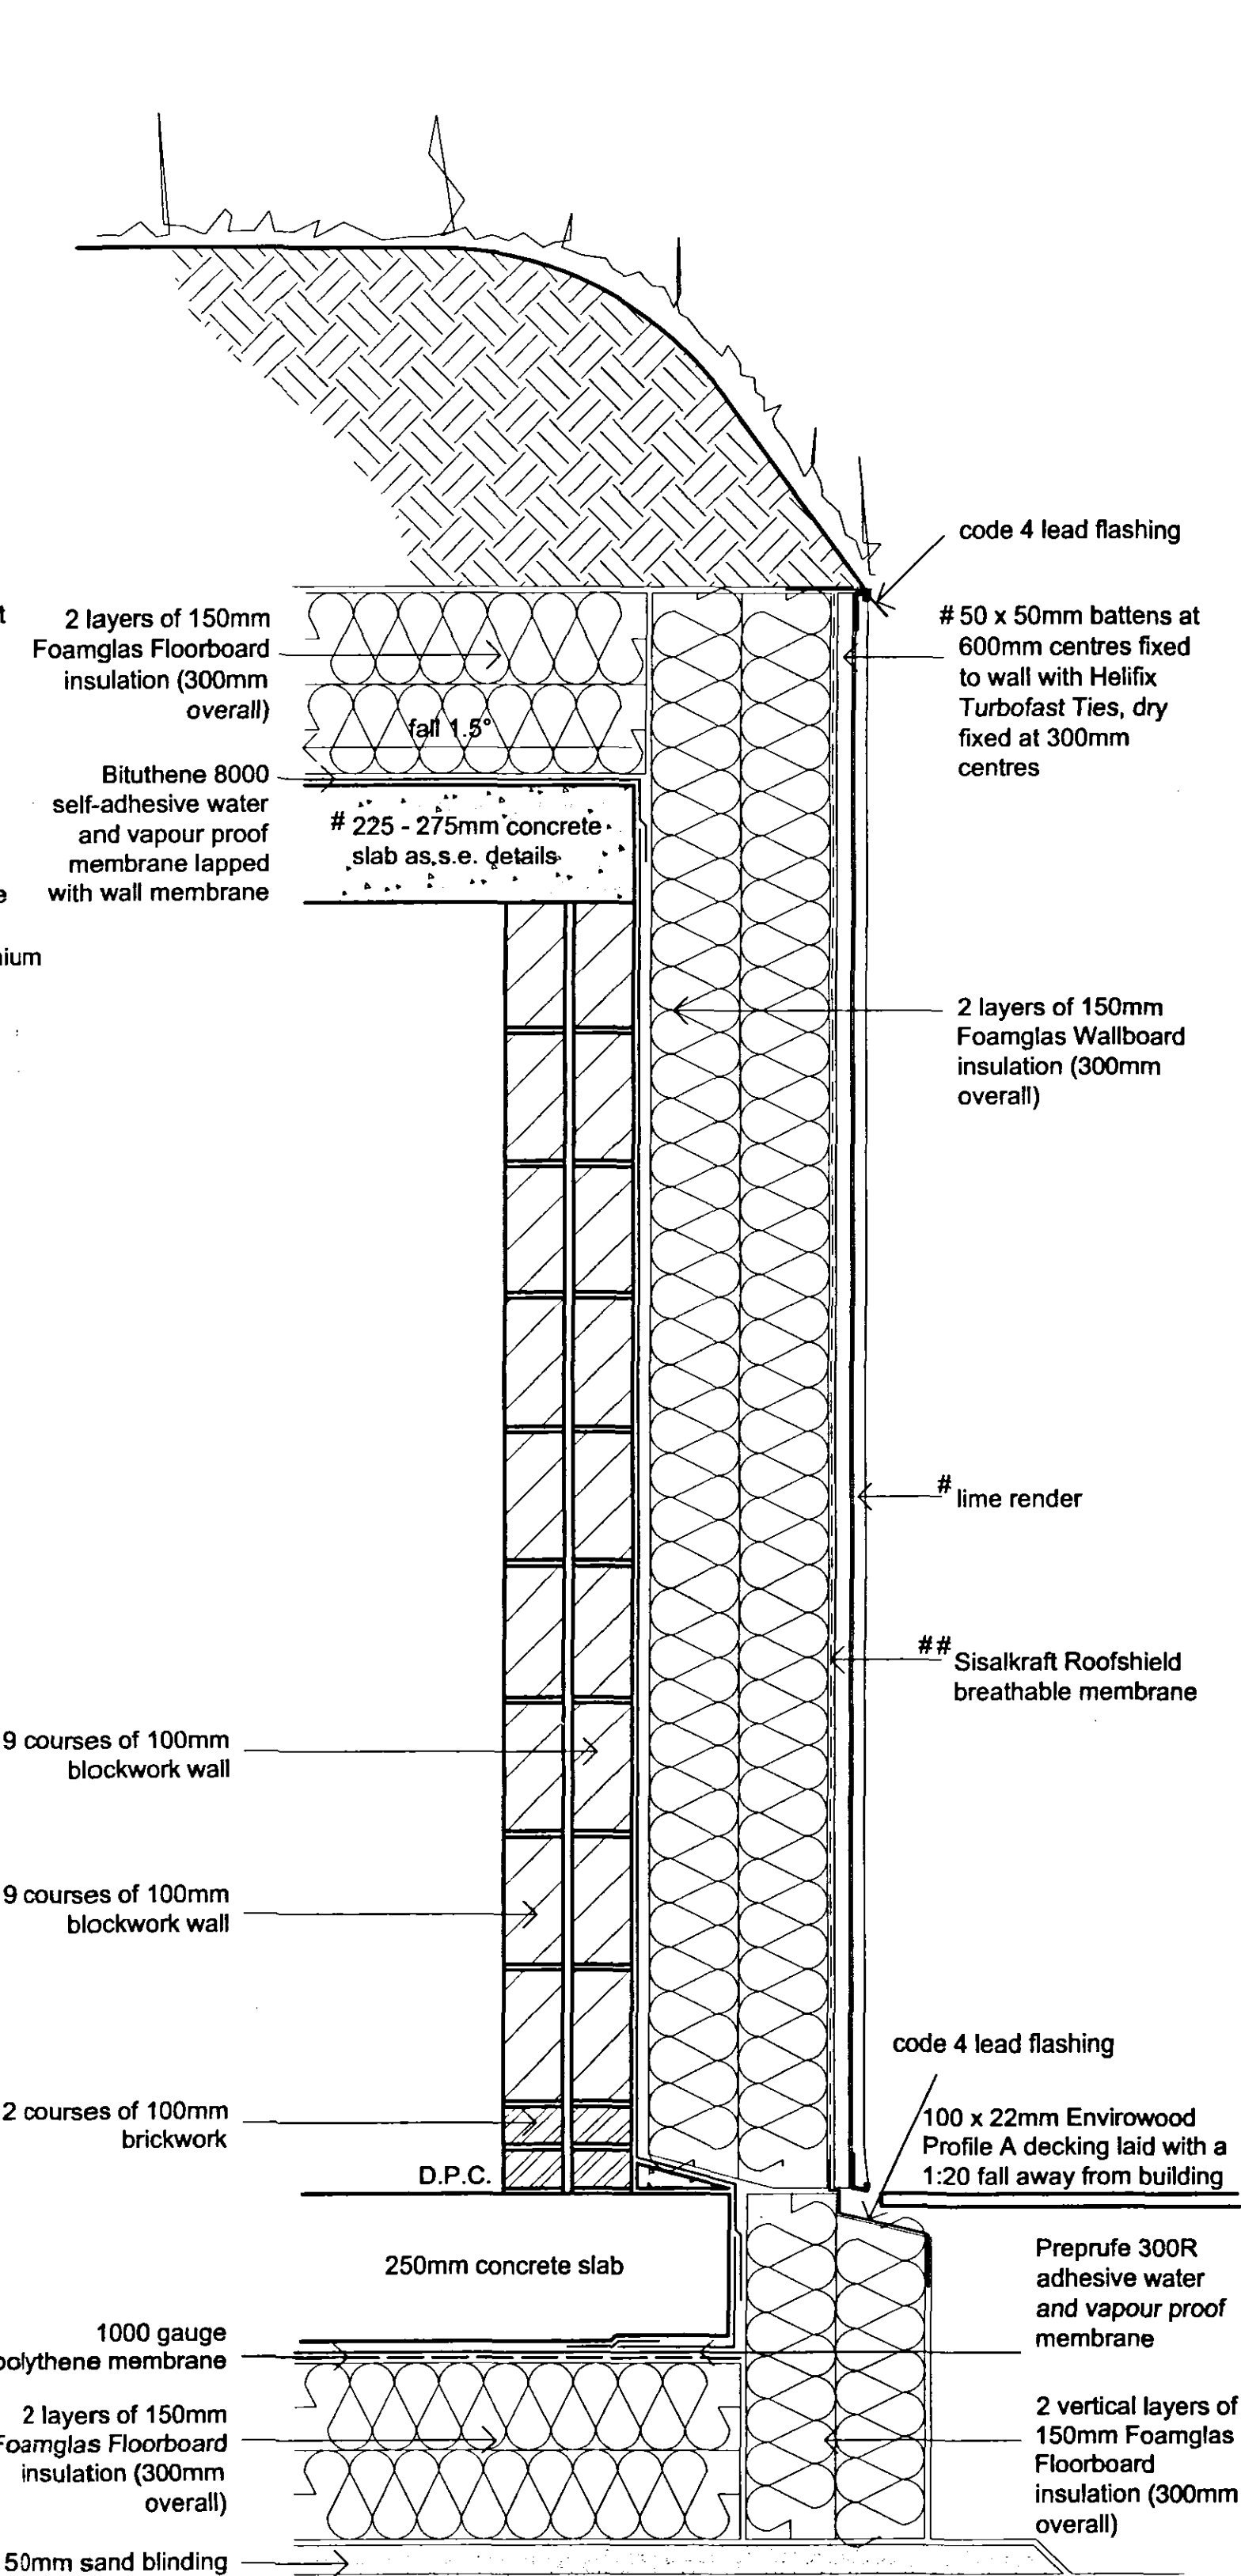

Detail D (Southerly Facing Wall) 1:10

DETERMINED
PLAN

Proposed Earth Sheltered Development, Long Sutton
1:10
Working Drawing (Details)

519/31
SEARCH
May 2005

23 JUN 2005
088d06
SEARCH

80 Gedney Road, Long Sutton, Spalding, Lincs. PE12 8JU.
Tel: (01406) 364648 Fax: (01406) 364471 Email: msearch@tinyworld.co.uk
Sustainable Ecological Architecture Ltd