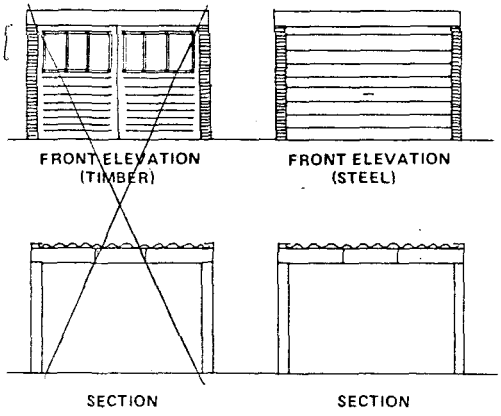
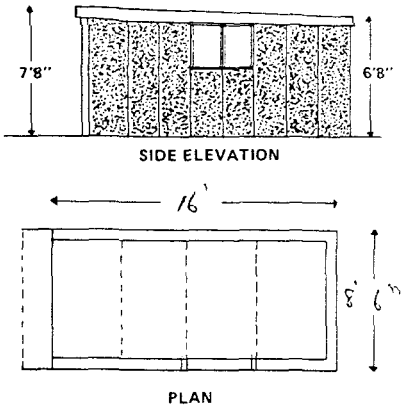



## SPECIFICATION

WALLS 2¾ max. thick reinforced concrete panels with Canterbury chipping finish.

ROOF Non-Corr'd asbestos sheets on welded steel trusses.

DOORS Timber hinged doors or steel up and over doors.

BASE Minimum 4" concrete.

## PROPOSED CONCRETE GARAGE

at 25 BATEMANS CLOSE
GEDNEY
SPALDING LINCS PE 12 0QX


for MR L. KELLAWAY

SOUTH ... D.C.
F ...
15 ... 1
0885/94

## NOTES:


All external timber treated with water repelant Primer Stain.

Roof water to R. W. Butt.

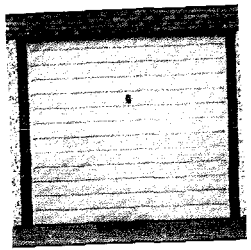

PERMITTED
PLAN

SOUTH HOLLAND D.C.
PLA...
15 SEP 1994
PP 0885/94

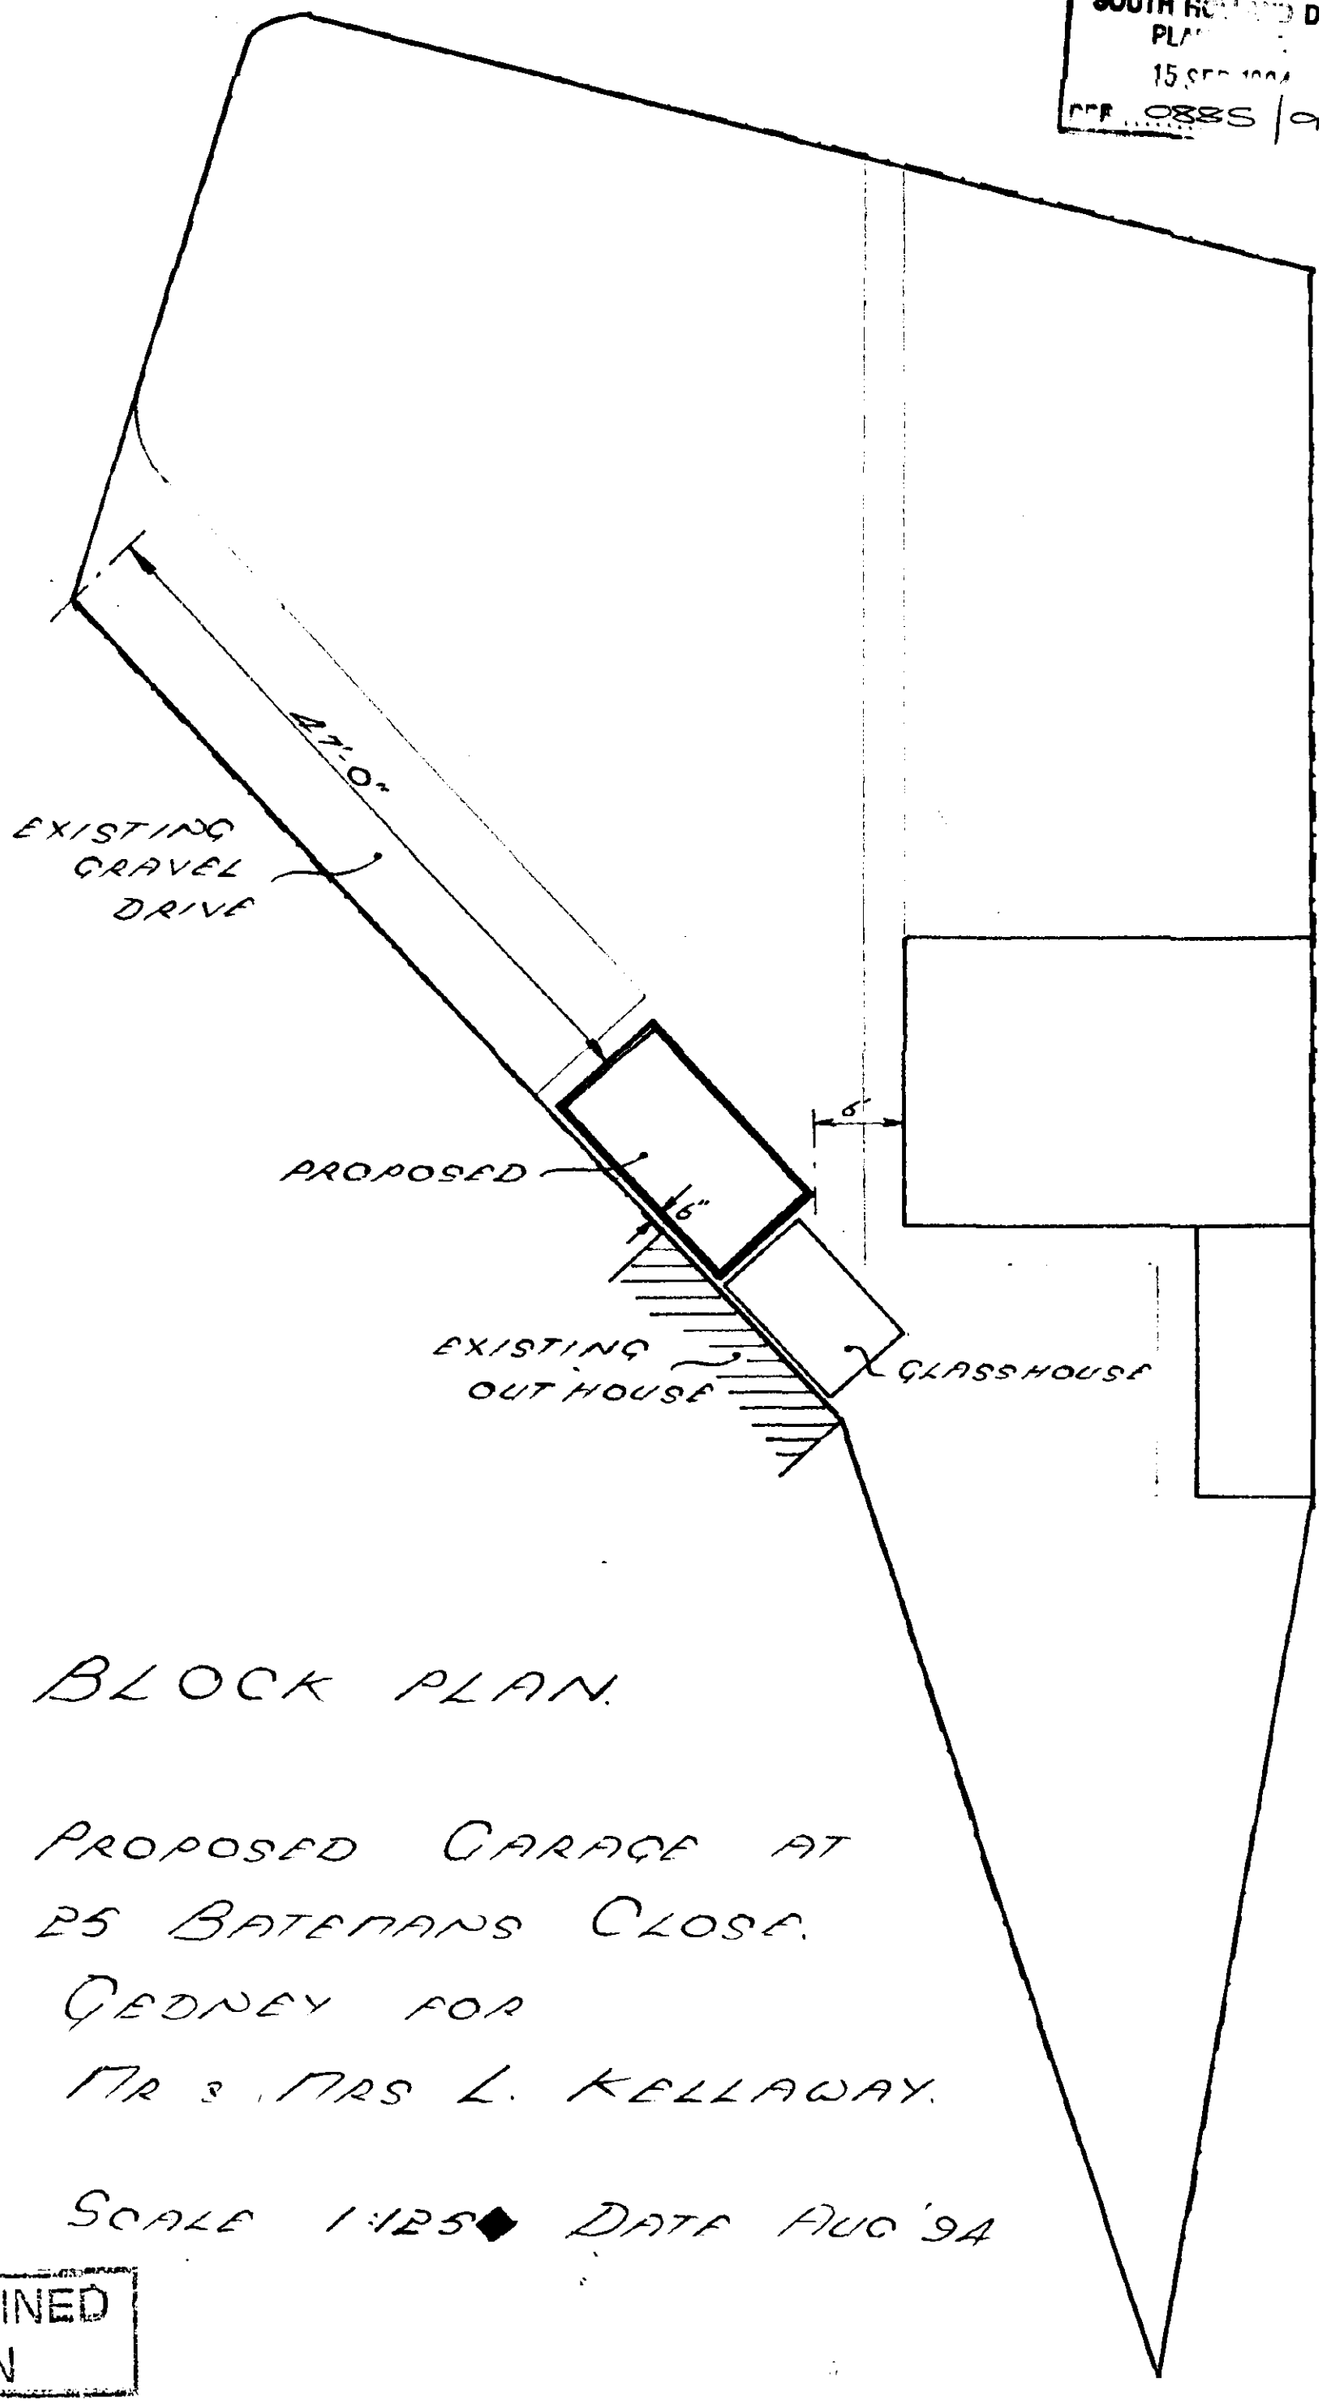


# BLOCK PLAN.

PROPOSED GARAGE AT
25 BATEMANS CLOSE.
CODNEY FOR
MR & MRS L. KELLAWAY.

SCALE 1:125 DATE AUG '94

DETERMINED
PLAN