

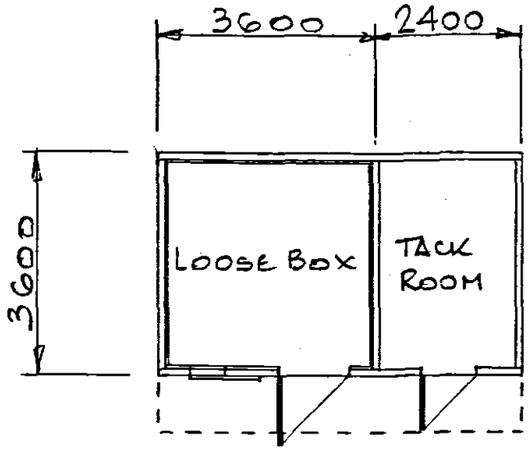


PLAN

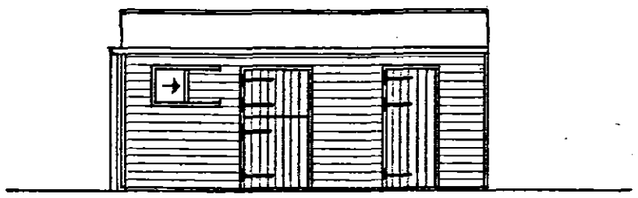

FRONT ELEVATION

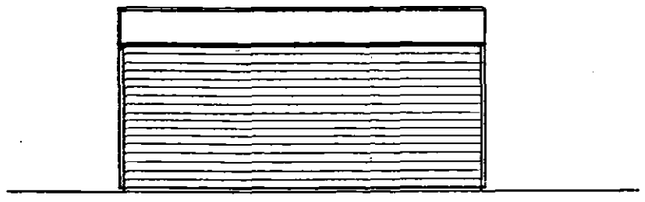

REAR ELEVATION

NOTE!

MATERIAL SPECIFICATION, END ELEVATIONS & SECTION. ALL AS DRG 1

DETERMINED PLAN

SHDC
Planning & Development
30 JUN 2004
Ref: 0889/04

OAKLEY STABLES

Client: MR JAMIESON

Job Title: PROPOSED STABLES
RYECROFT.
RYFIELD LANE
RAVENS CLOUGH
LINCS.,

Drawing Title:
SMALL BLOCK PLAN & ELEVATIONS.

Scale: 1:100

Date: MAY 04

Drg., No: 2 Rev: