

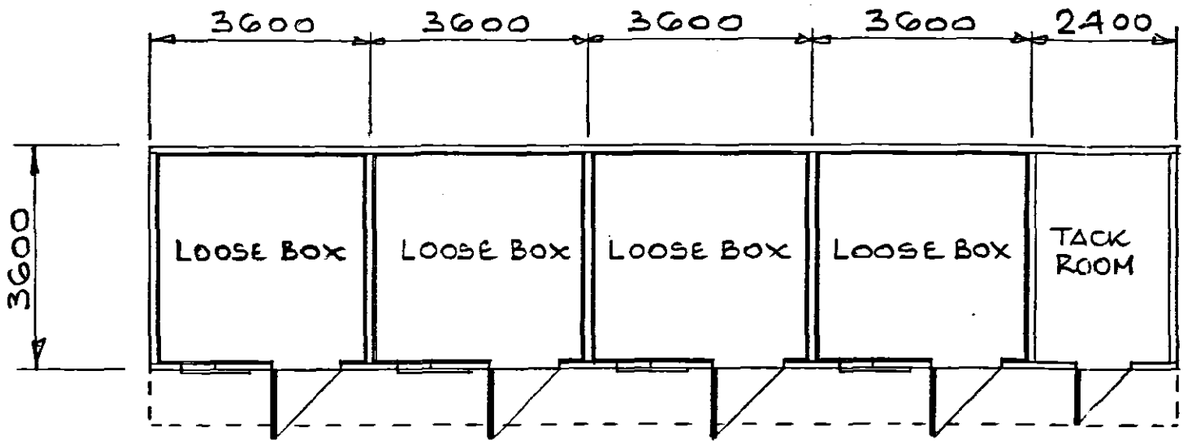



PLAN

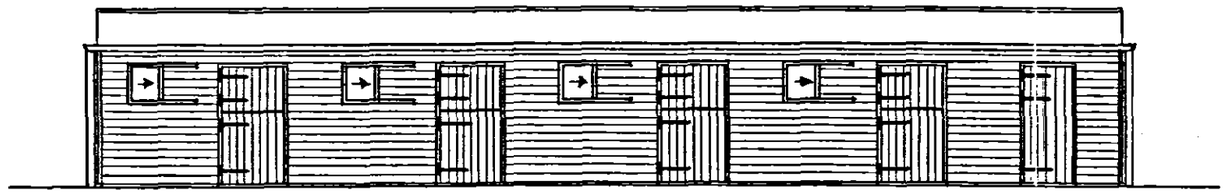


FRONT ELEVATION

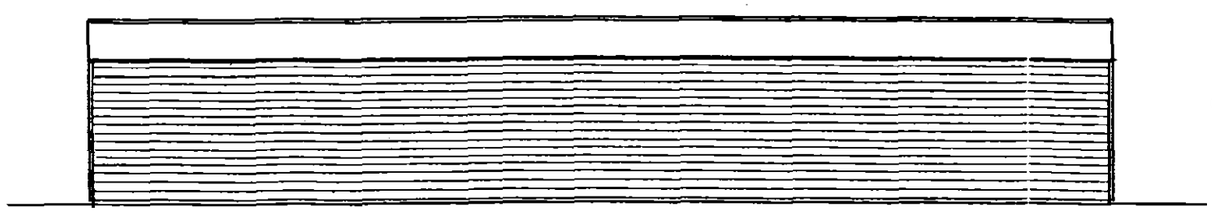

REAR ELEVATION

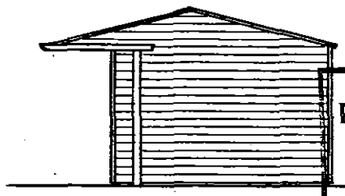

SIDE ELEV
(OTHER END 'OPP HAND')

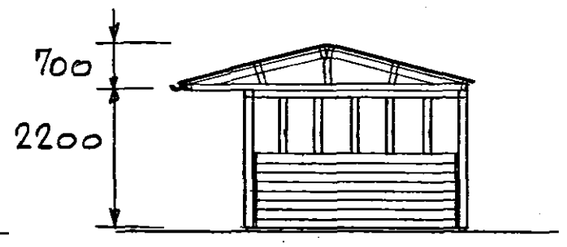

SECTION

MATERIAL SPECIFICATION:

ROOF: BLACK ONDULINE 75mm CORRUGATED ROOF SHEETING & RIDGE ON 11mm OSB (BOARD) LAID ON 75 x 50mm TREATED SOFTWOOD RAFTERS WITH 100 x 50mm PURLINS & BRACING.

WALLS: 125 x 19mm TREATED SHIPLAP BOARDING ON 75 x 50mm TREATED STUDWORK @ 600 CTRS., 150 x 19mm KICK BOARDING TO A HEIGHT OF 1200mm

DOORS: LEDGED & BRACED HUNG ON GALVANISED TEE HINGES. STABLE DOORS TO HAVE BRETTON BOLTS KICK LATCHES & GALVANISED CHEW STRIPS.

RAINWATER GOODS:

112mm HALF ROUND PVC^{U} GUTTERING CONNECTED TO 75mm DOWNPIPES. (UNDERGROUND DRAINAGE BY OTHERS)

SHDC
Planning & Development
3 0 JUN 2004
Ref: 0889/04

DETERMINED PLAN

OAKLEY STABLES

Client: MR JAMIESON.

Job Title: PROPOSED STABLES
RYECROFT
RYFIELD LANE
RAVENS CLOUGH
LINCS.,

Drawing Title: MAIN BLOCK PLAN, ELEVATIONS, SECTION & MATERIAL SPECIFICATION.

Scale: 1:100

Date: MAY 04

Drg., No: 1 *Rev:*