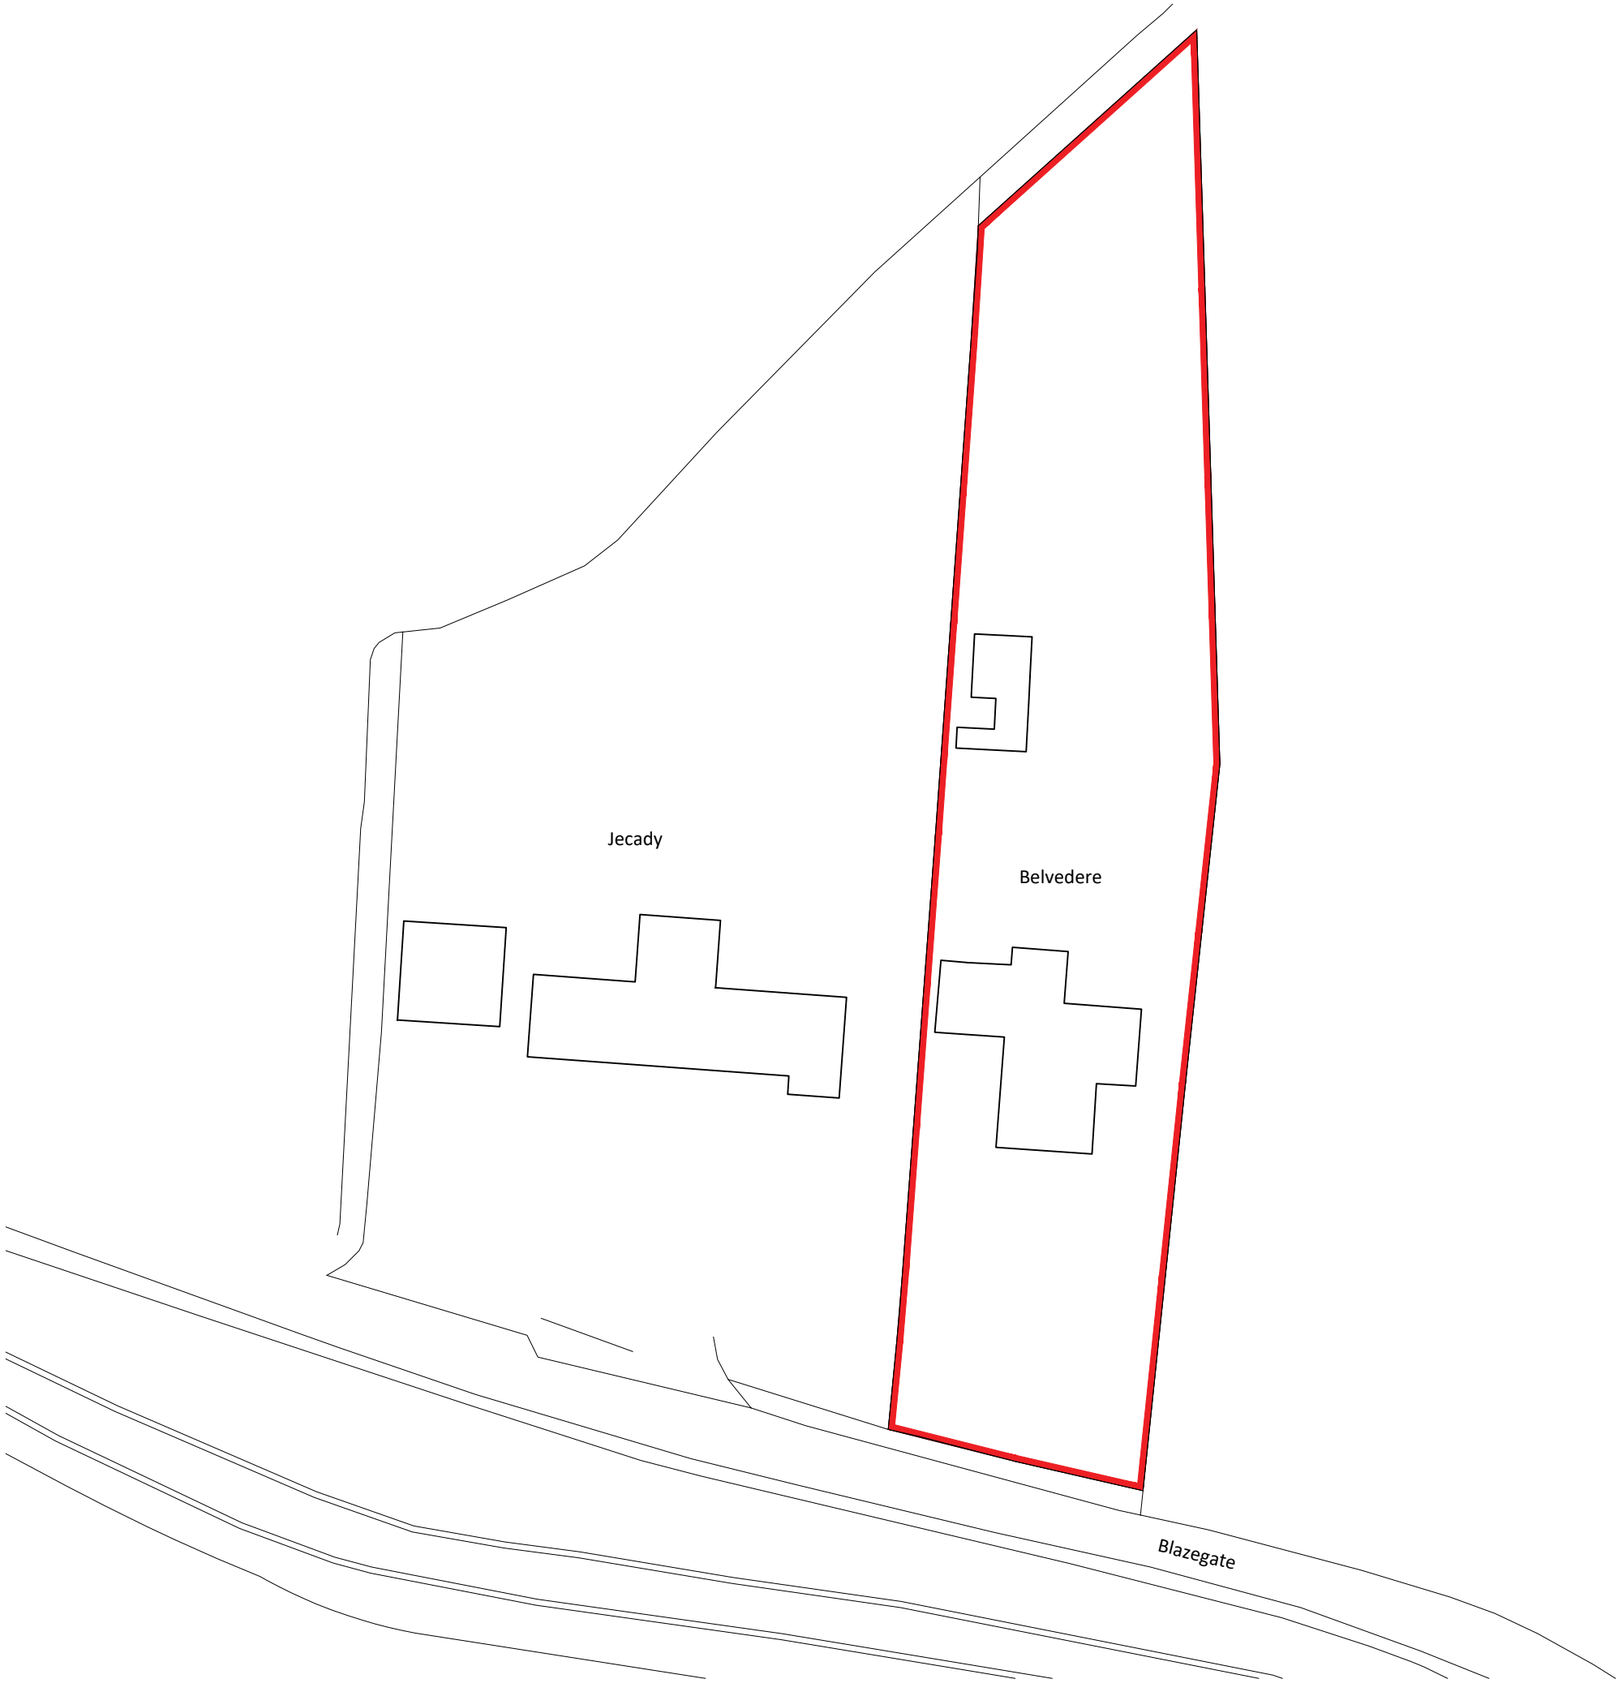


Notes

Copyright
© Robert Doughty Consultancy Limited.
All rights described in the Copyright, Designs and Patents Act 1988 have been asserted.

Ordnance Survey Map
© Crown Copyright. OS Licence No: AR 100010613.

N

0 5 10 15 20 25m

Rev	Description	Date
-	-	-

rdc
Robert Doughty Consultancy

32 High Street, Helpringham
Sleaford, Lincolnshire, NG34 0RA

Tel: 01529 421646
Email: admin@rdc-landplan.co.uk
Web: www.rdc-landplan.co.uk

Client
Mr D Carnell & Miss A Towler

Project
Belvedere
Blazegate, Lutton

Drawing
Block Plan

Scale @ A3	Date
1: 500	19/08/21

Drawn By	Checked By
WW	LMS

Job Number	Status	Purpose of Issue
1478-1	PL	Planning

Drawing No.	Rev
1478-1_PL_BP01	-