
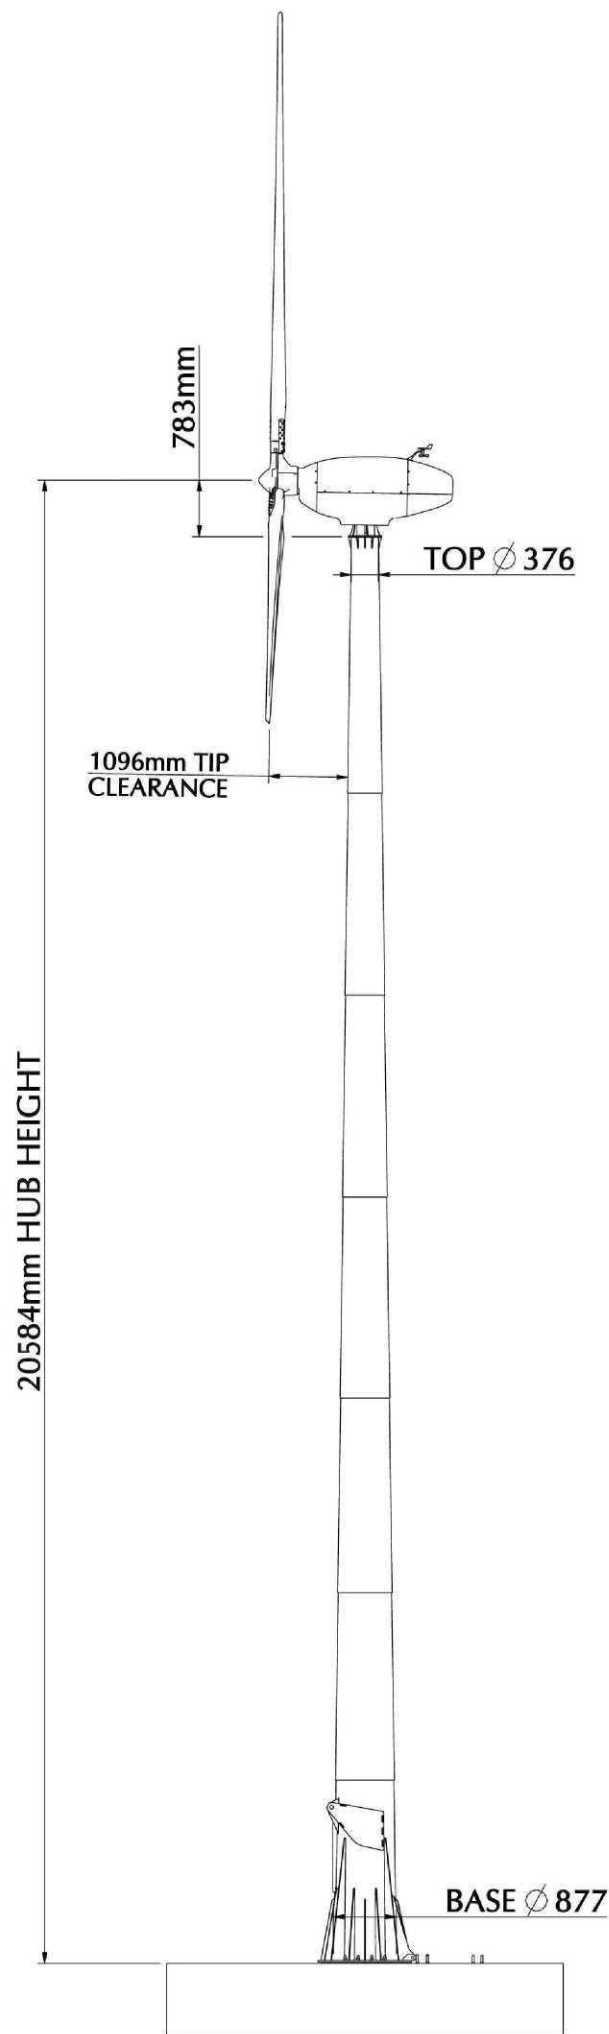


OVERALL DIMENSIONS FOR CF 15e TURBINE:
15kW GENERATOR / 20m MAST / 6m BLADES

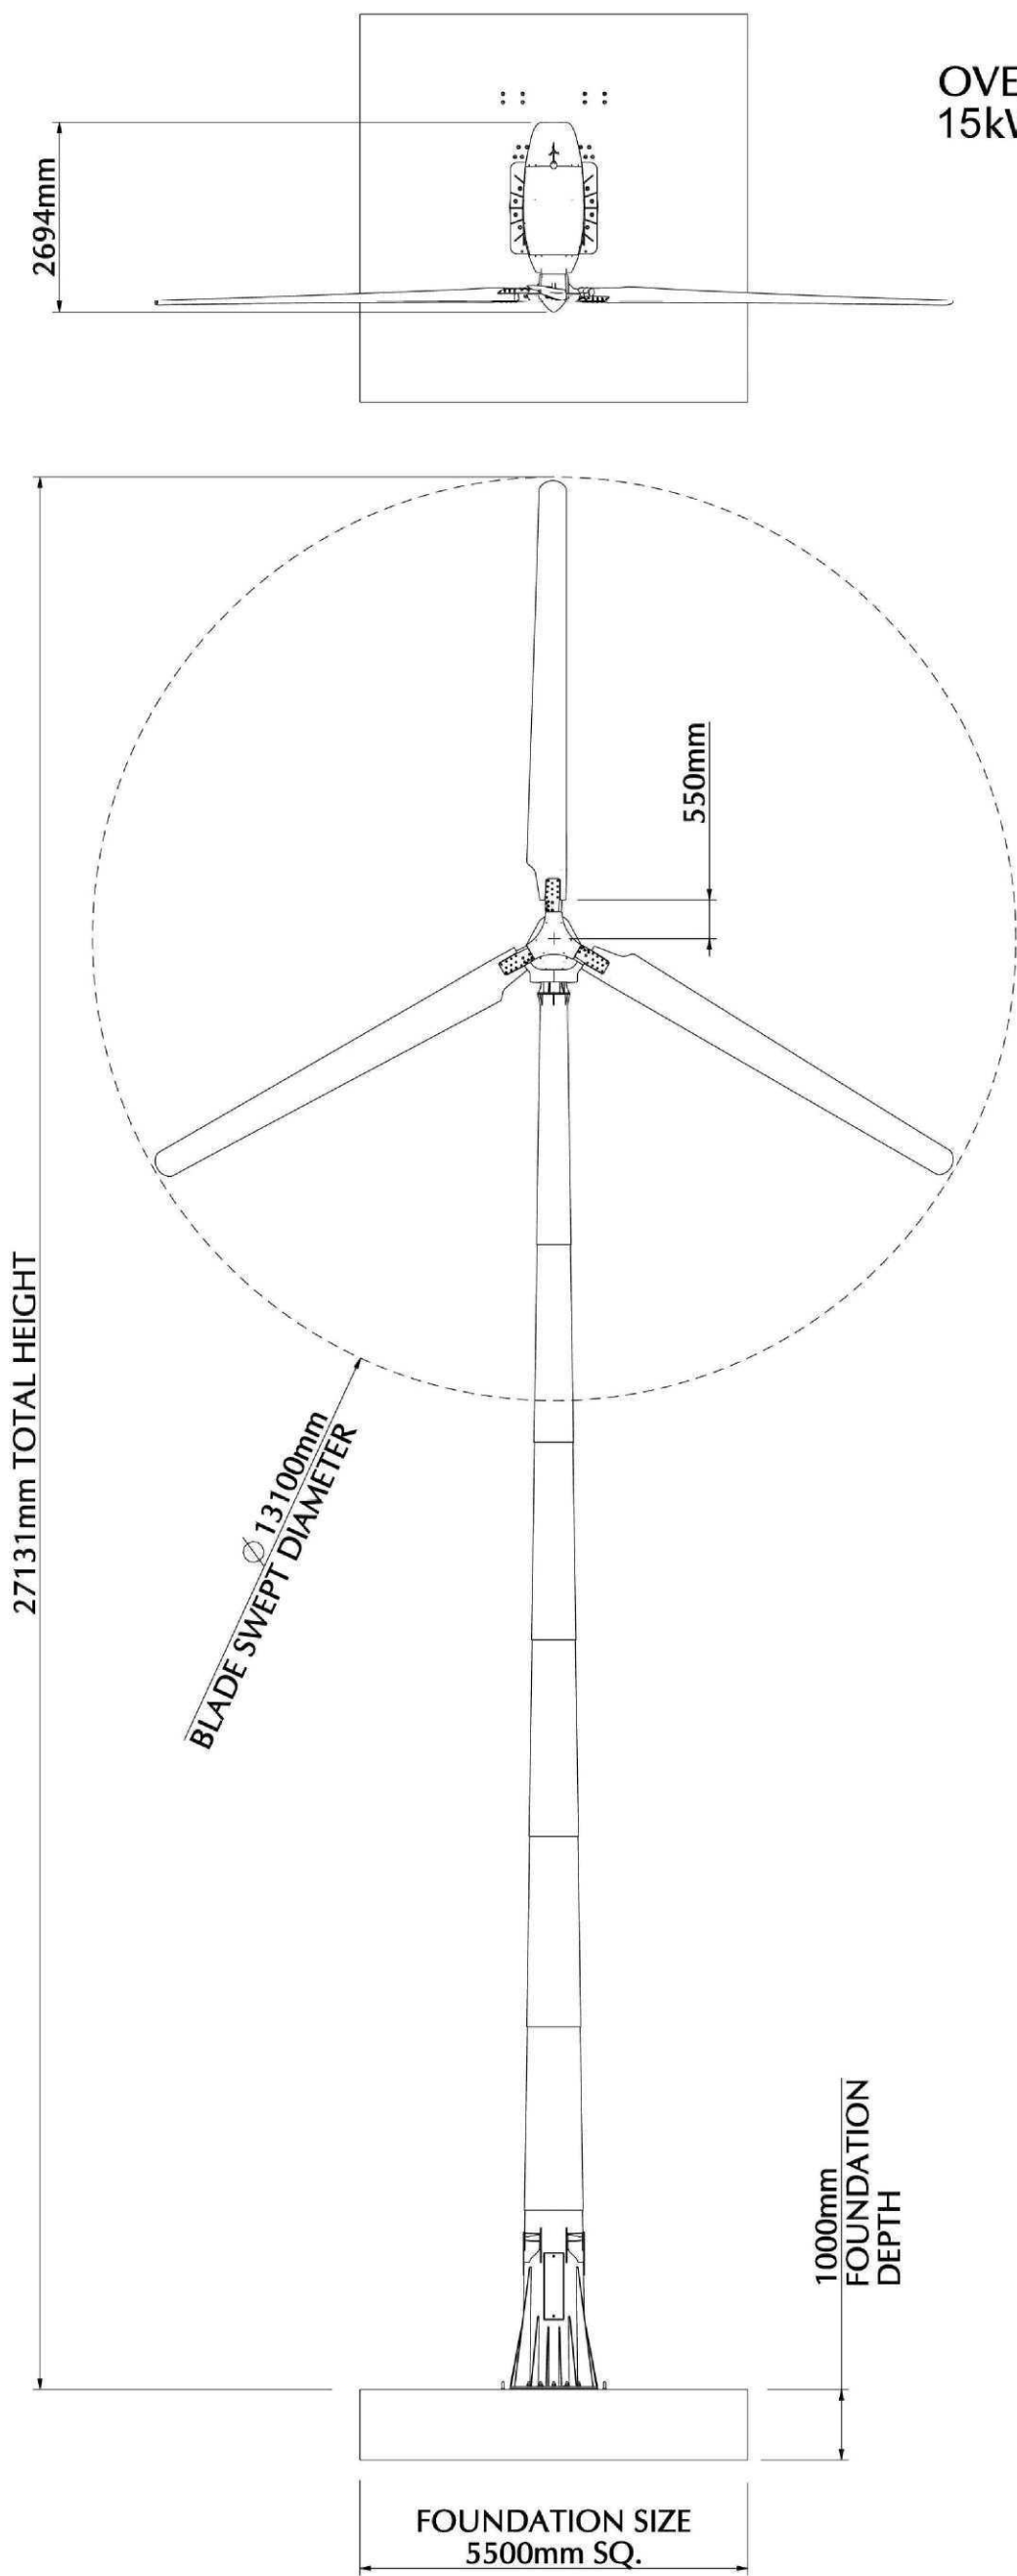

PROJECT 15kW Wind Turbine for HC Goose and Sons, White House Farm, Gedney, Lincs, PE12 0AT.											
DRAWING TITLE Turbine elevations and Inverter housing details											
DRAWING NO. 042/P103											
revision											
scale 1:100 @ A3 size				date 02.11.11				drawn PT			