




FRONT

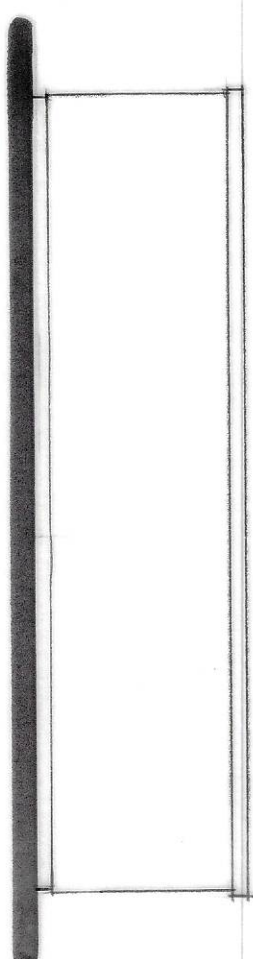


SIDE

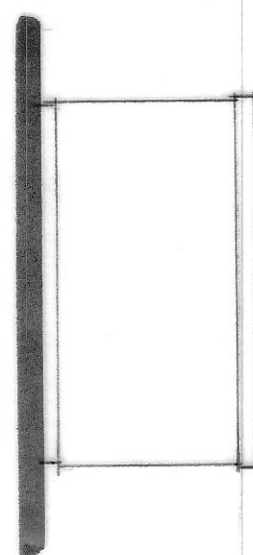


REAR

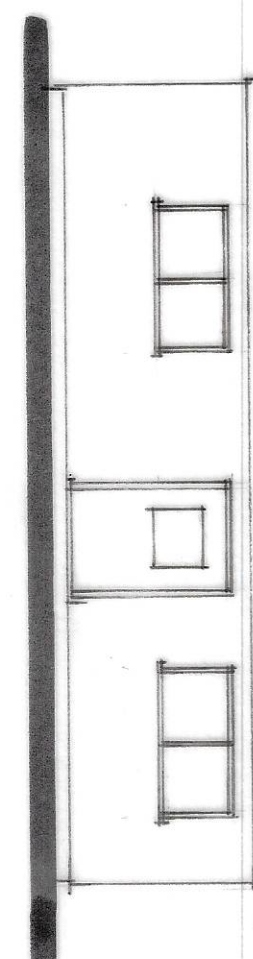

SIDE

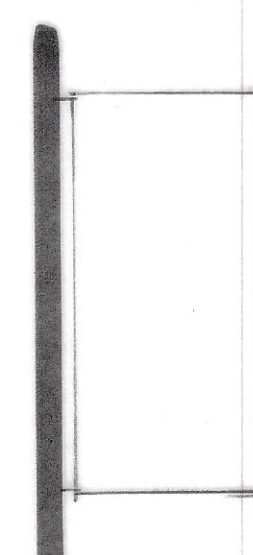

FLOOR PLAN

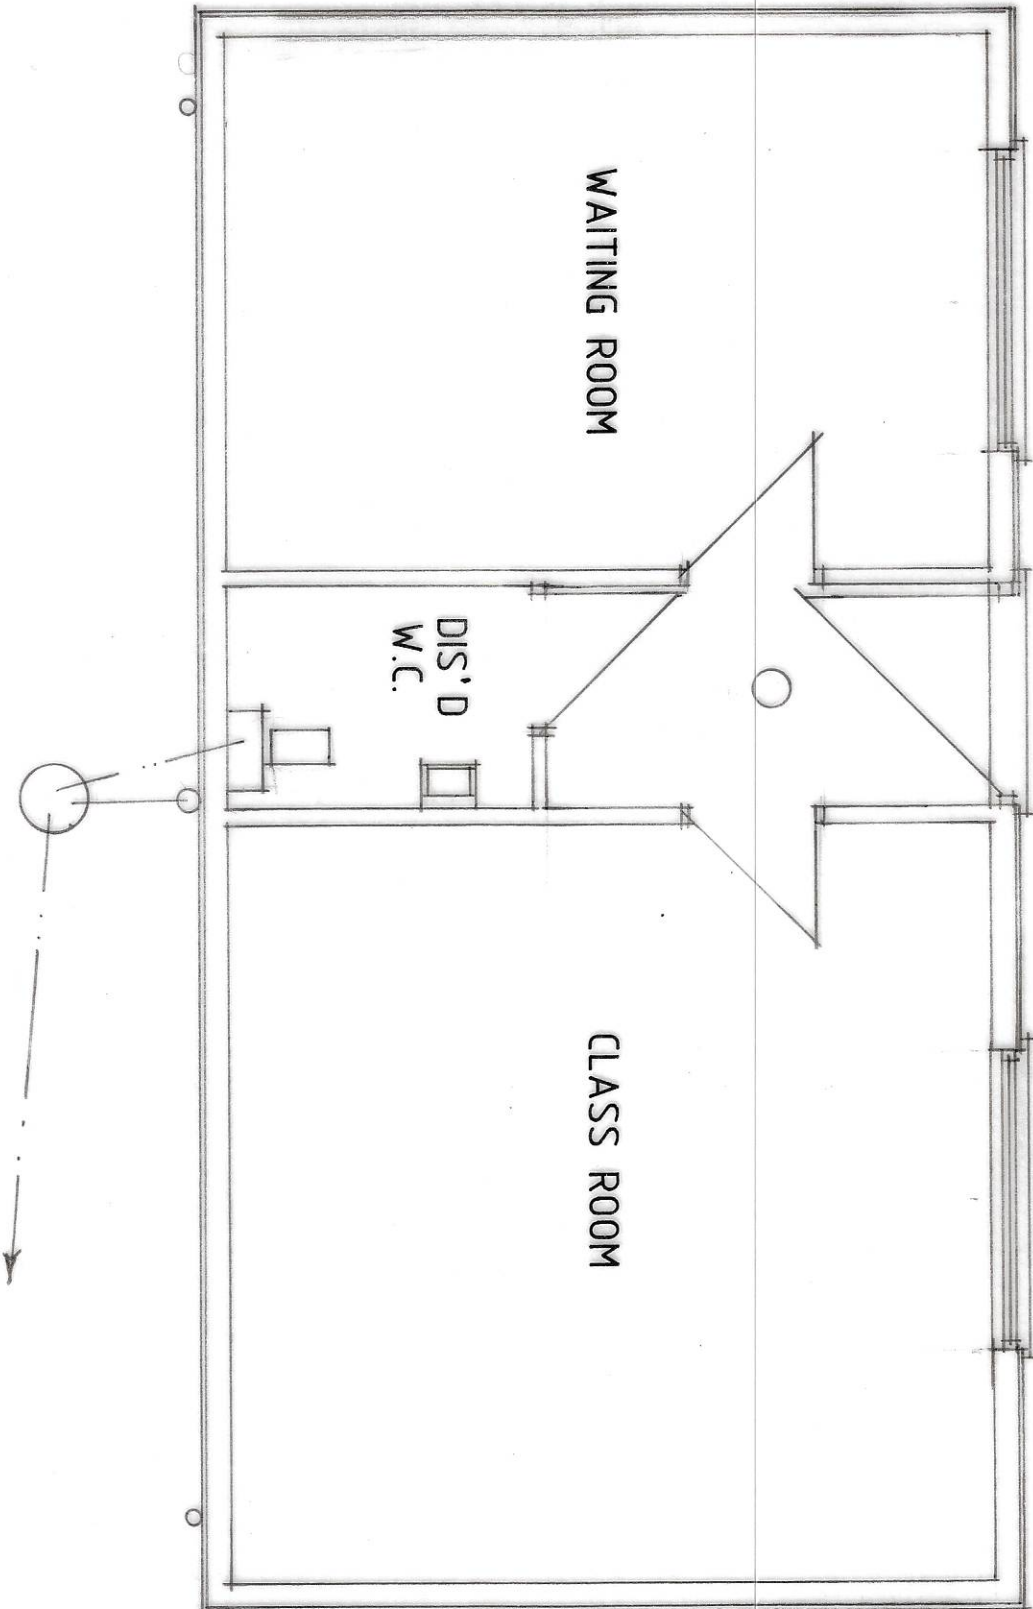

ROOM SIZES
WAITING ROOM - 3.500 x 5.000
DIS'D W.C. - 1.500 x 2.000
CLASS ROOM - 5.000 x 5.000

A - ALTS - 26.8.22

Status
CONSULTANTS IN ARCHITECTURE & PLANNING

PROPOSED TUITION CENTRE
AT PLUMTREE HOUSE,
HARFORD GATE, GEDNEY
FOR

MRS. B. SNOWDEN.

TUITION CENTRE

1:50 1:100 SD22-027/2
AUG-22 B.GILHAM.

2 Edinboro Way, Huddersfield,
Spenning Lane HE13 7AP
Tel: 01484 423433 Fax: 01484 440702