


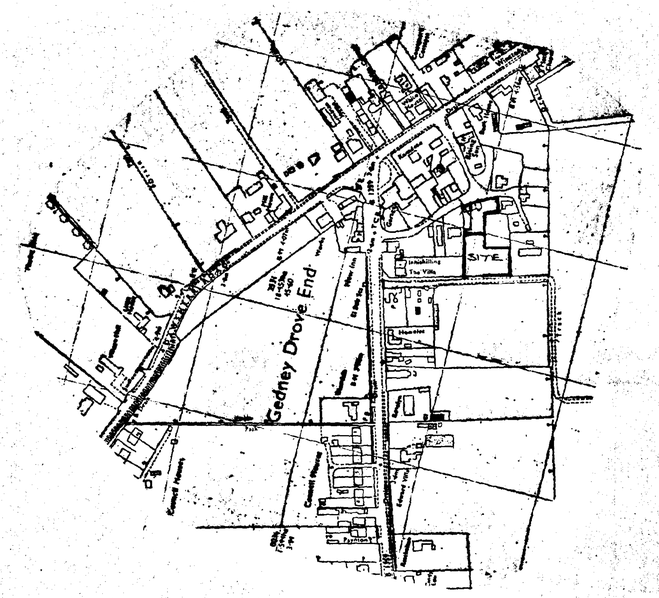


SOUTH HOLLAND D.C.
PLAN DEPT.
03 AUG 1992
0824/92
0903/98

STATUS DESIGN
4 PRINCES STREET, HOLBEACH, LINCS. PE12 7BB
0406 2 4 3 4 3

PROPOSED RESIDENTIAL DEVELOPMENT AT POST OFFICE LANE, GEDNEY DROVE END, FOR MR. R. FOSKETT.

| | |
|---|---|
| 1:2500<br>1:200 | 771652/1 |
| JAN-89. | B.GILHAM-FFB. |

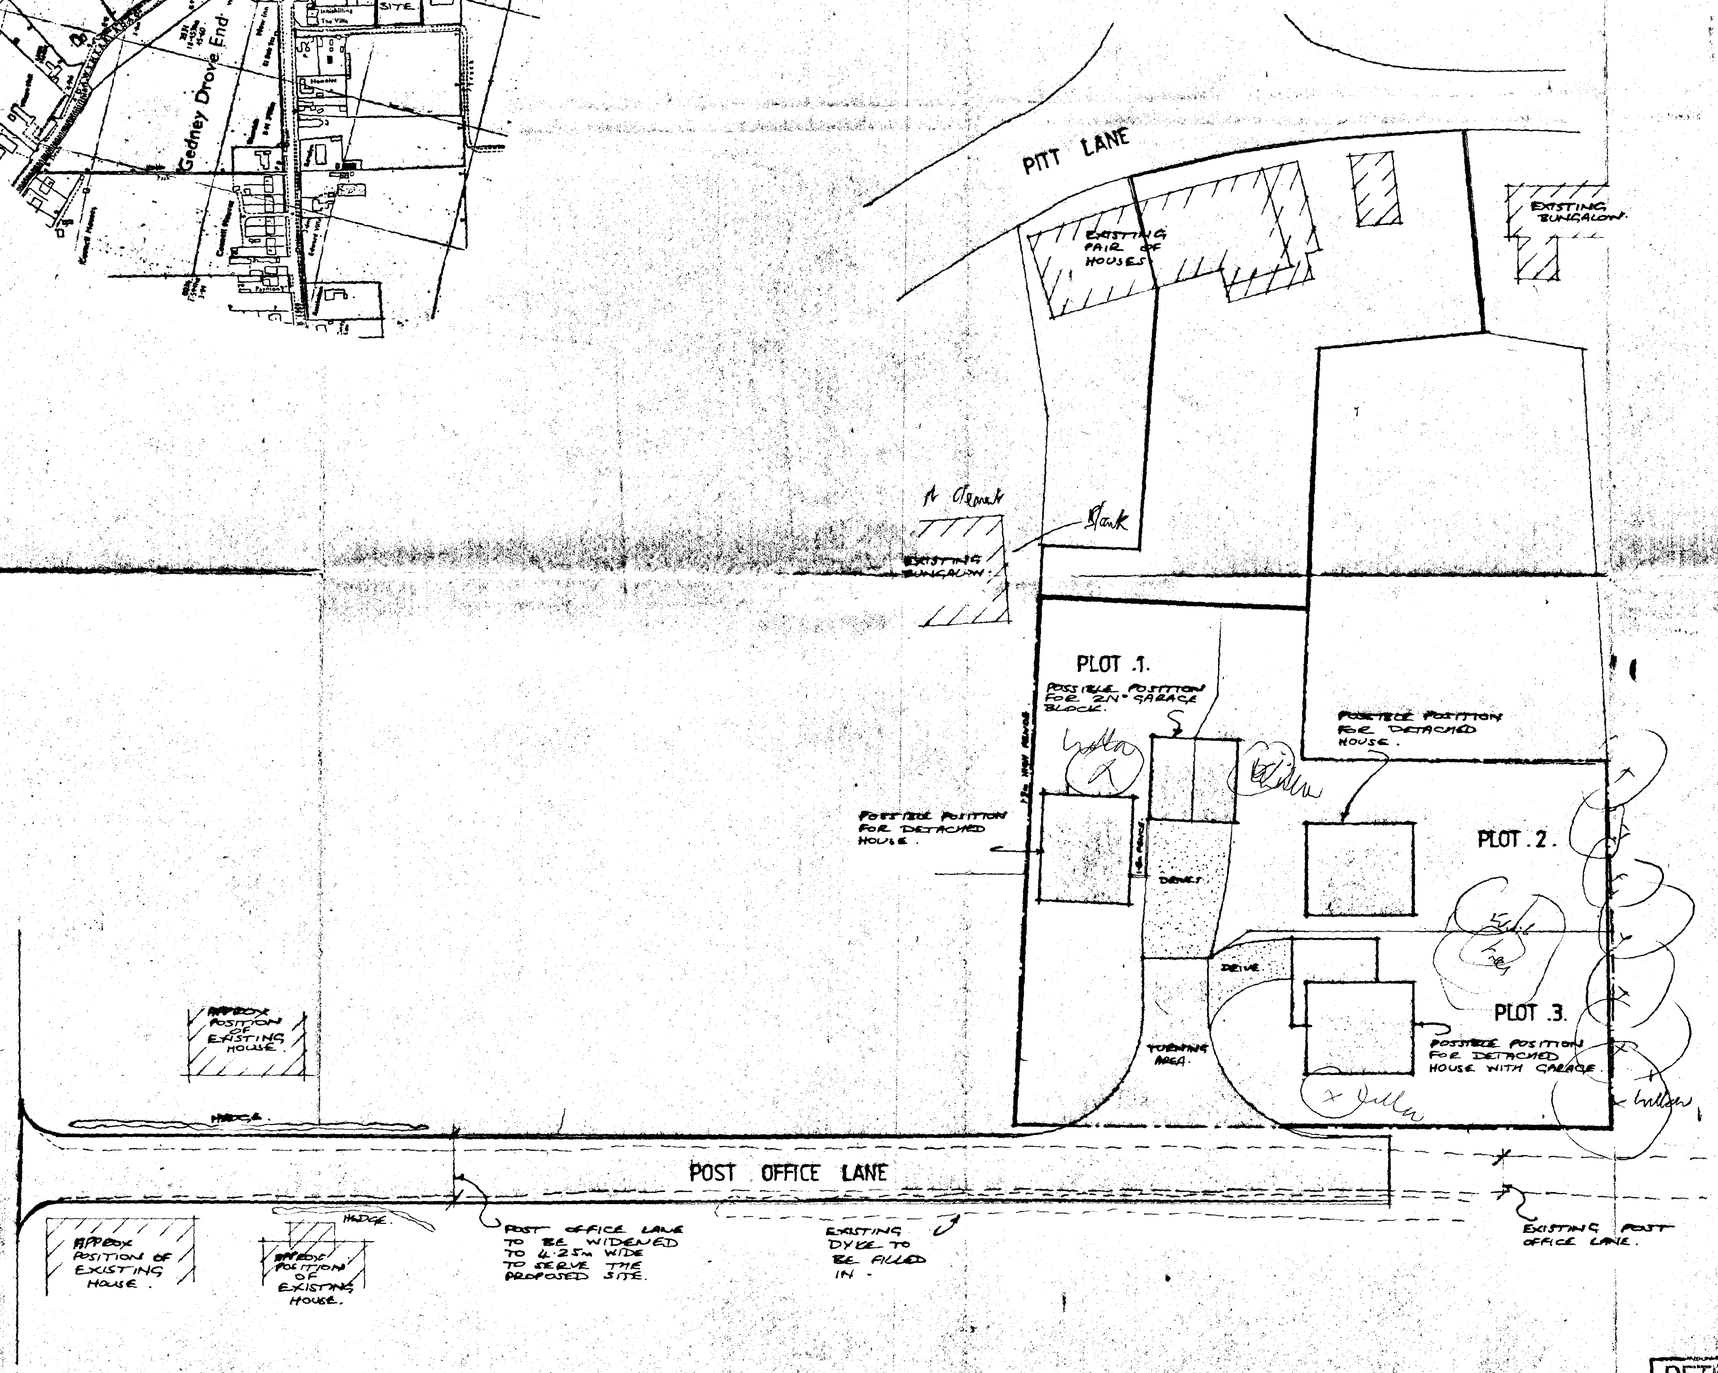DETERMINED PLAN