


SHDC  
Planning & Development  
02 JUL 2004  
Ref: 0906/04

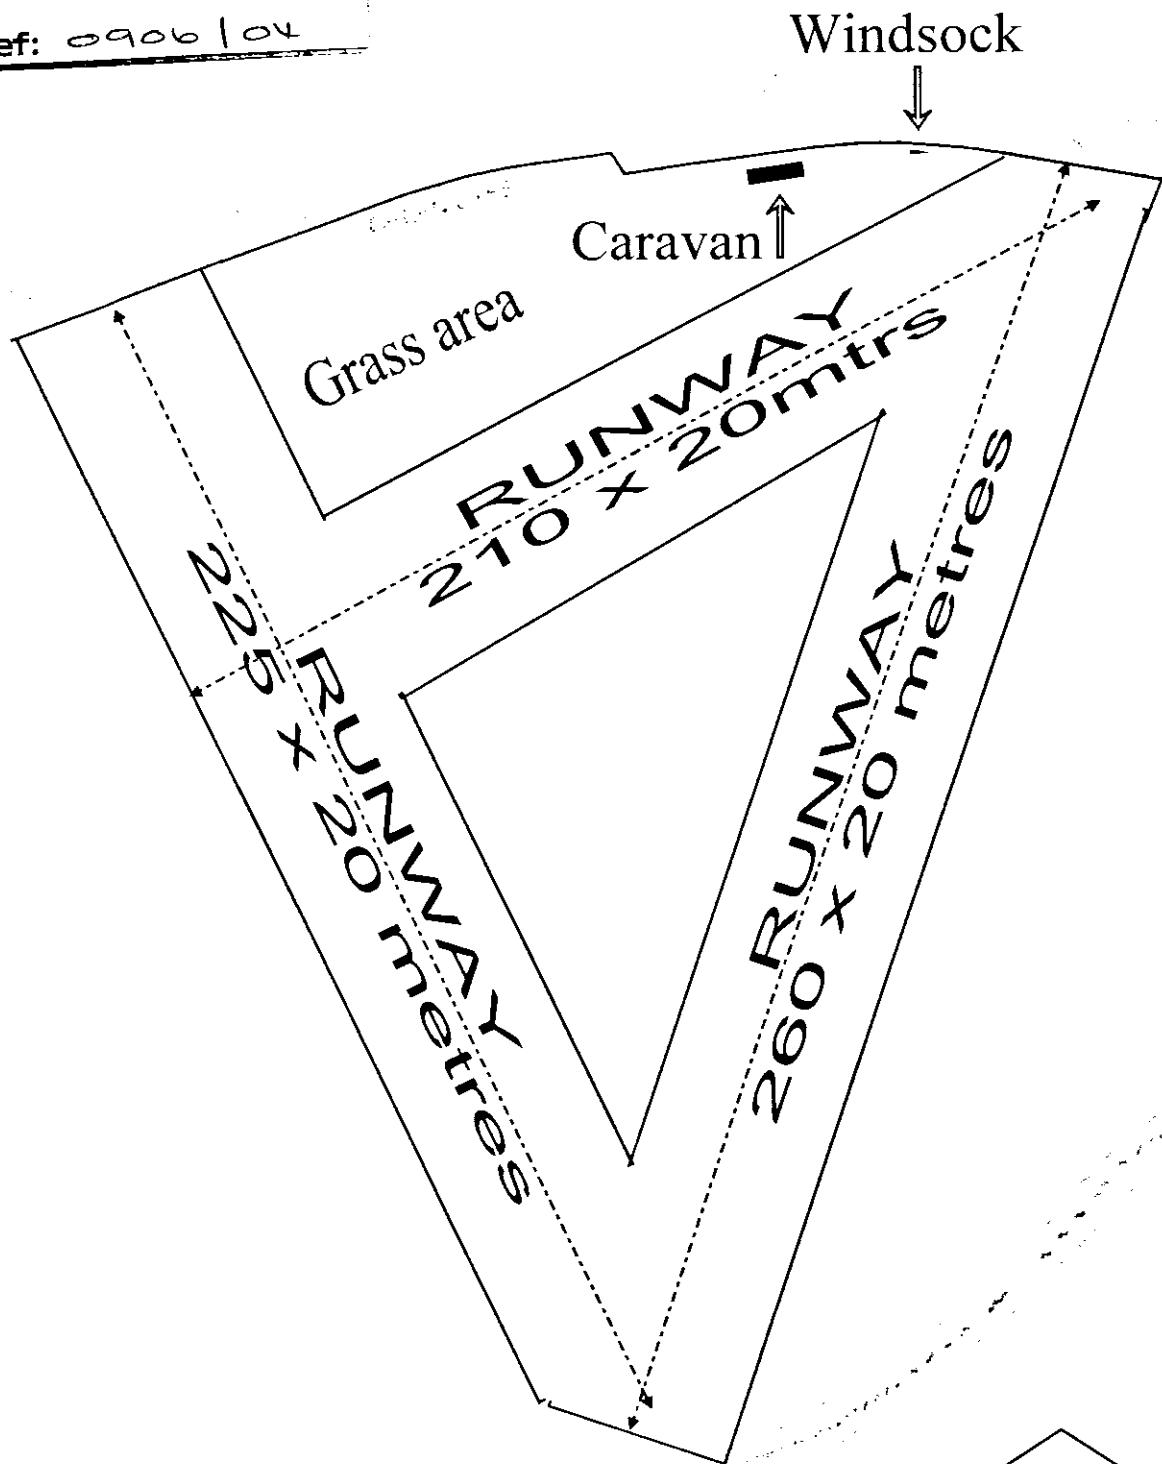

Wingland Airfield

Site plan 1:1500

