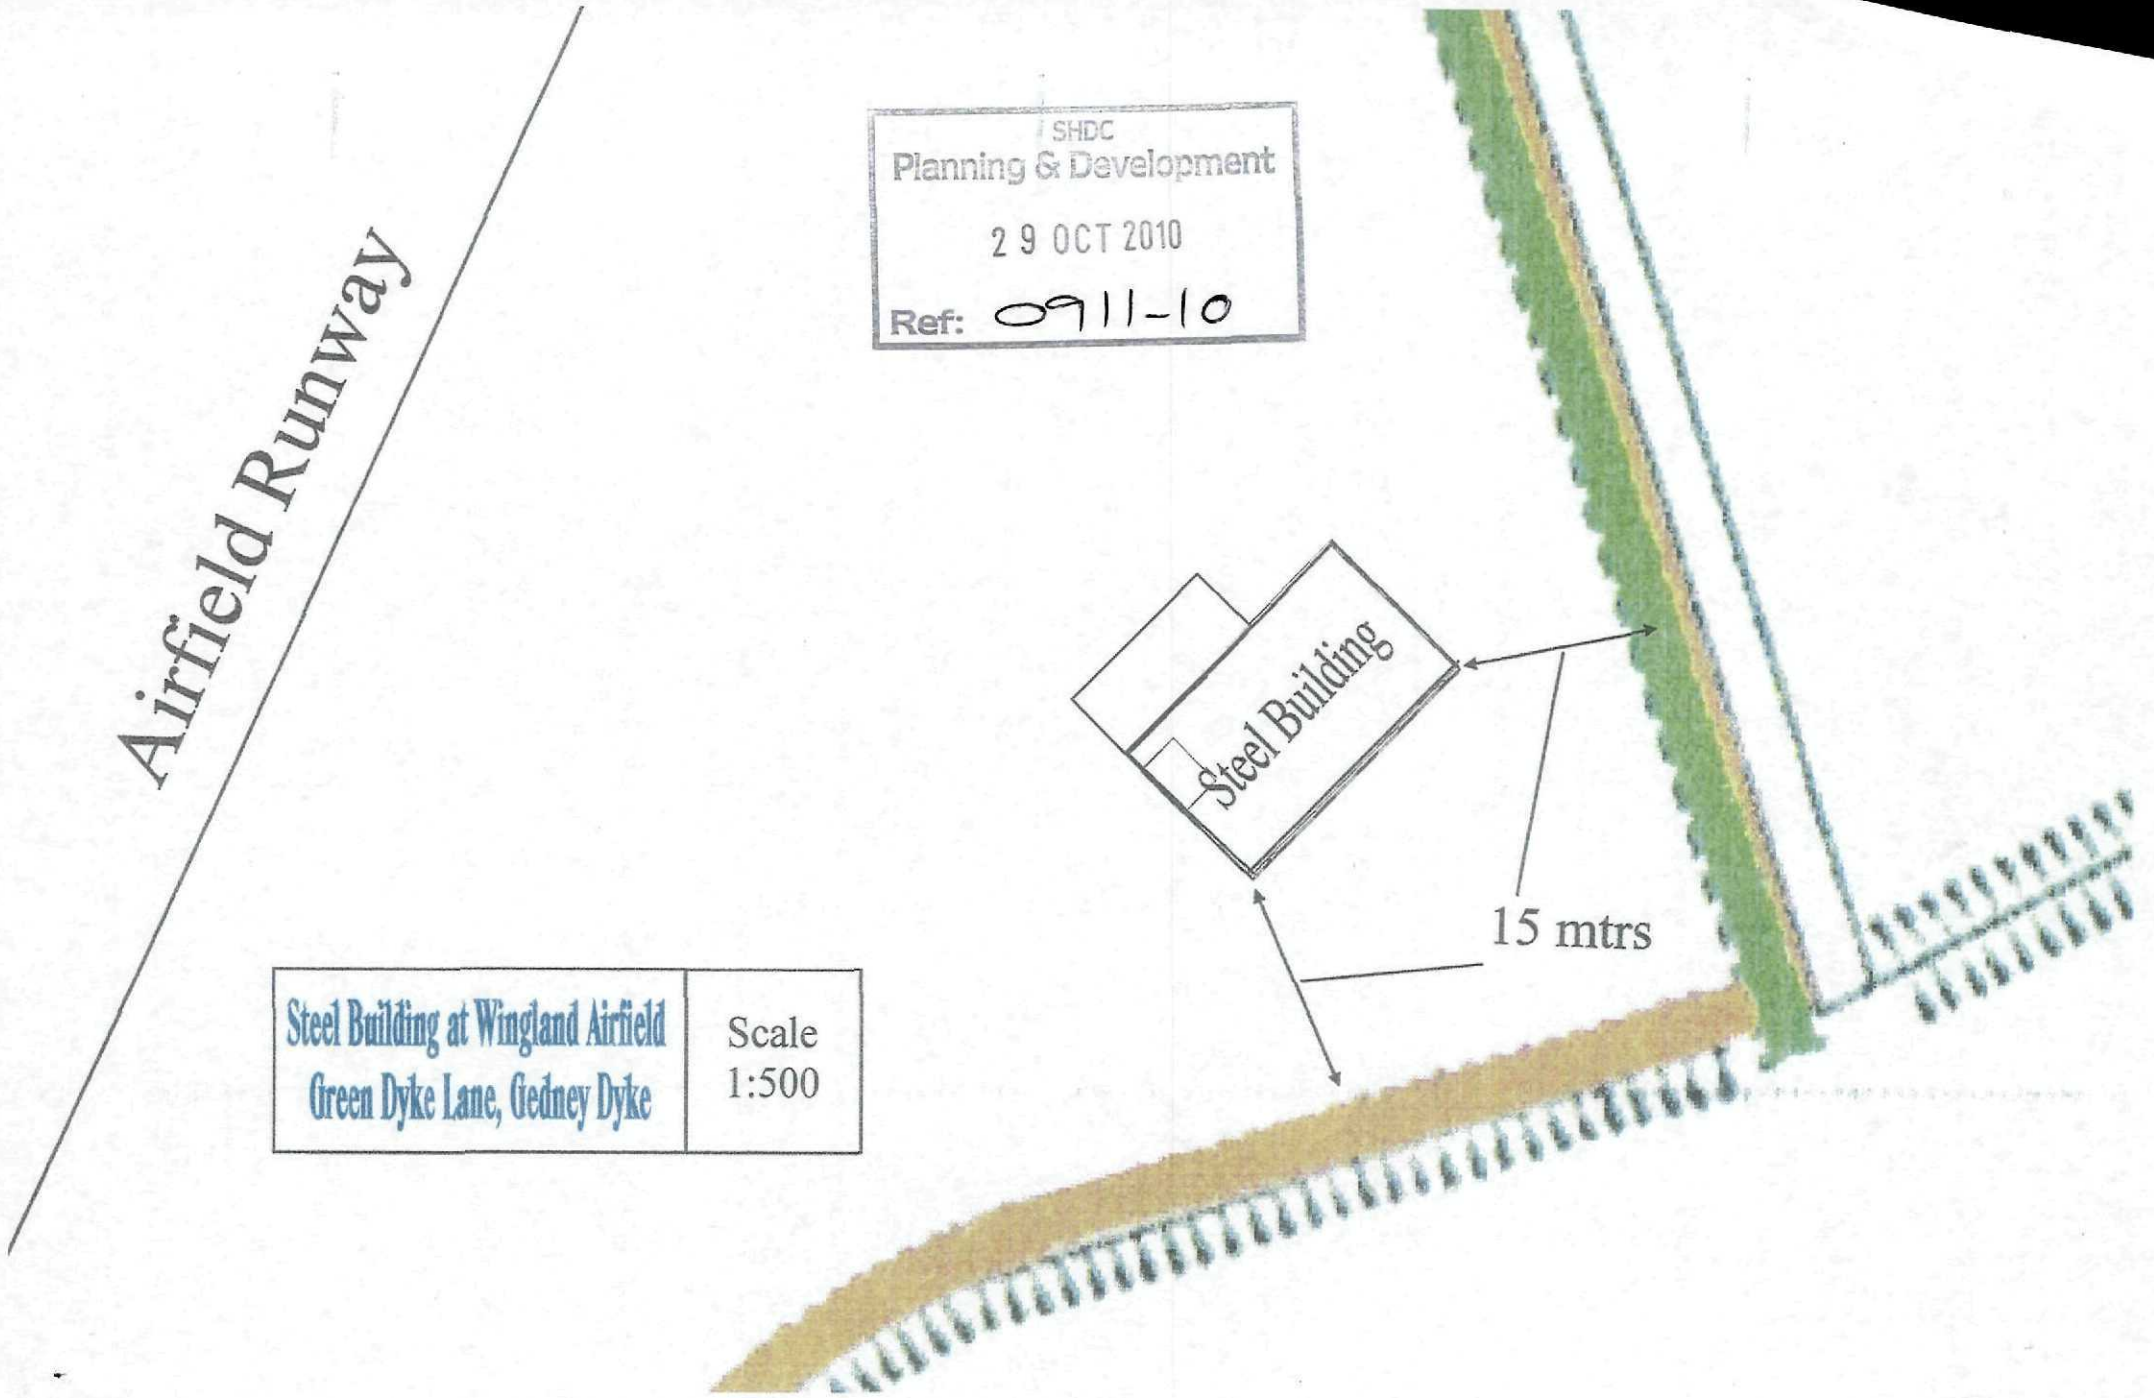
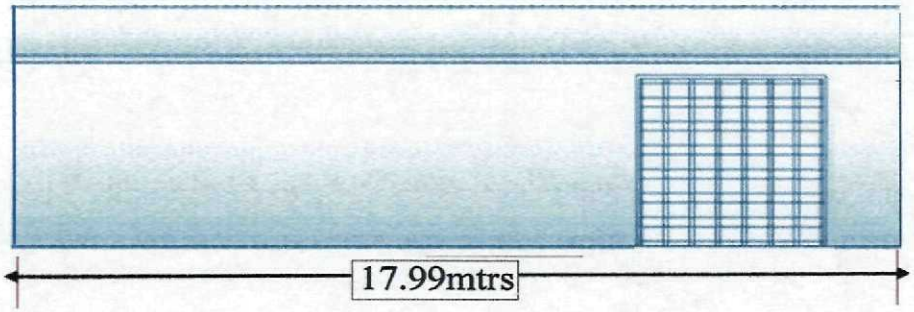
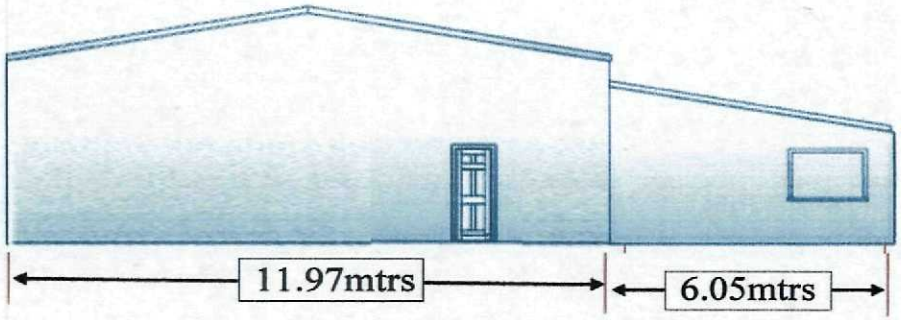
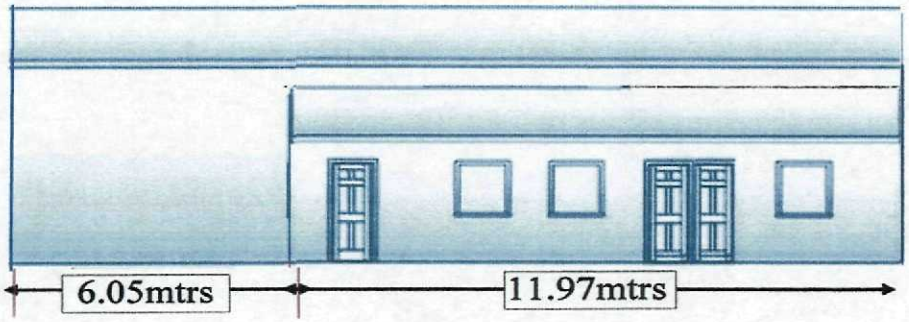

Airfield Runway
SHDC
Planning & Development
29 OCT 2010
Ref: 0911-10
Steel Building
15 mtrs
Steel Building at Wingland Airfield
Green Dyke Lane, Gedney Dyke
Scale
1:500



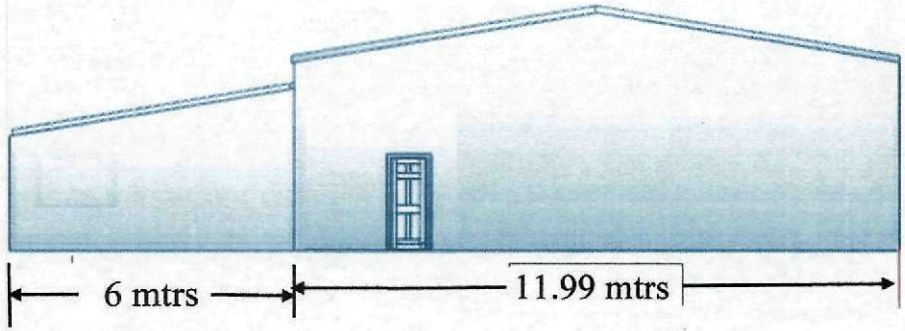
Elevation side B



Elevation side C



Elevation side A



Elevation side D

SHDC
Planning & Development
29 OCT 2010
Ref: 0911-10

Barn Hangarage & Re placement Club House
at Wingland Airfield
Green Dyke Lane, Gedney Dyke

Scale 1:150

Size as per plan attached