
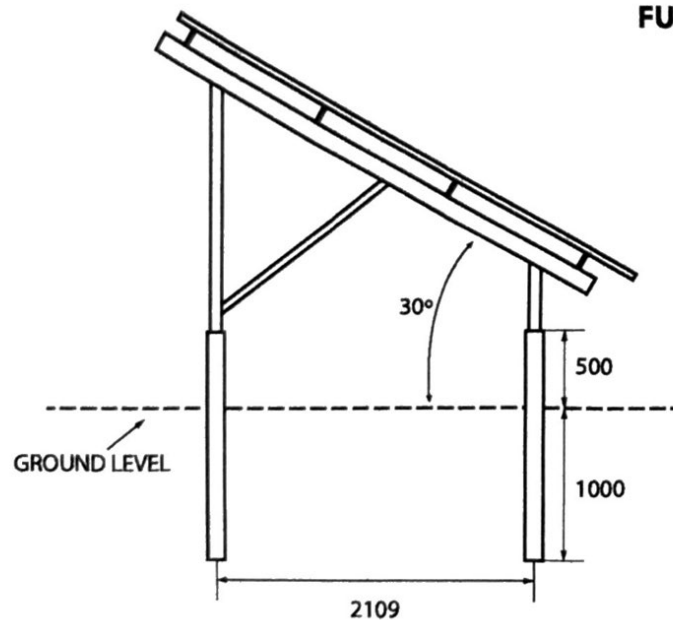


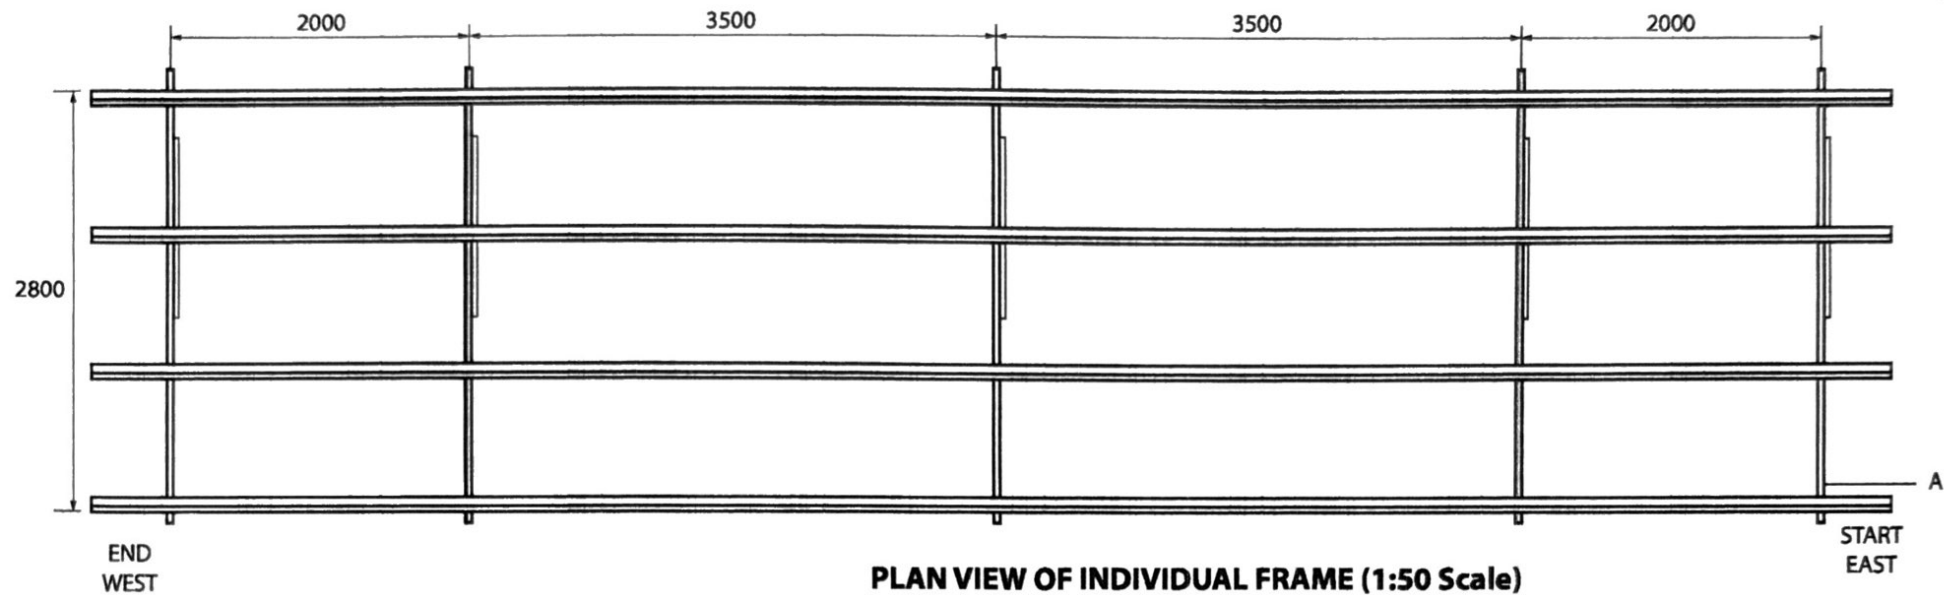

Ref: SEP04.

Customer:	JEPKO NORFOLK HOUSE FARM
Date:	SEPTEMBER 2026
Project:	213kw GROUND MOUNT SOLAR
Description:	ELEVATION & PLAN VIEW
Scale:	1:50 @A4
RURAL & COUNTRY ENERGY Green energy solutions since 2013 All Images and content are the property copyright of Rural and Country Energy Ltd.	