


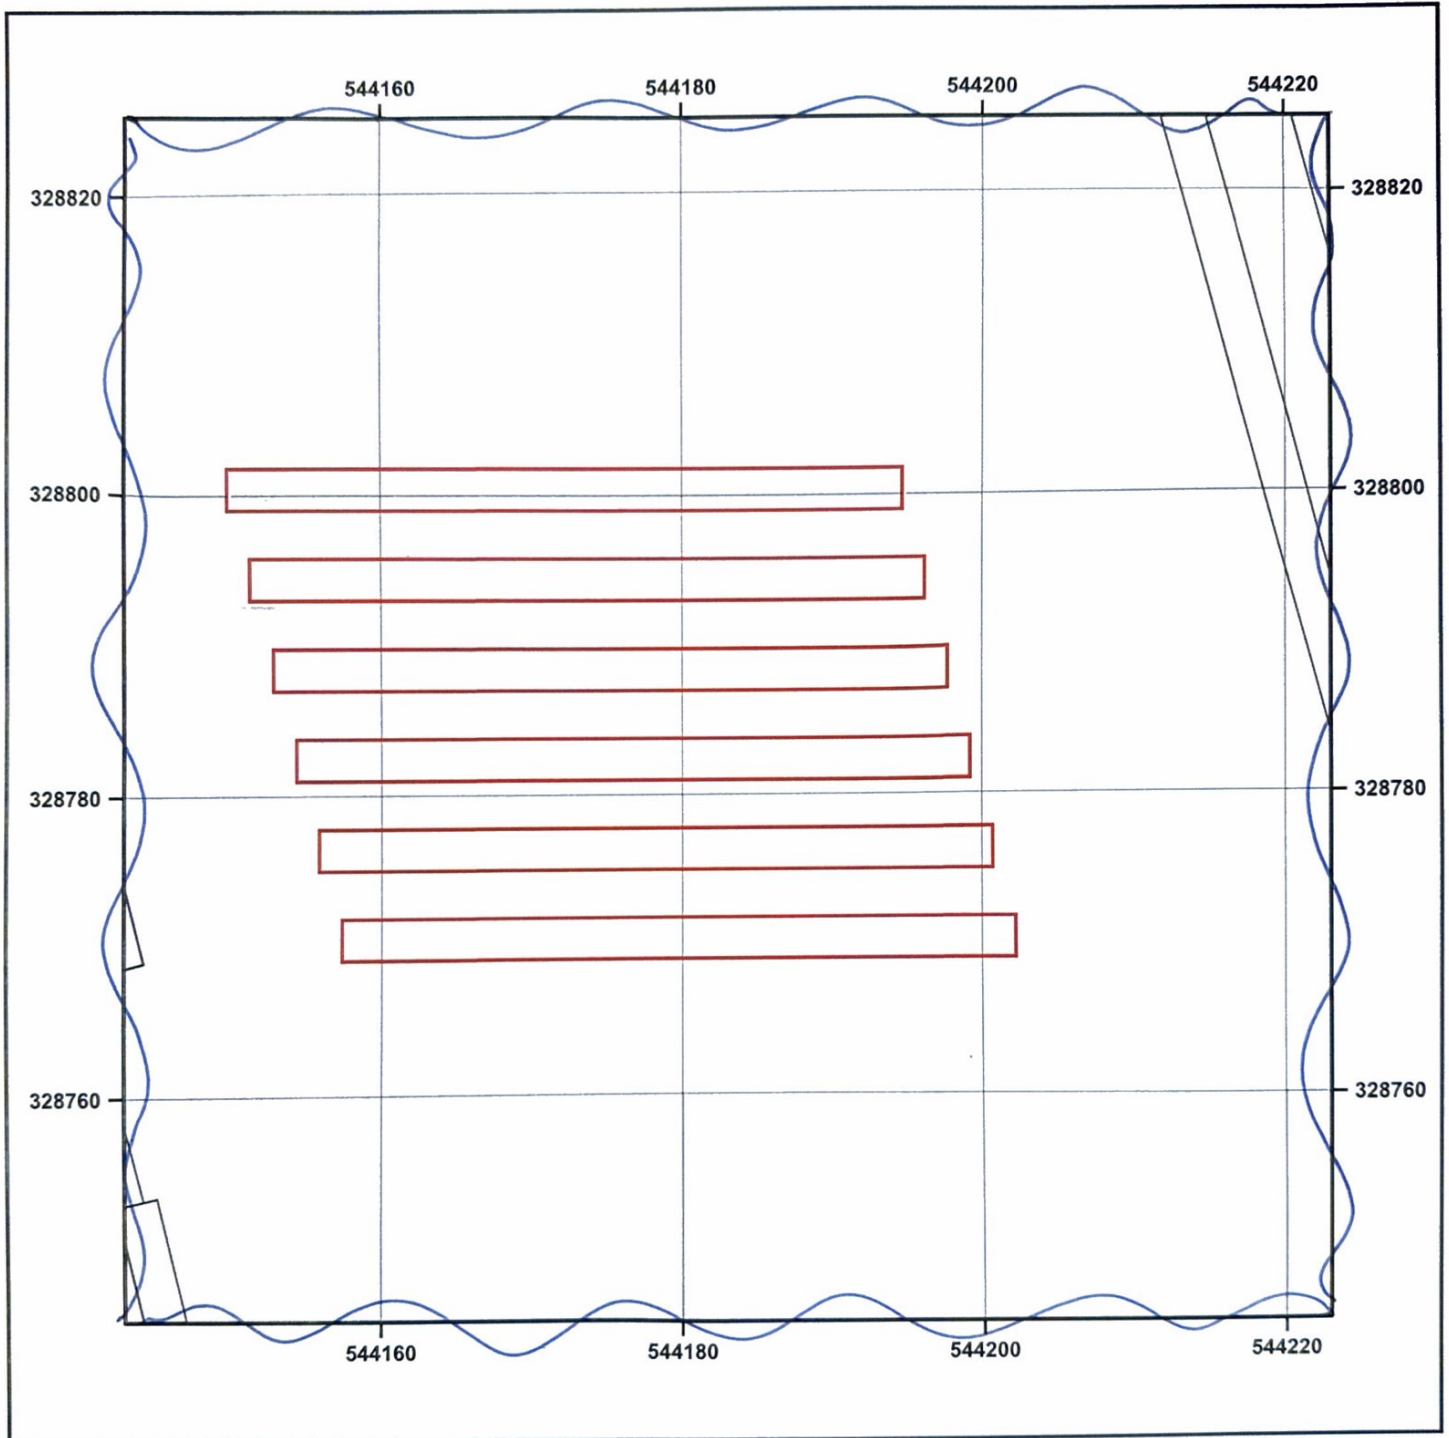

© Crown copyright and database rights 2026 OS AC0000848283. Public rights of way shown on this map have been taken from Local Authority definitive maps. The representation on this map of any other road, track or path is no evidence of the existence of a right of way.

0 5 10 15 20 m
Scale 1:500 - 1cm = 5m - A4 Size

Solar Array 

J E PICCAVER AND CO, NORFOLK HOUSE FARM, GEDNEY MARSH, GEDNEY DROVE END, SPALDING, PE12 9PB

Supplied by: www.ukmapcentre.com

Product Info: www.ukmapcentre.com/block-plans-500-scale

Serial No: 339573

Centre Coordinates: 544183, 328785

Production Date: 08/09/2026