

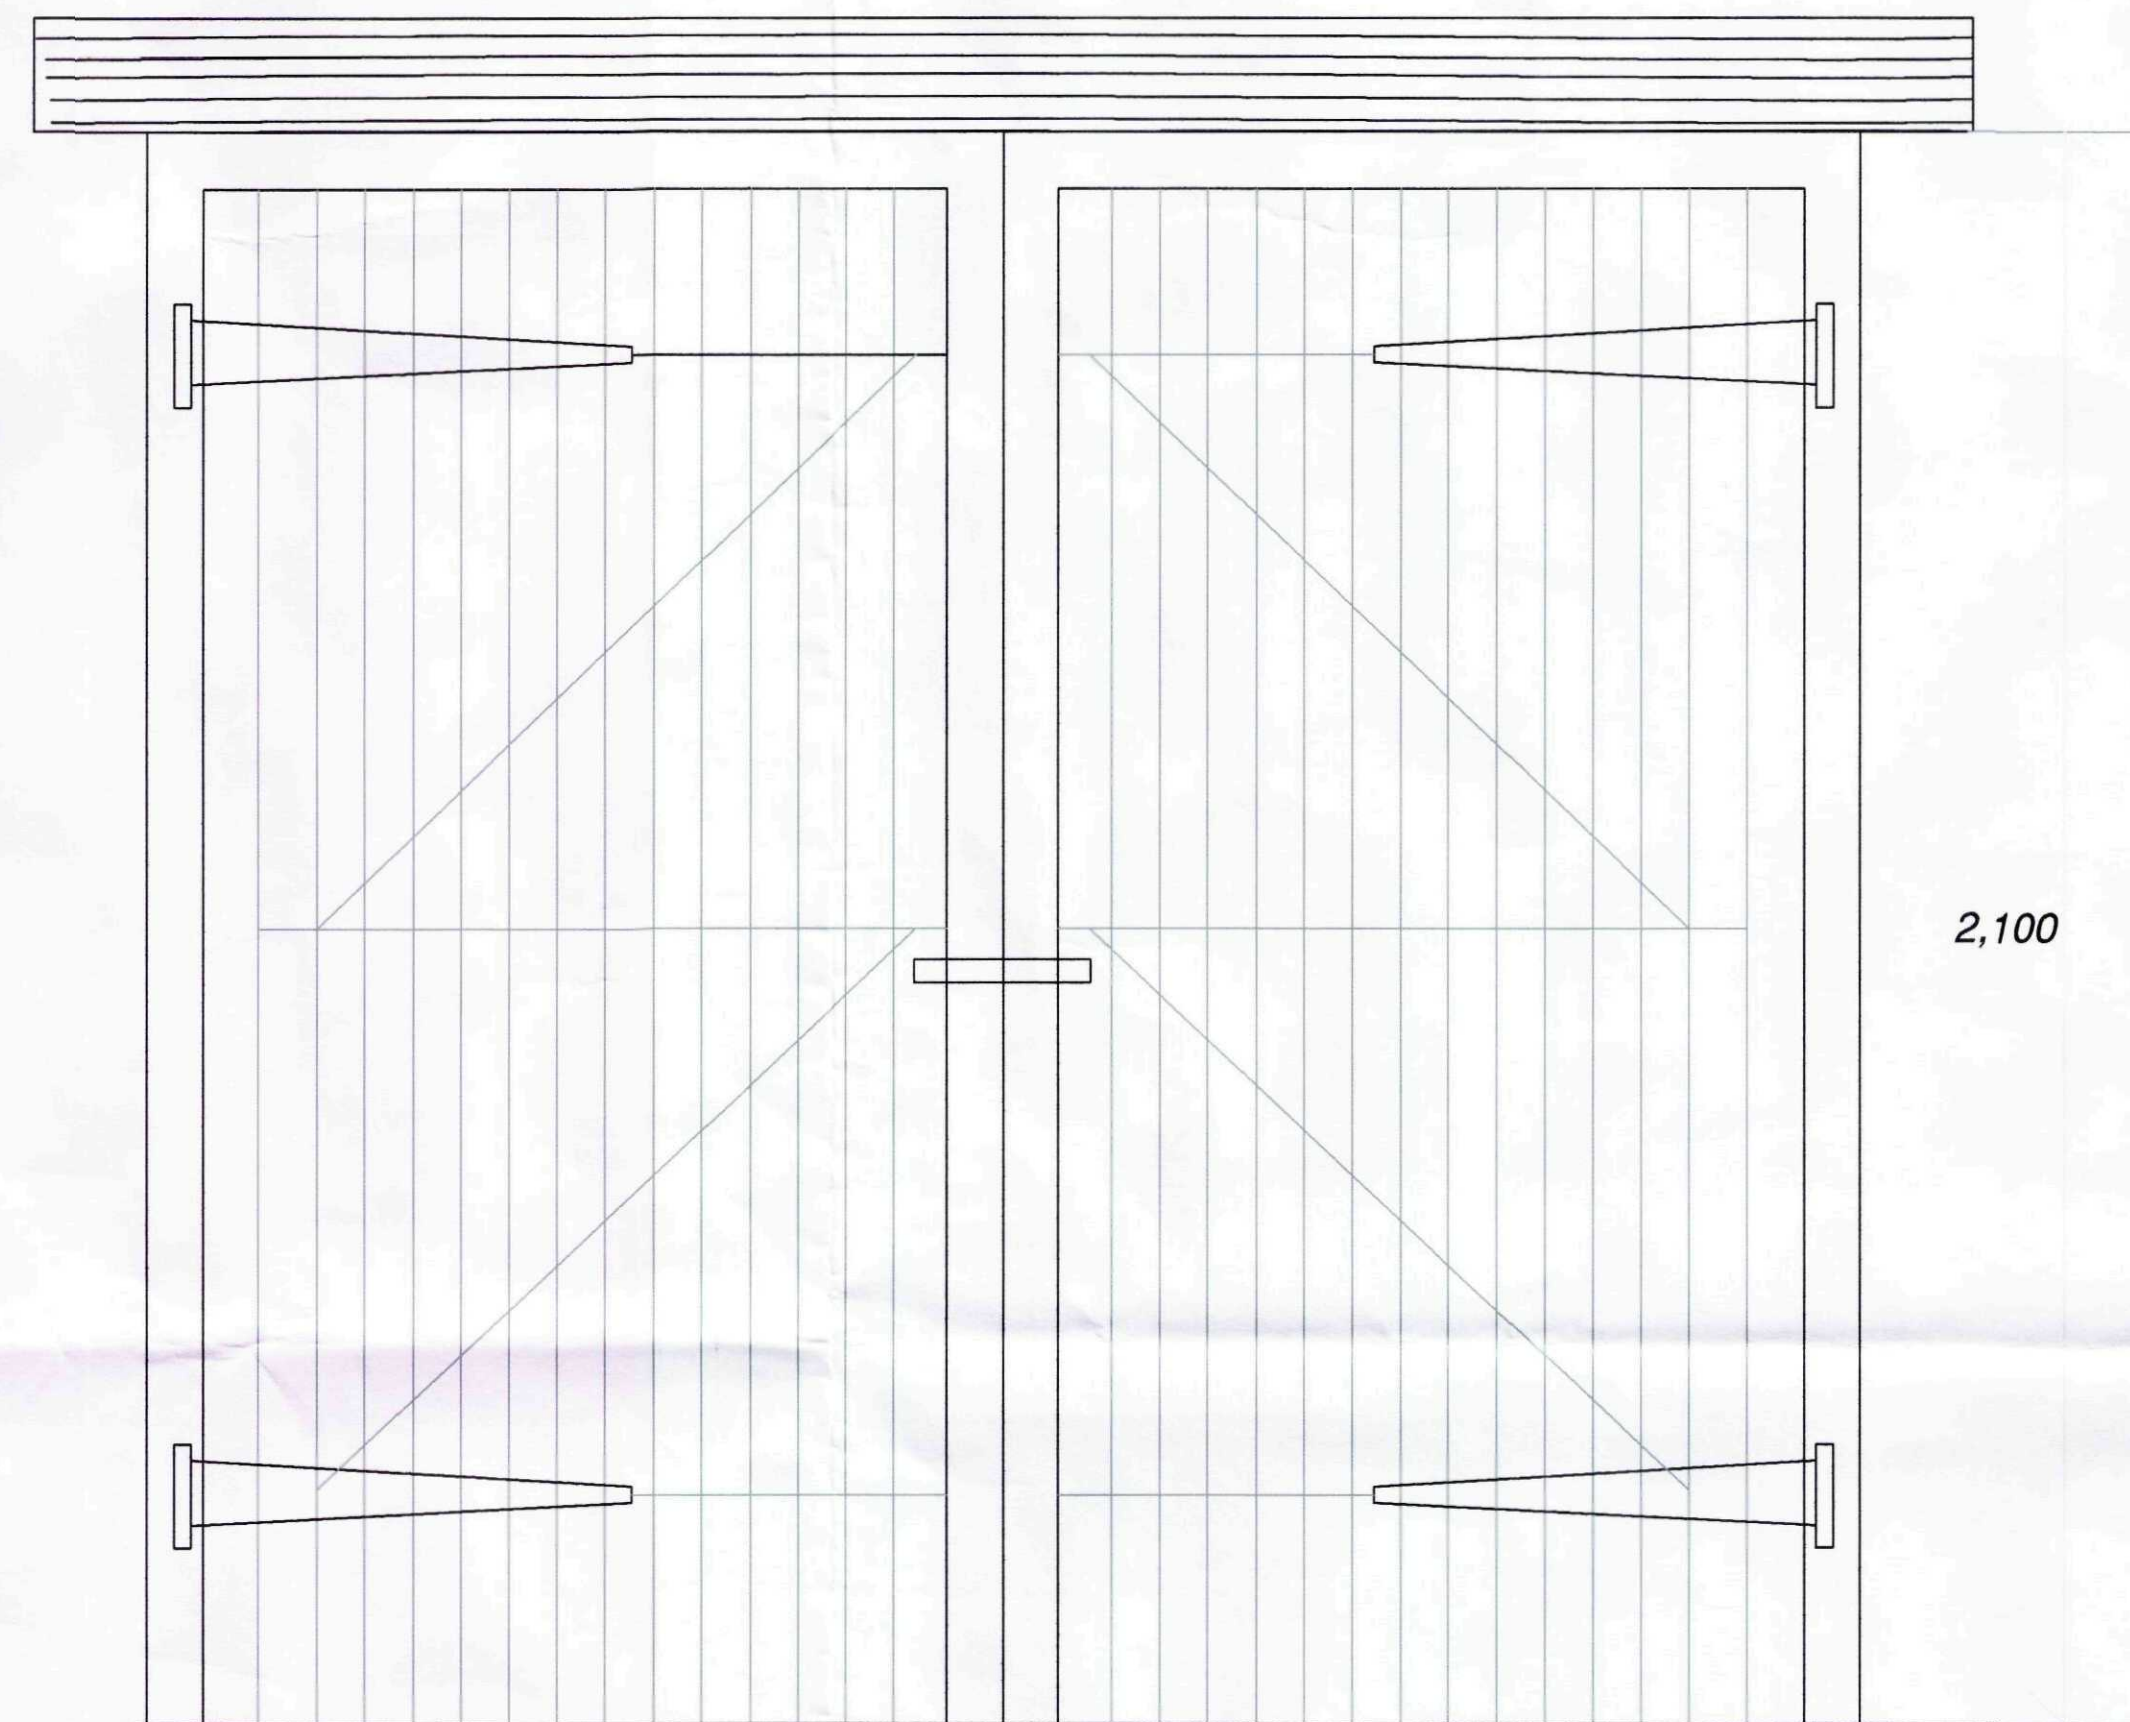


TIMBER BEAMS 100X150MM STAINED DARK OAK

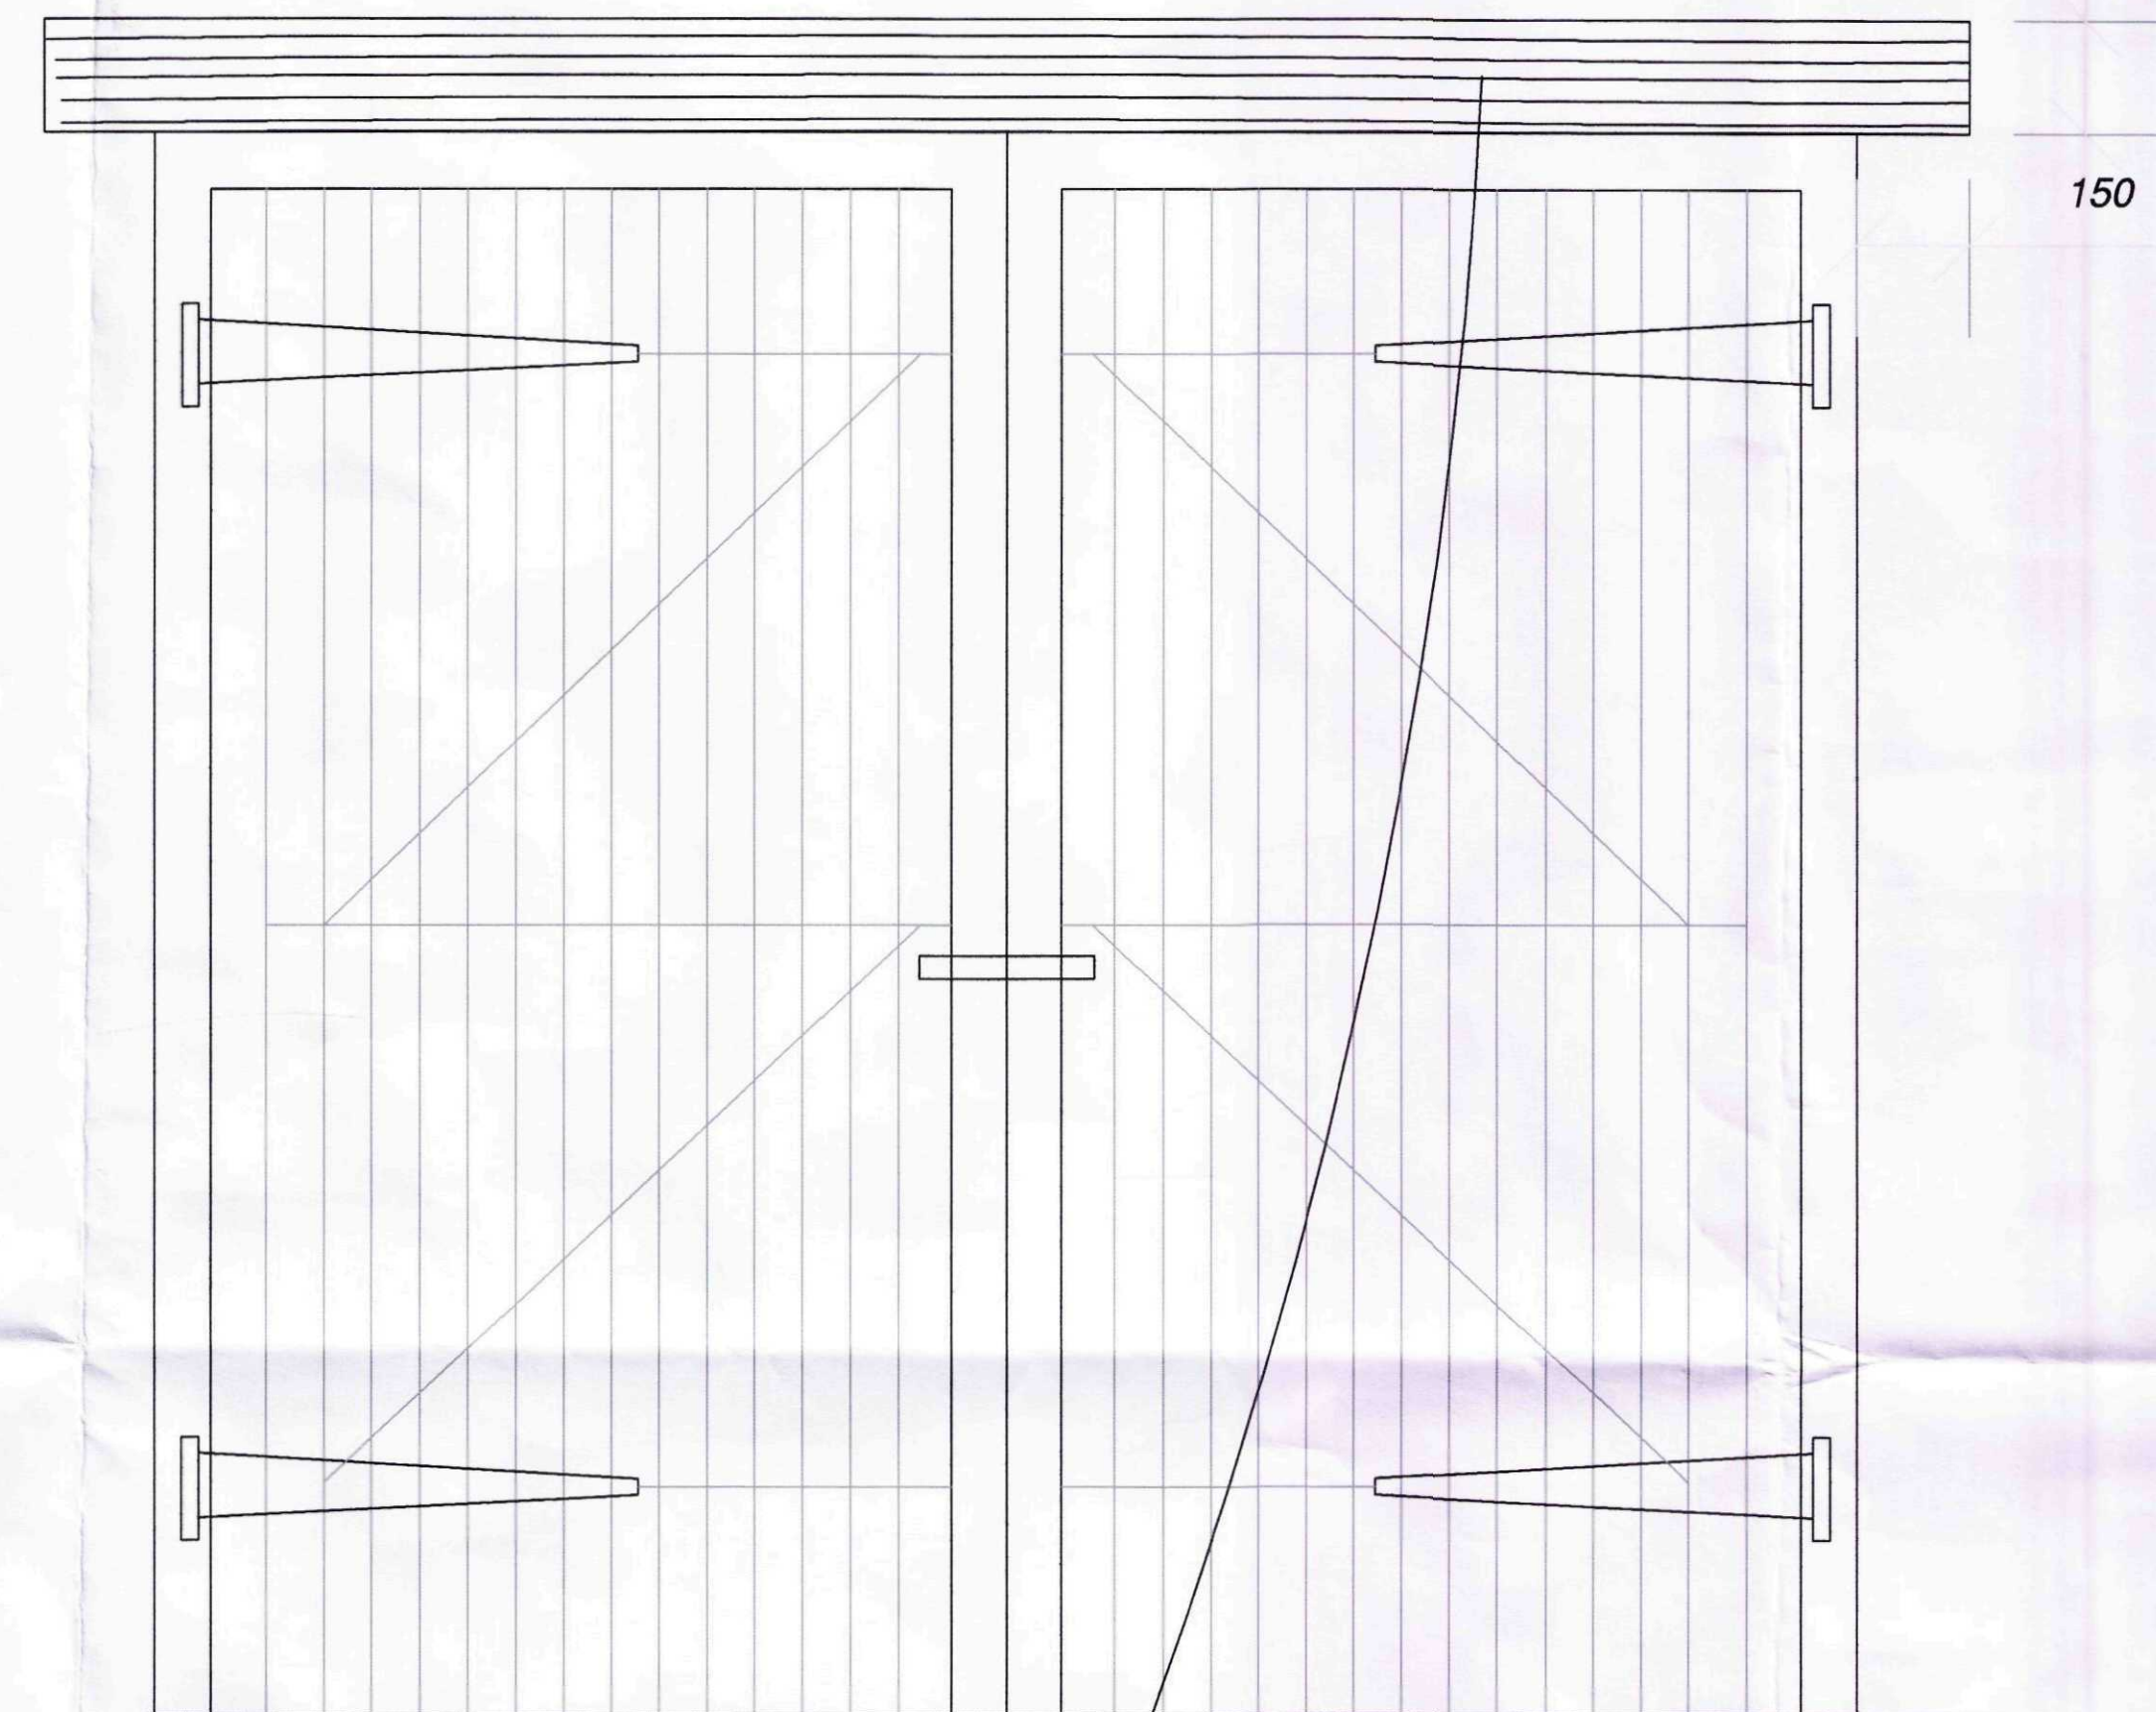


BLACK PAINTED IRON MONGERY

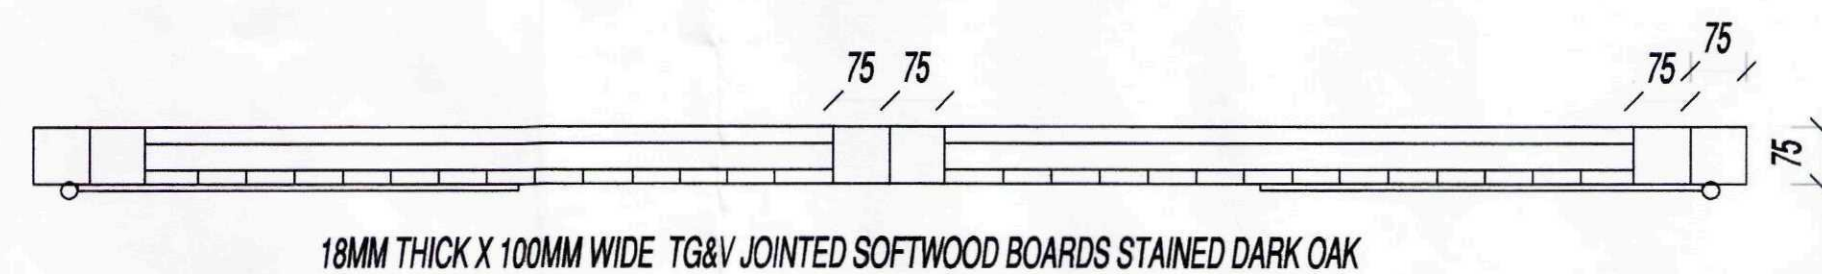

SCALE 1:10

STEEL LINTEL

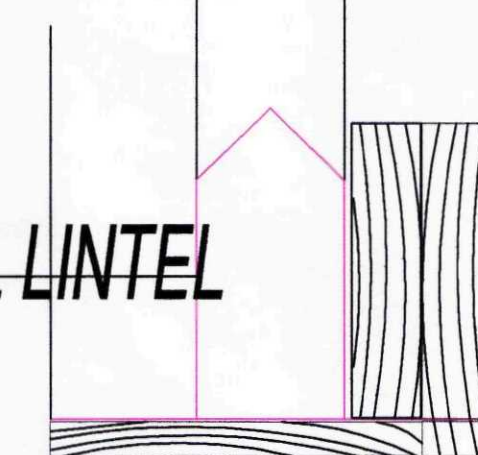

NO VISIBLE JOINT FROM FRONT

LINTEL CLADD WITH TIMBER
TO SIMULATE BEAM