



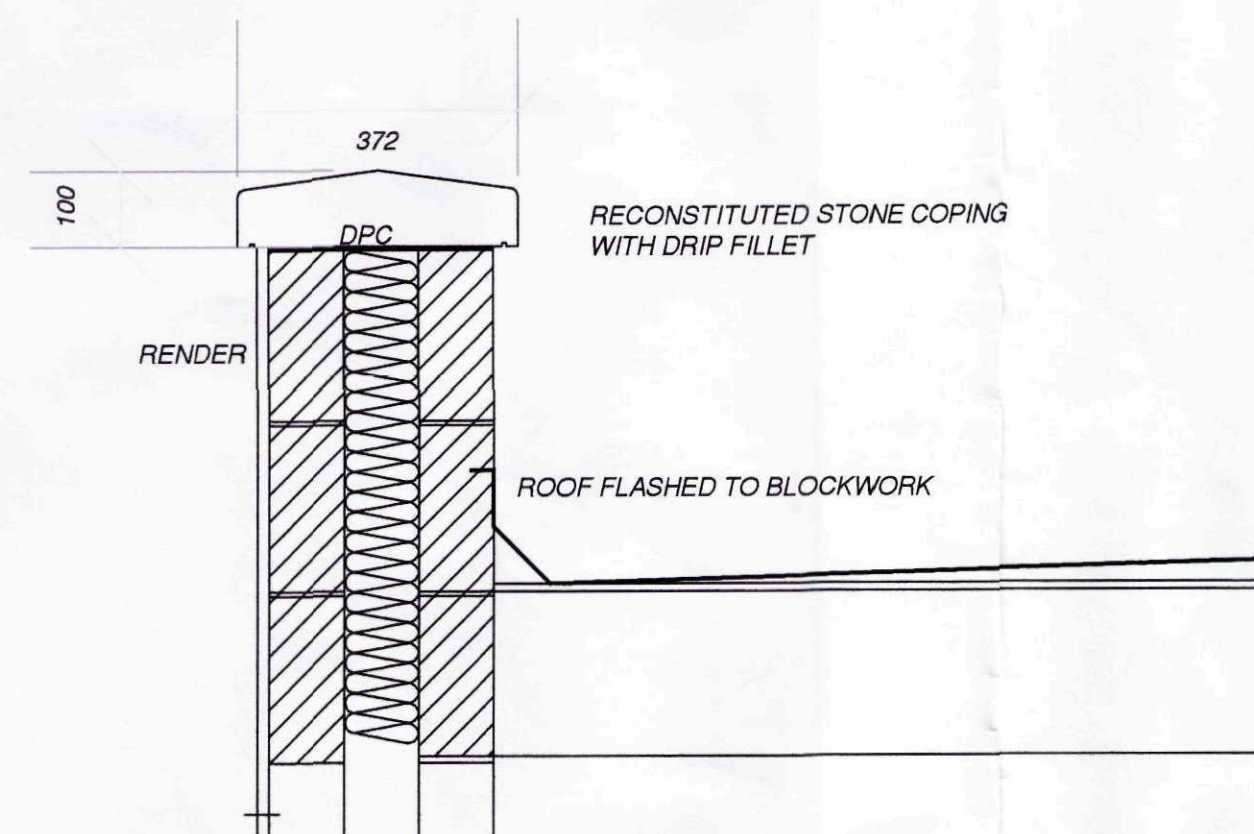


WALL PARAPET

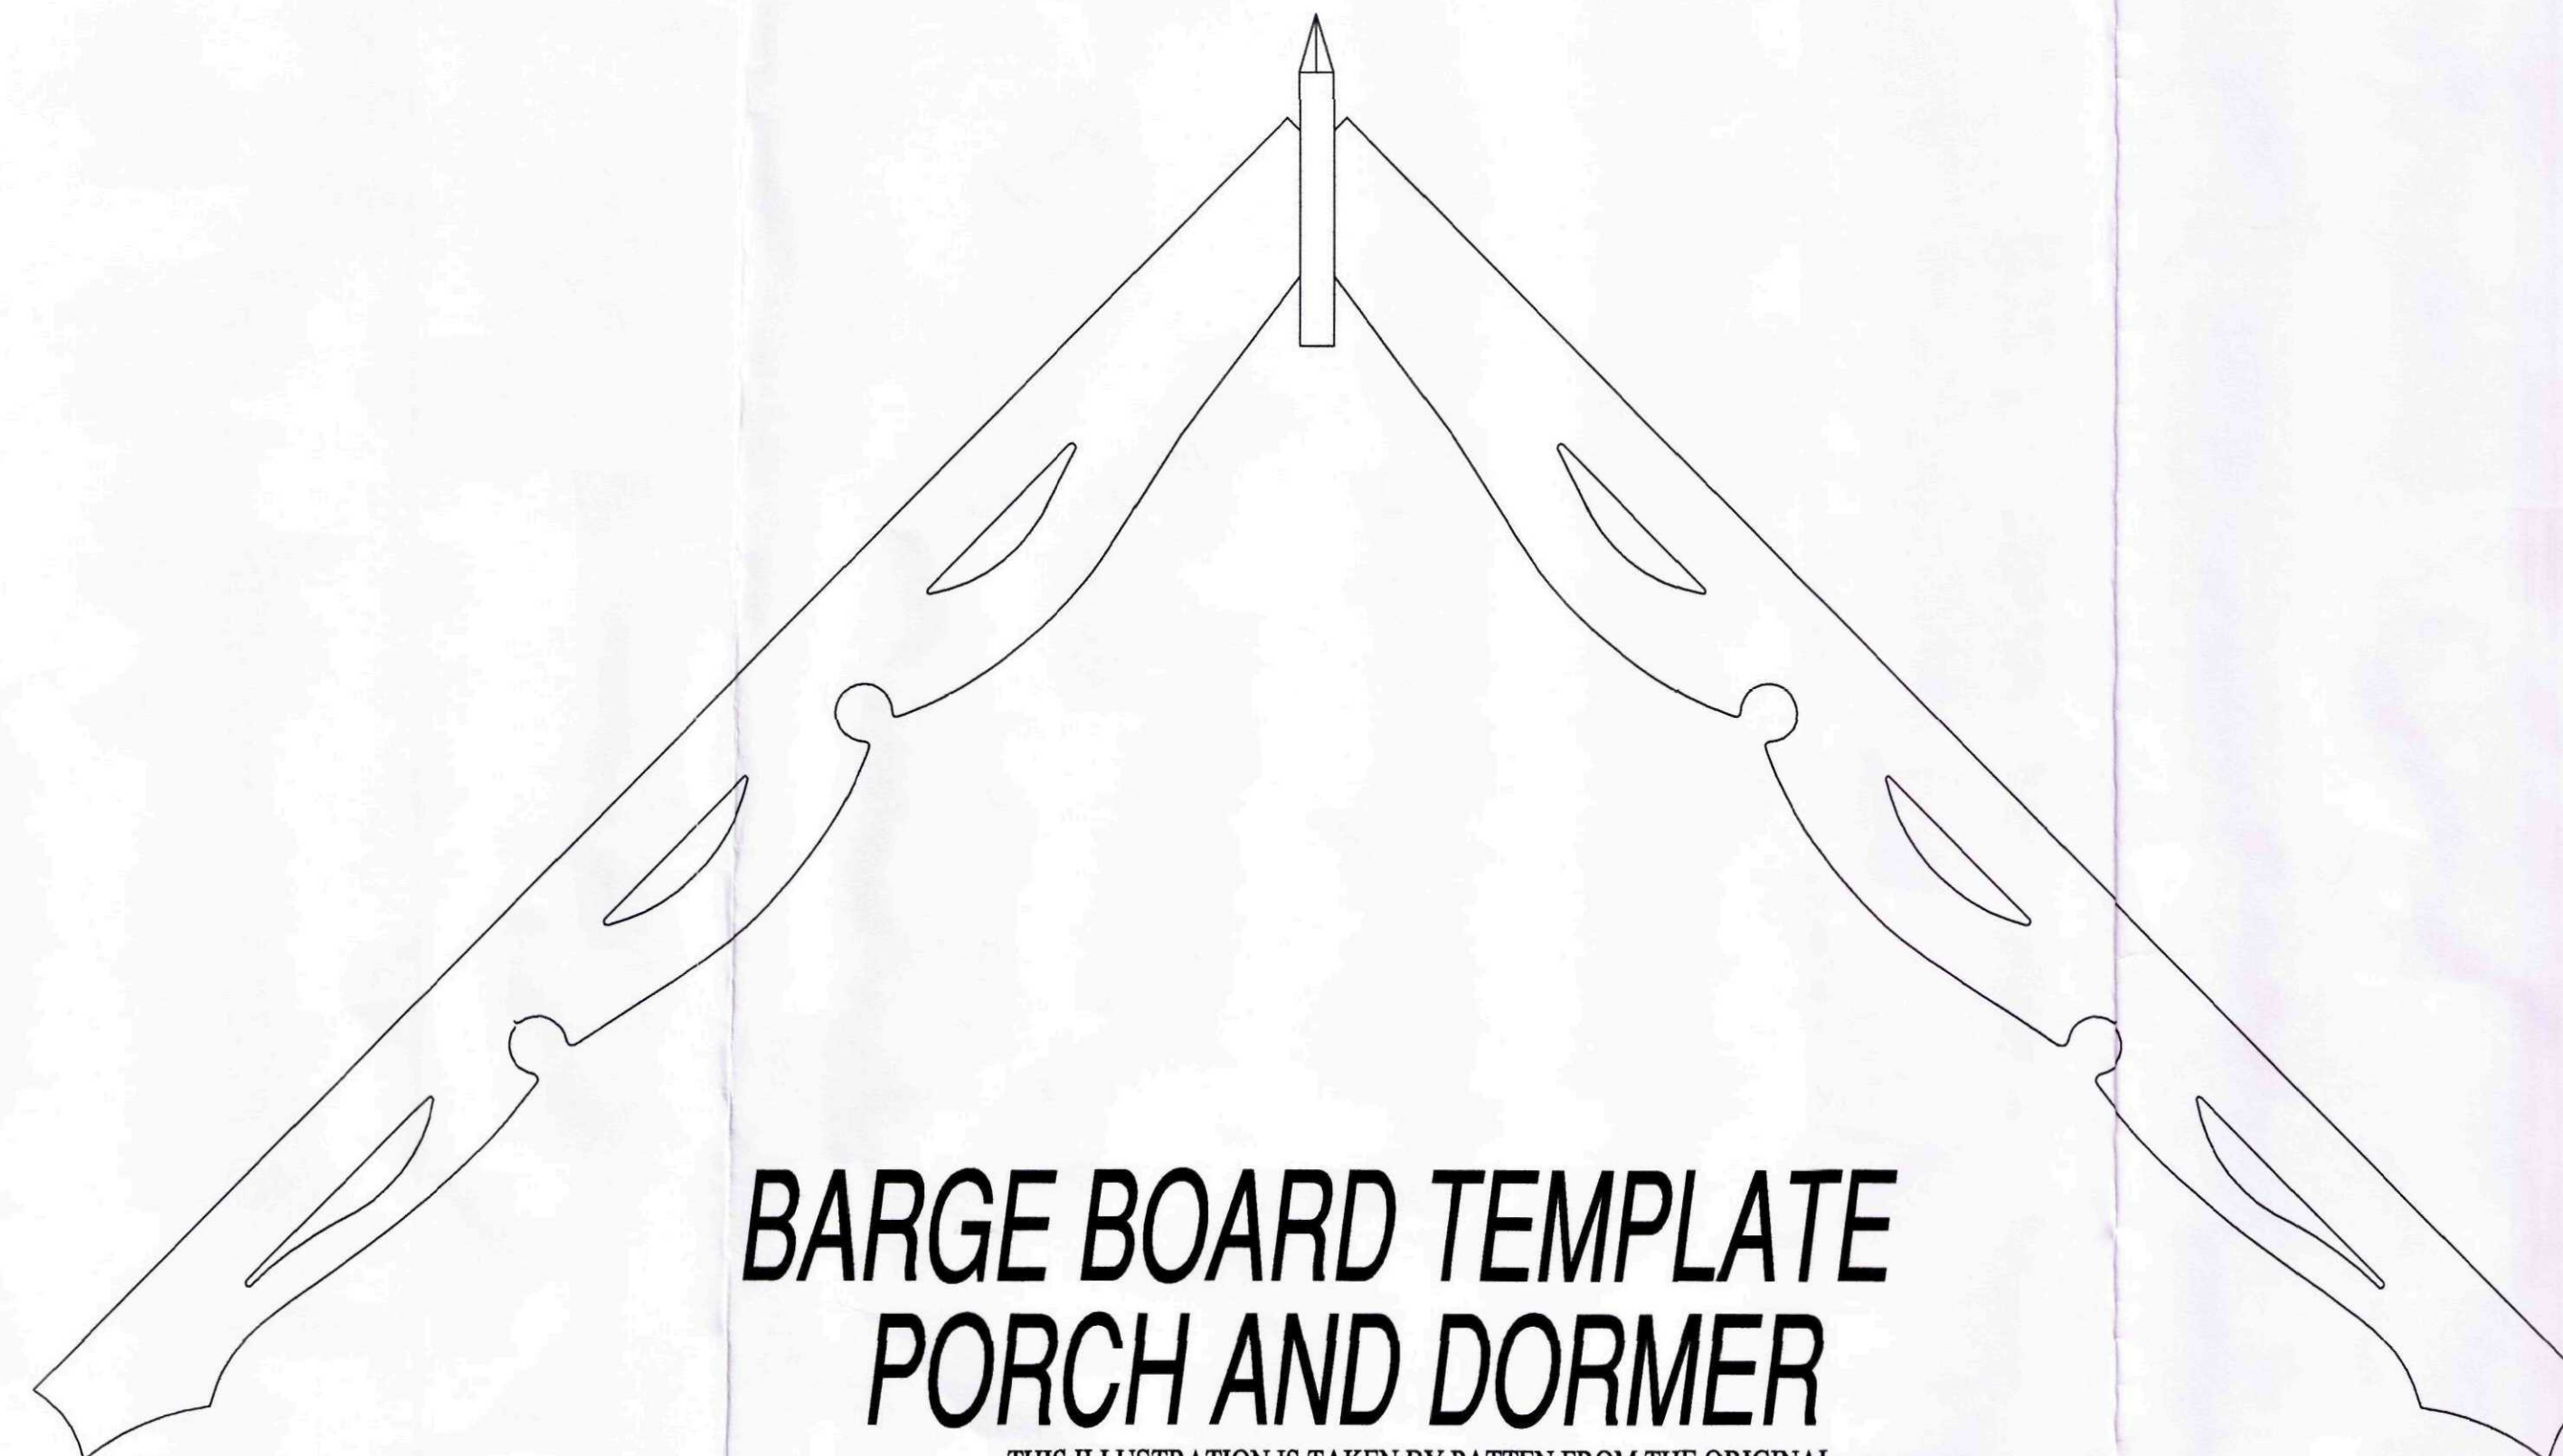

**BARGE BOARD TEMPLATE
PORCH AND DORMER**

THIS ILLUSTRATION IS TAKEN BY PATTEN FROM THE ORIGINAL
WHICH IS SET ASIDE FOR REUSE
CONDITION 8

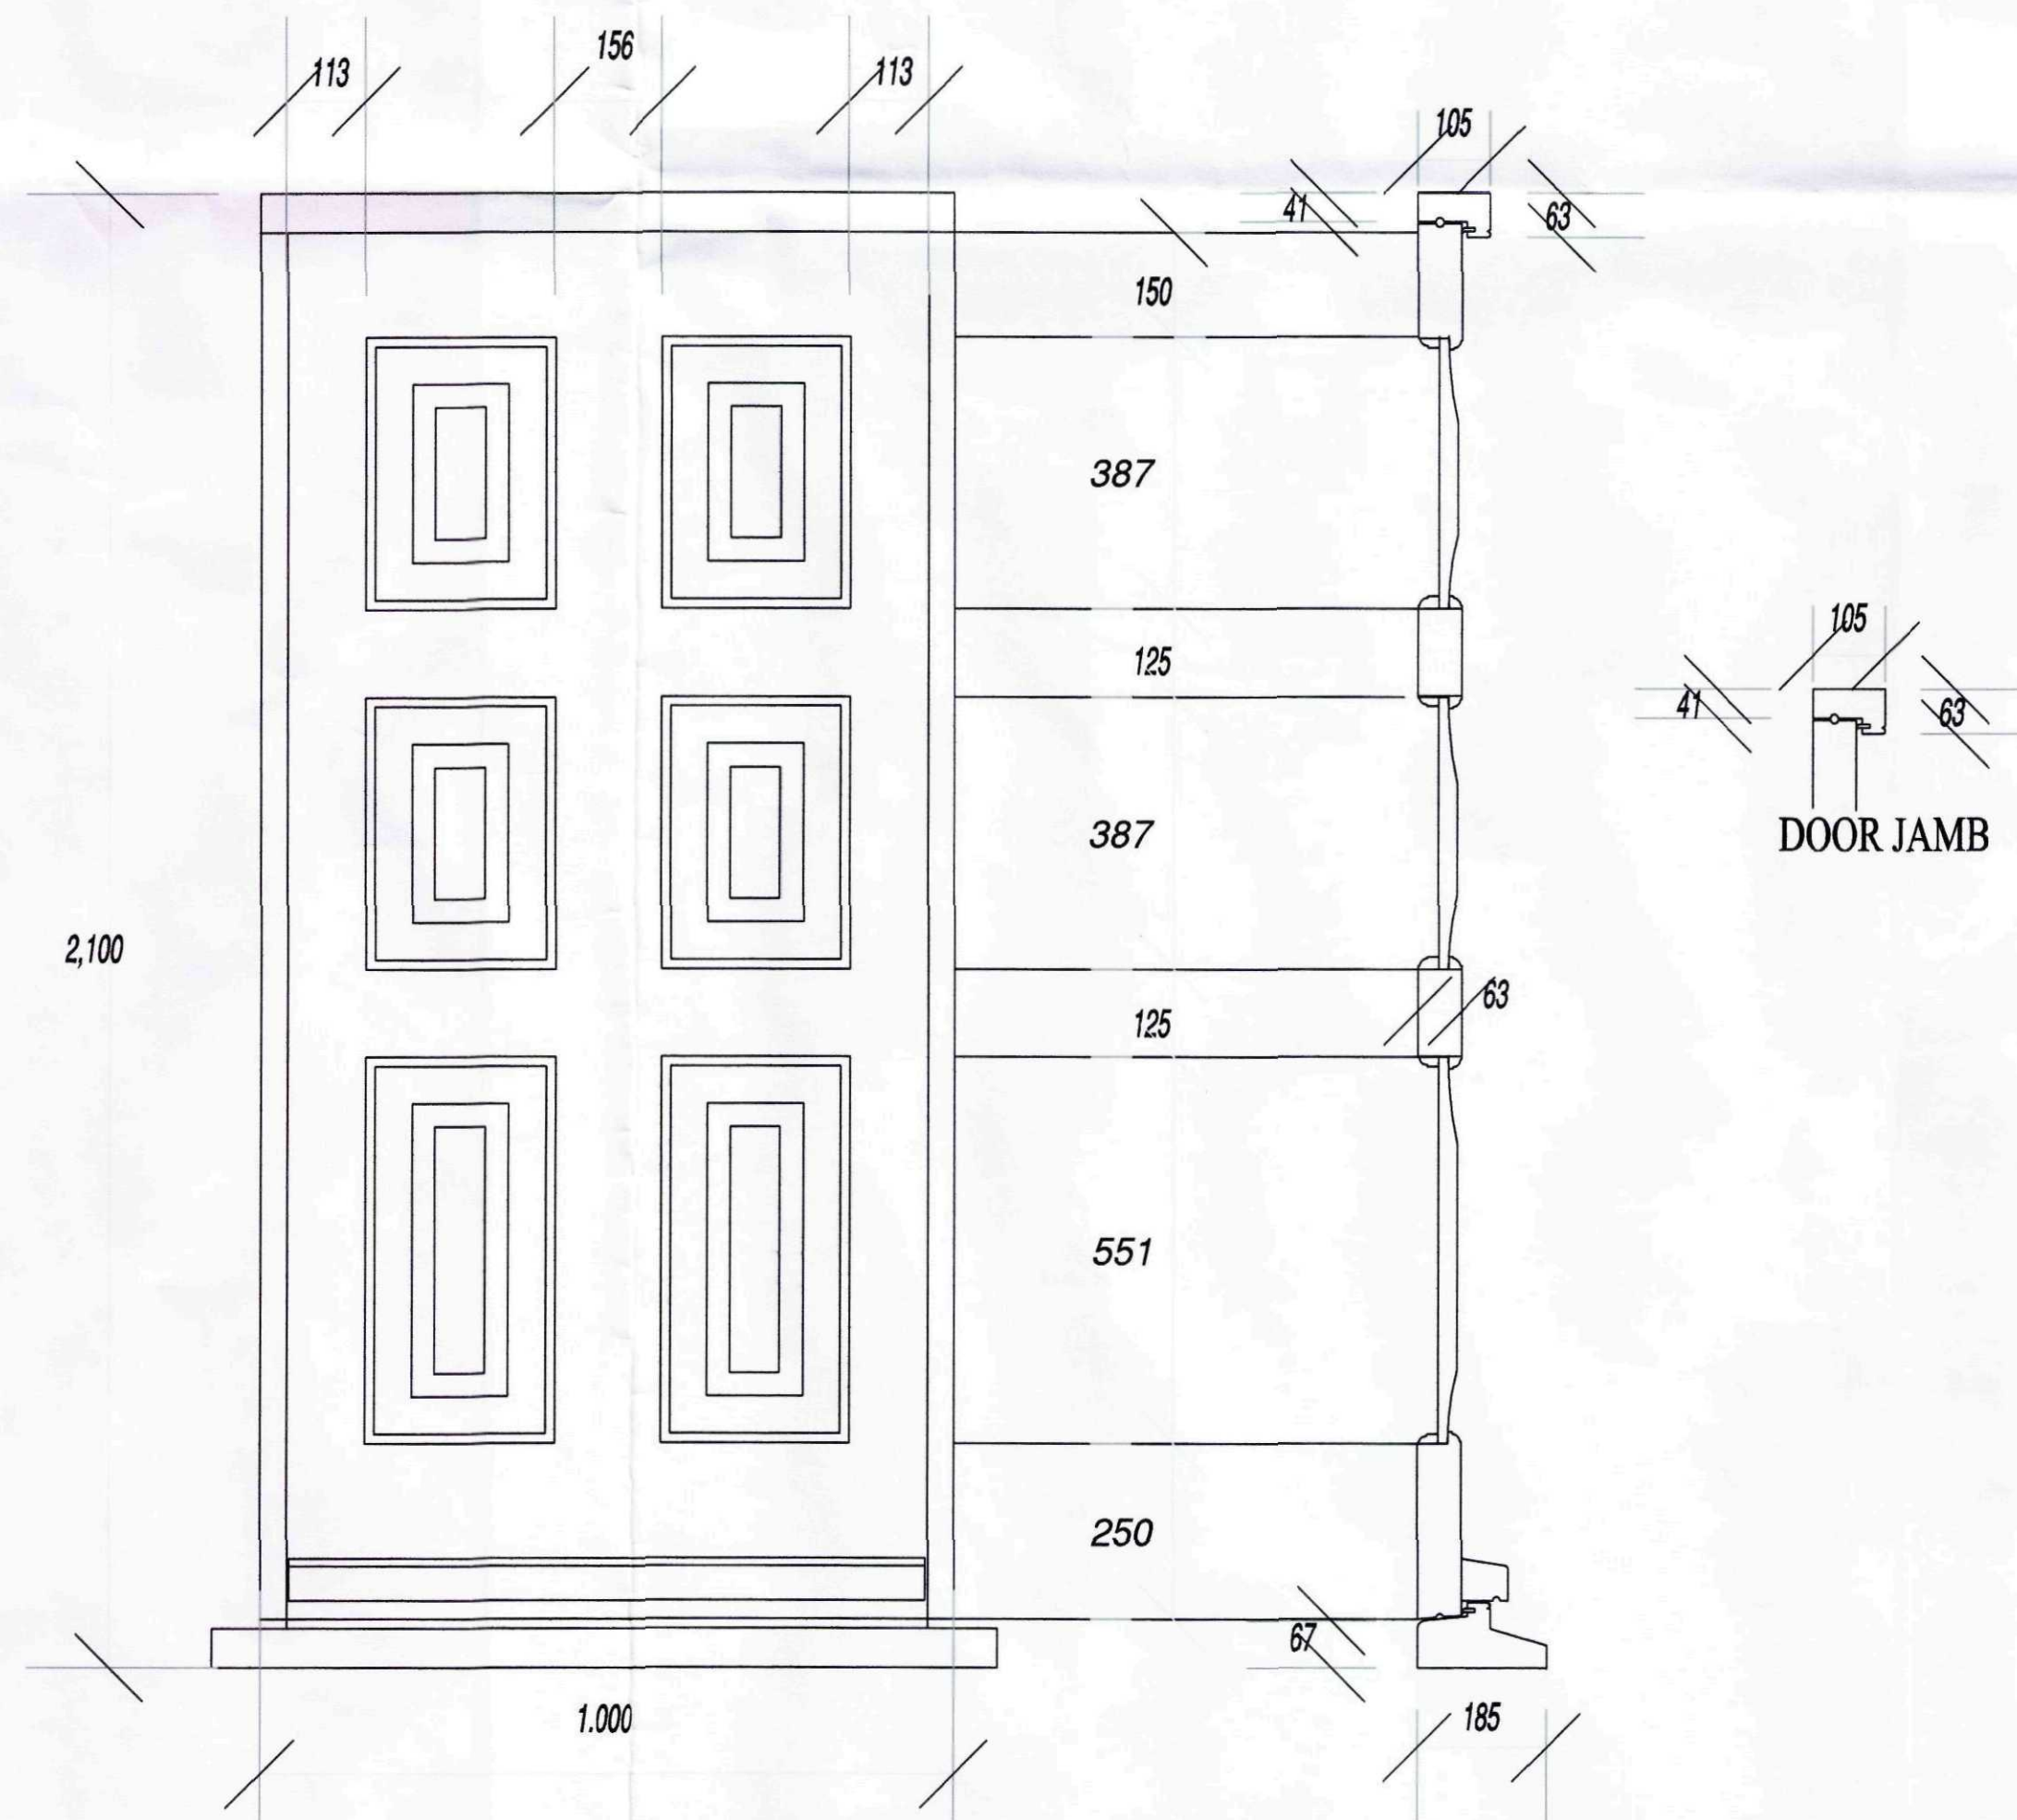

DOOR JAMB

FRONT ENTRANCE DOOR

CONDITION 7
1:10 DETAILS OF EXTERNAL DOORS AND FRAMES

CONDITION 3
SCHEDULE
WALLS, FINISH COUNTRY COTTAGE CREAM AS EXISTING BUILDING
BRICKWORK DETAIL SEE DEMONSTRATION PANEL ON SITE
ROOFING MATERIALS WELSH SLATE
SURFACING MATERIALS TO DRIVEWAY GRAVEL AS EXISTING ON SITE
CONDITION 4
GARAGE BRICKWORK TO BE IN ENGLISH GARDEN WALL BOND
SEE DETAIL
CONDITION 5
A FREE STANDING DEMONSTRATION PANEL IS PROVIDED AND
AND WILL BE RETAINED UNTIL THE COMPLETION OF THE DEVELOPMENT
CONDITION 6
GUTTERING THROUGHOUT TO BE BLACK PAINTED METAL CONSTRUCTION
FIXED TO WALLS BY MEANS OF GUTTER SPIKES/RISE AND FALL BRACKETS
NO TIMBER FACIAS
CONDITION 7
1:10 SCALE DETAILS OF EXTERNAL DOORS AND FRAMES
CONDITION 8
1:10 SCALE DETAILS OF PARAPET COPINGS, DECORATIVE BARGE, POSTS, BEAMS
AND YOKES

