
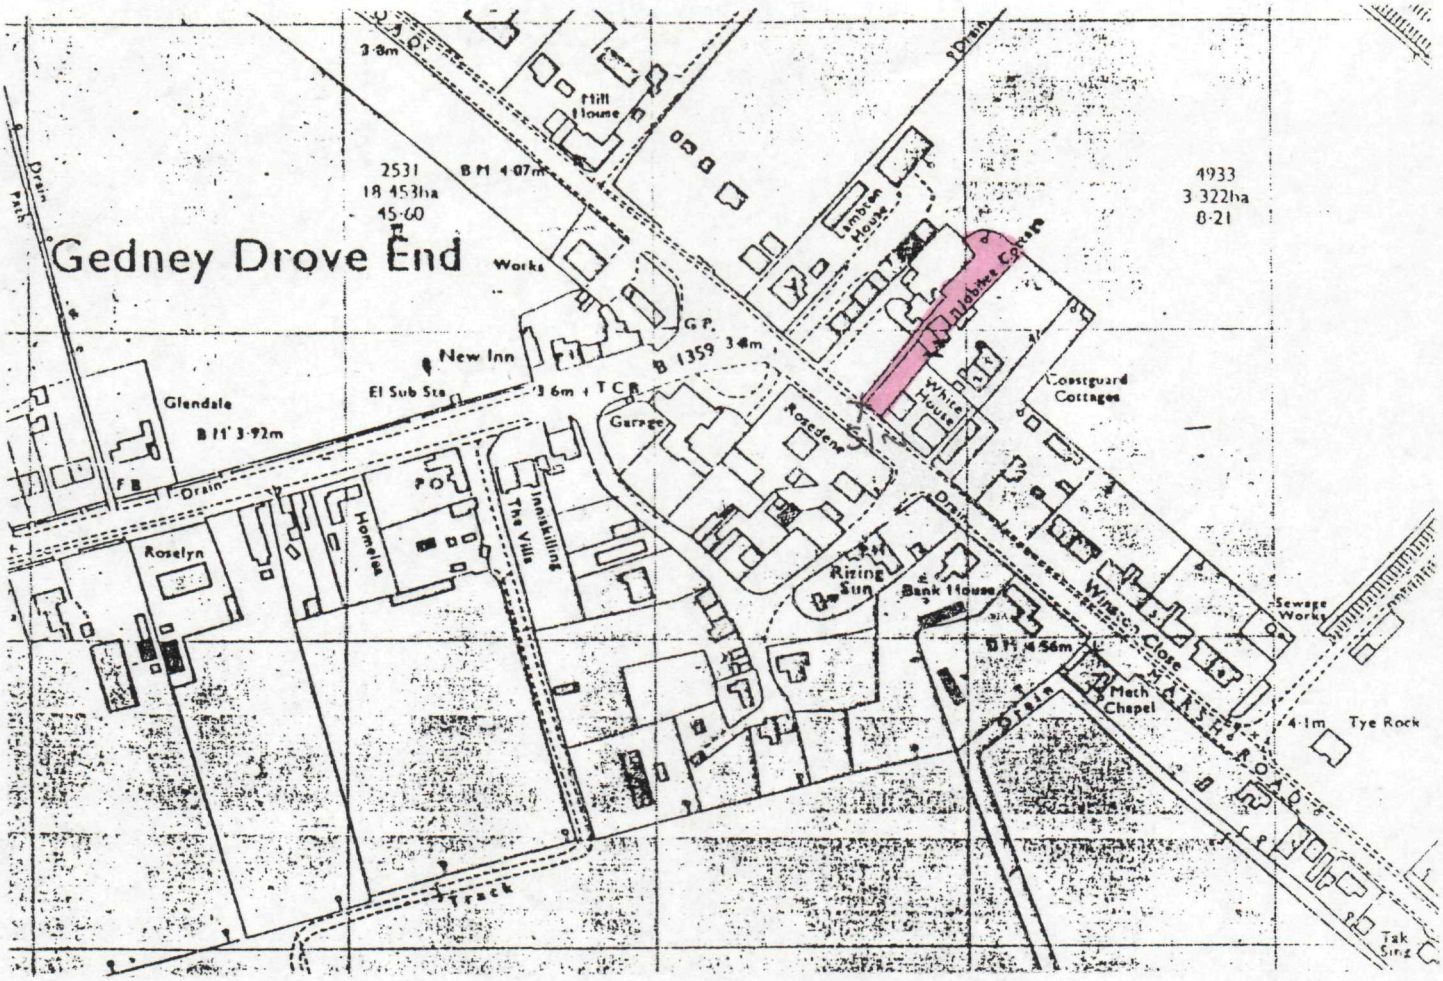


Location Plan 1:2500

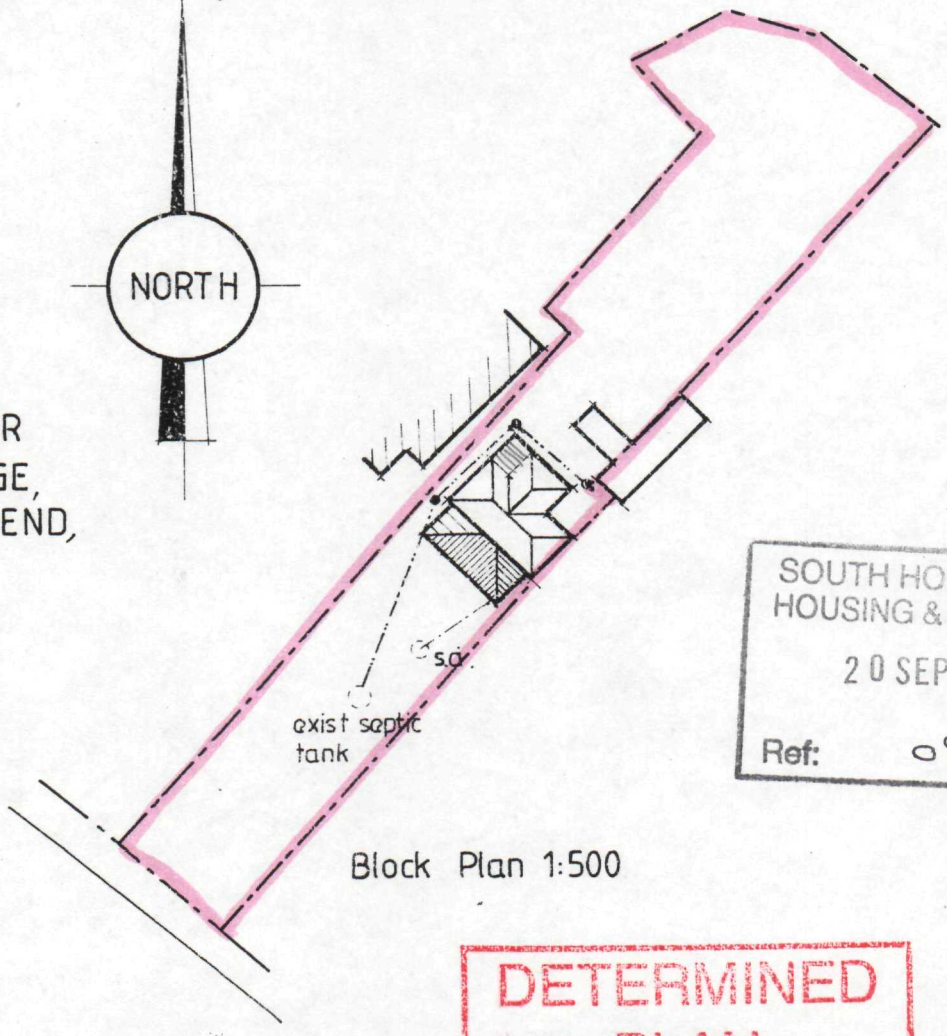

Block Plan 1:500

MR & MRS MEIDER
JUBILEE COTTAGE,
GEDNEY DROVE END,
SPALDING,
LINCS.

SOUTH HOLLAND DC
HOUSING & PLANNING
20 SEP 1999
Ref: 0927/99

DETERMINED
PLAN