



East
Elevation

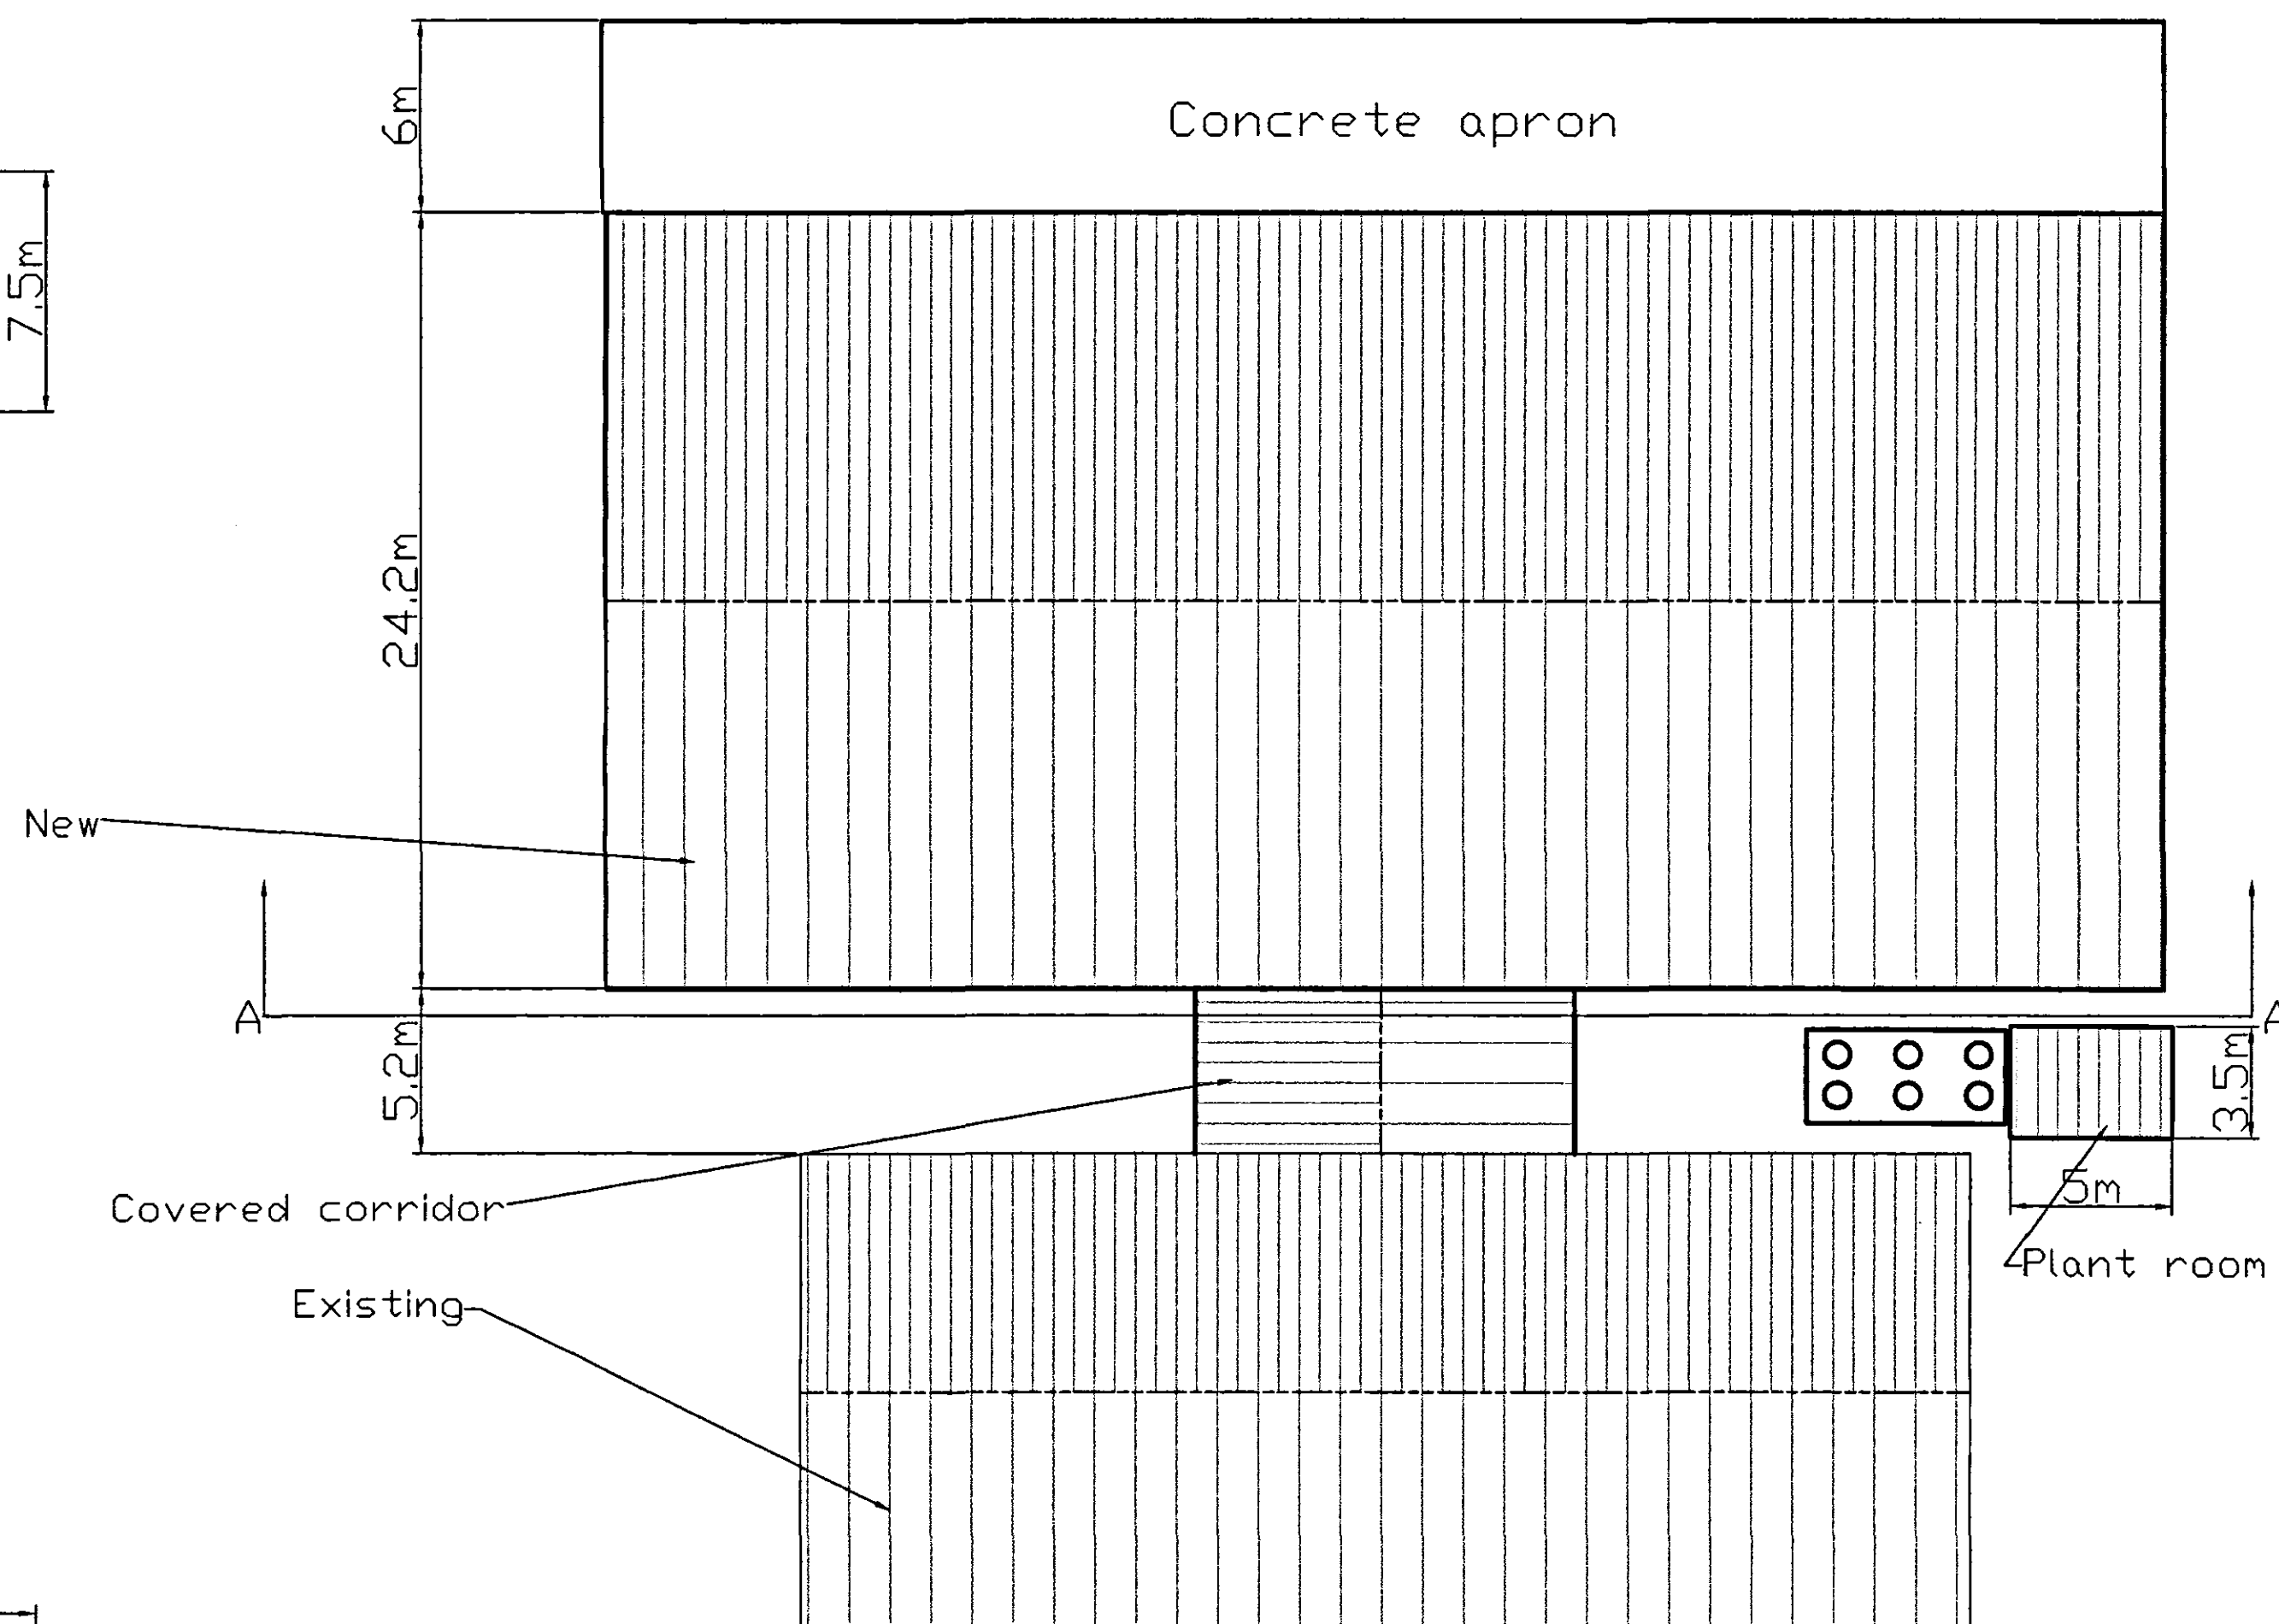


Plan

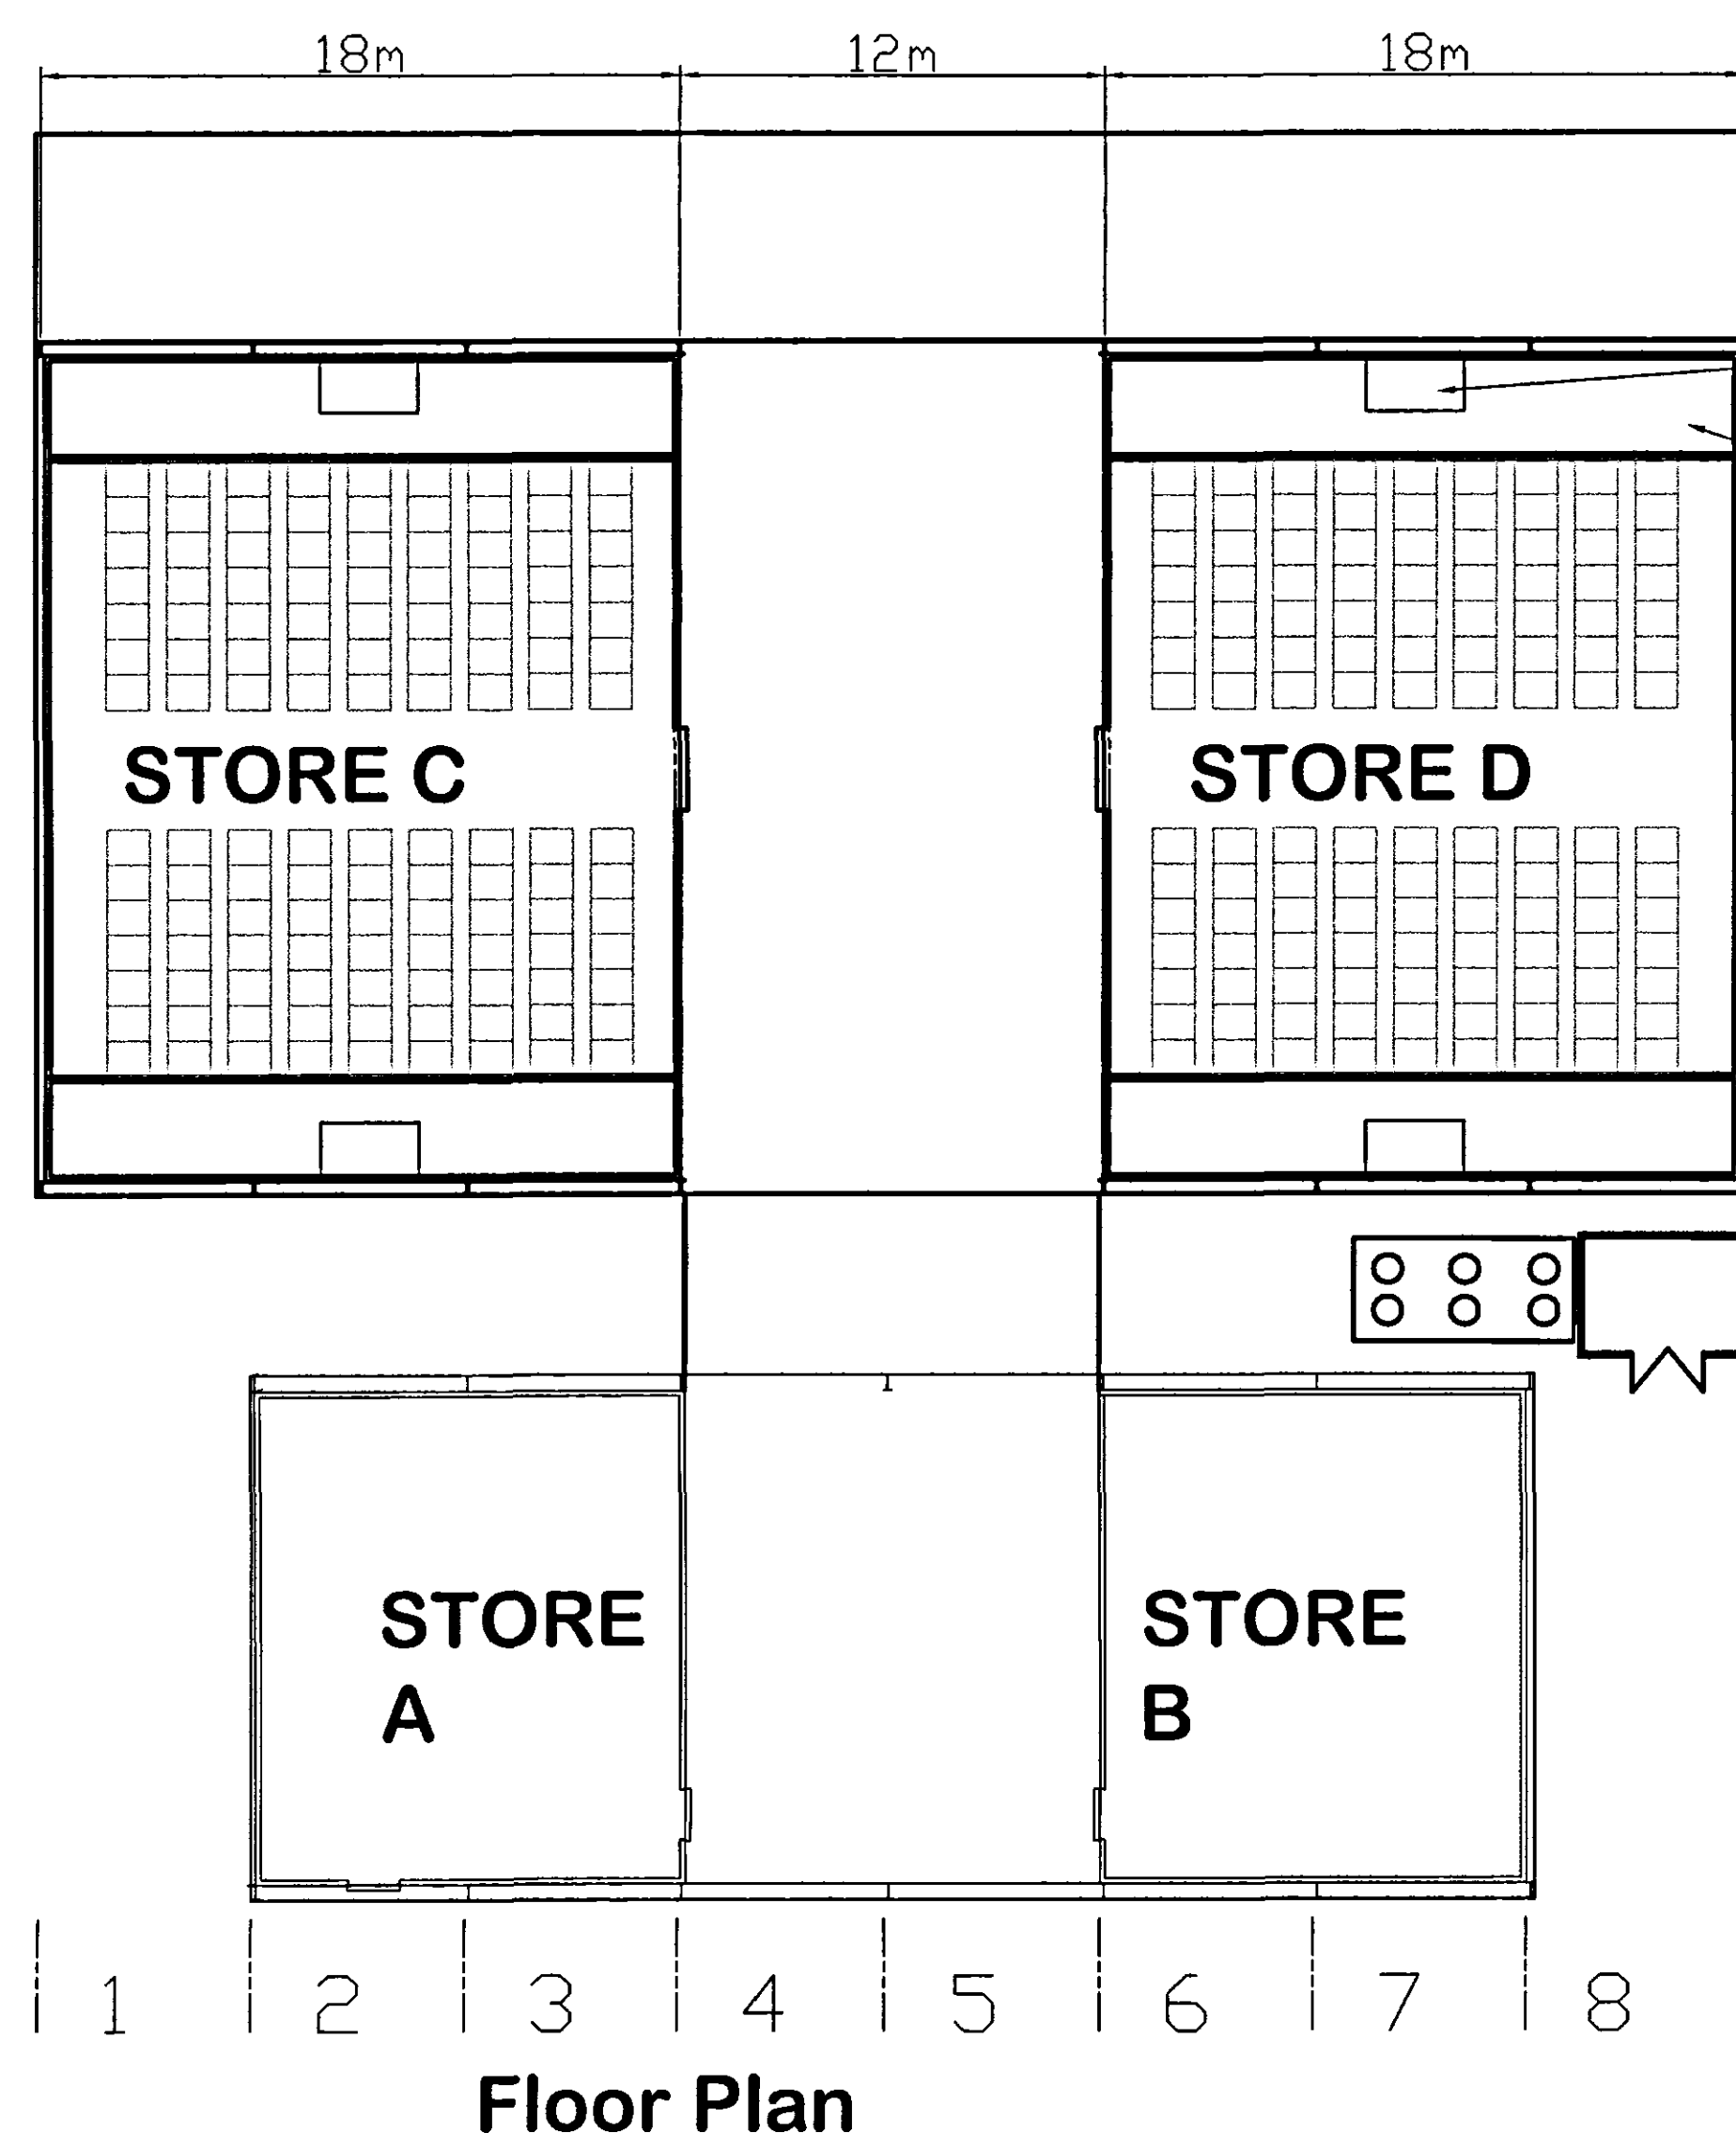


Floor Plan

60kW floor standing cooler
2 per store
Letter box plenum
2 per store

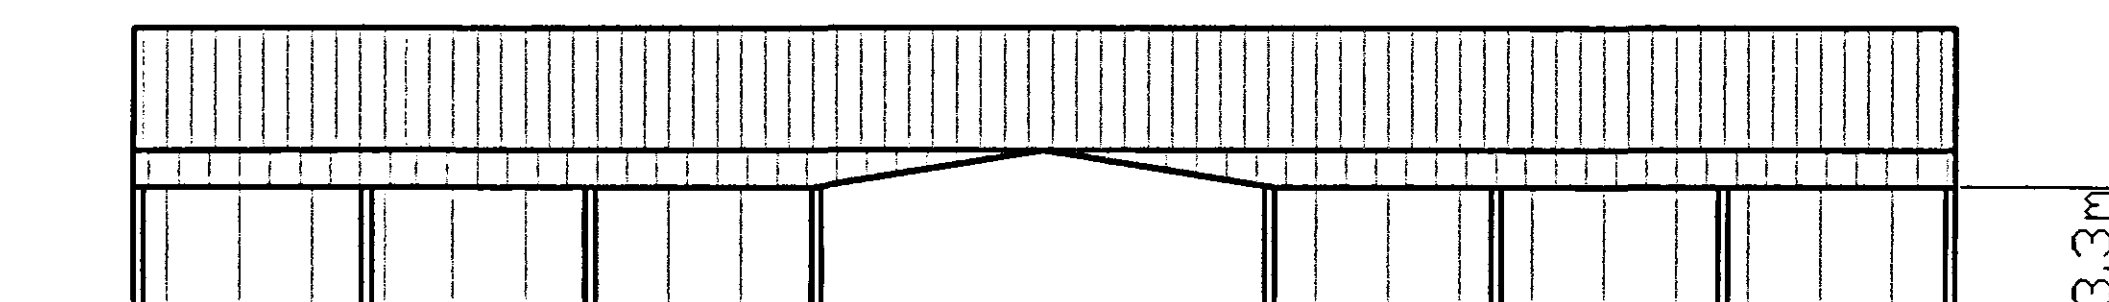

Section A-A

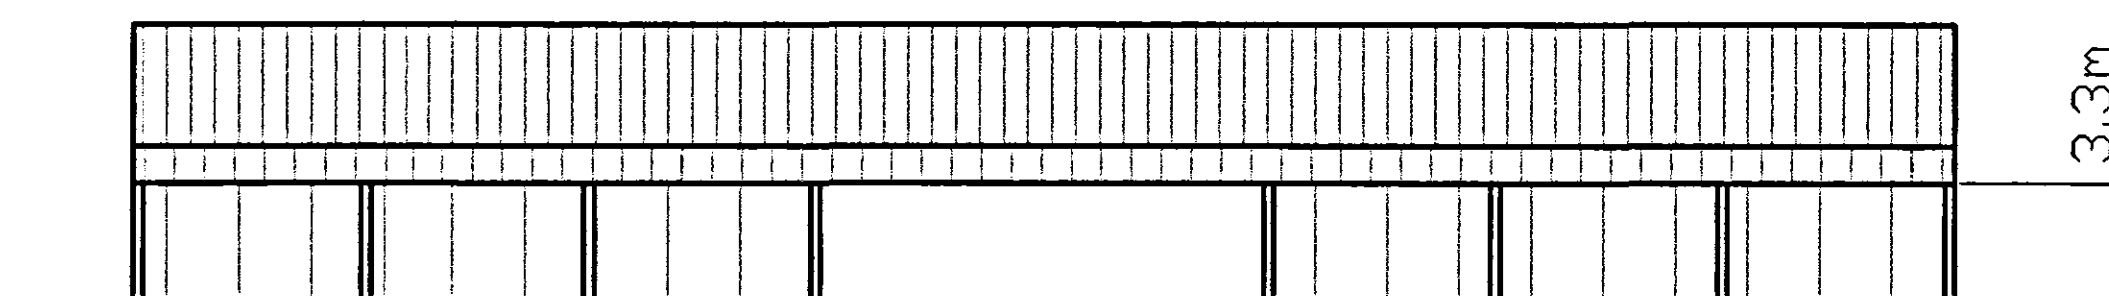

North
Elevation

NOTES:
DEVELOPMENT OF STORES C AND D

New structure to be erected to accommodate stores C and D and 6m intake/despatch corridor.

Corridor to connect with existing structure at bays 4 & 5 via covered corridor.

External cladding to be single skin, plastisol coated steel to roof and 1m below eaves.

Internal cold stores to be 'White Box' construction ($U \leq 0.30$), with 4m internal ceiling height.

Coldstore doors to be 3m x 3m, electric operating, sliding clear plastic strip curtains.

Coldstores to include 3m high x 2.5 m wide air plenum with slots for positive ventilation.

New stores to be rapid chill, forced ventilation, DX coolers with supplementary humidification system.

All new store floors to be cast to fall 1in300 towards middle with linear strip drains in .

All stores to be built with fully washable flush internal finish

Store capacity per cell = 126 pallets single stacked.

Required cooling capacity = 120 kW per store.

DETERMINED
PLAN

SHDC
Planning & Development
31 JUL 2003
Ref 0943/03

JEPCO Ltd
Norfolk House Farm
Gedney Dyke
Lincs

Concept for Proposed
Improvement to Salads
Cooling/Handling Facility

drawn
F G Ward

date
10 July 2003

scale
1=200

revision
JEP-2002-8

**HENNOCK
INDUSTRIES
LIMITED**

horticultural engineering consultants
42 Lincoln Road
Branston
Lincs
LN4 1PA
TEL 01522 793501 FAX 01522 797965
frank@hennock.co.uk