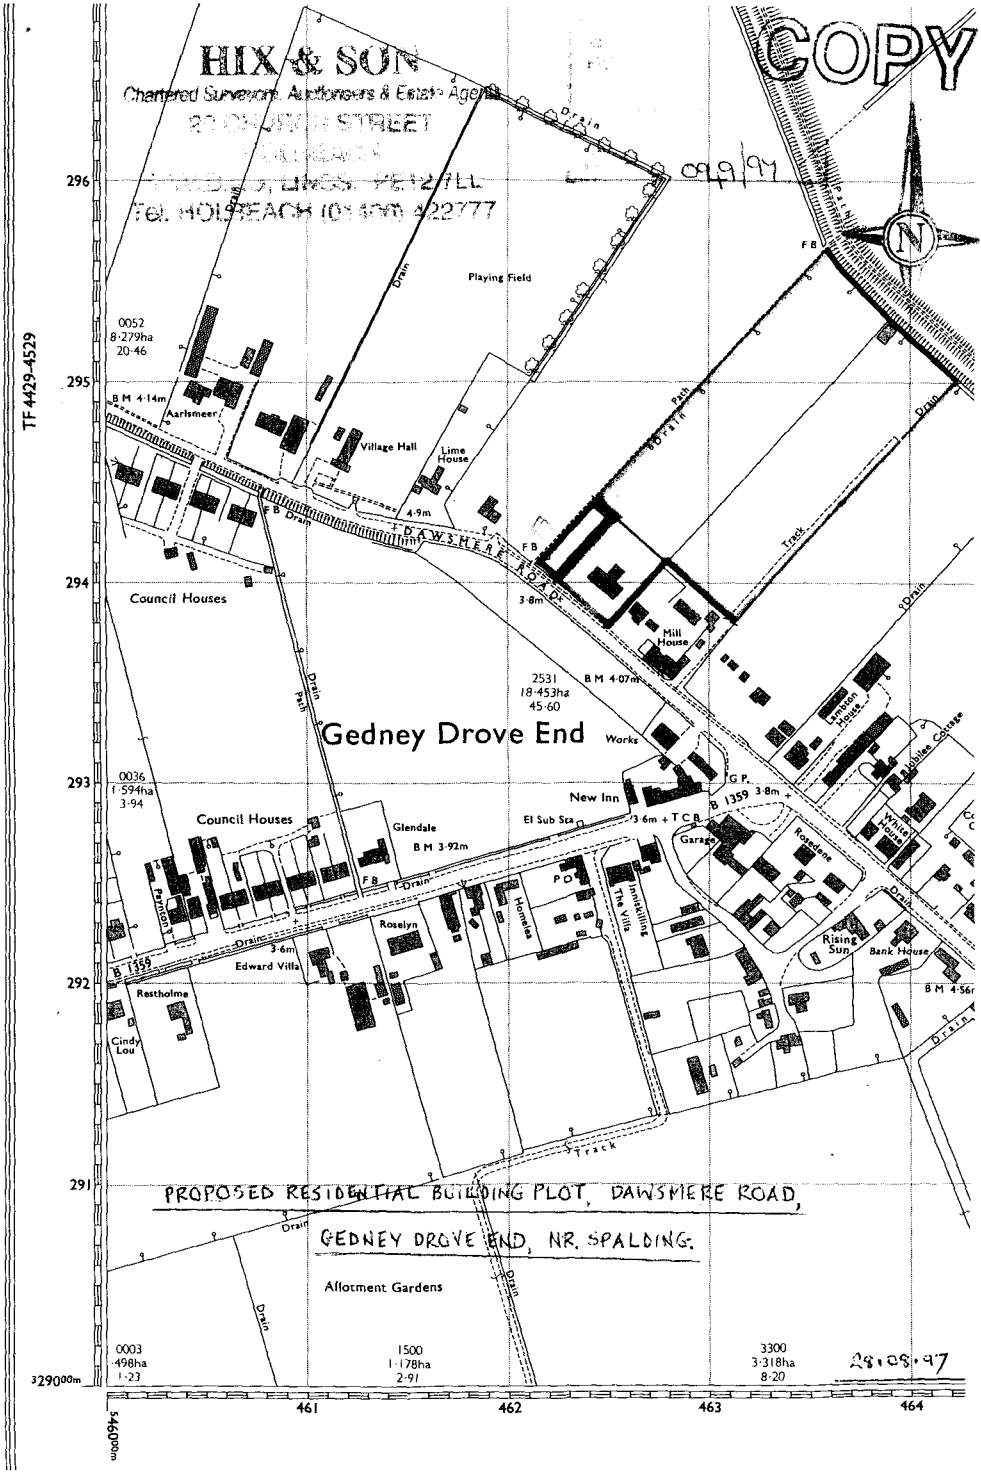

PROPOSED RESIDENTIAL BUILDING PLOT, DAWSMERE ROAD,
GEDNEY DROVE END, NR. SPALDING.