
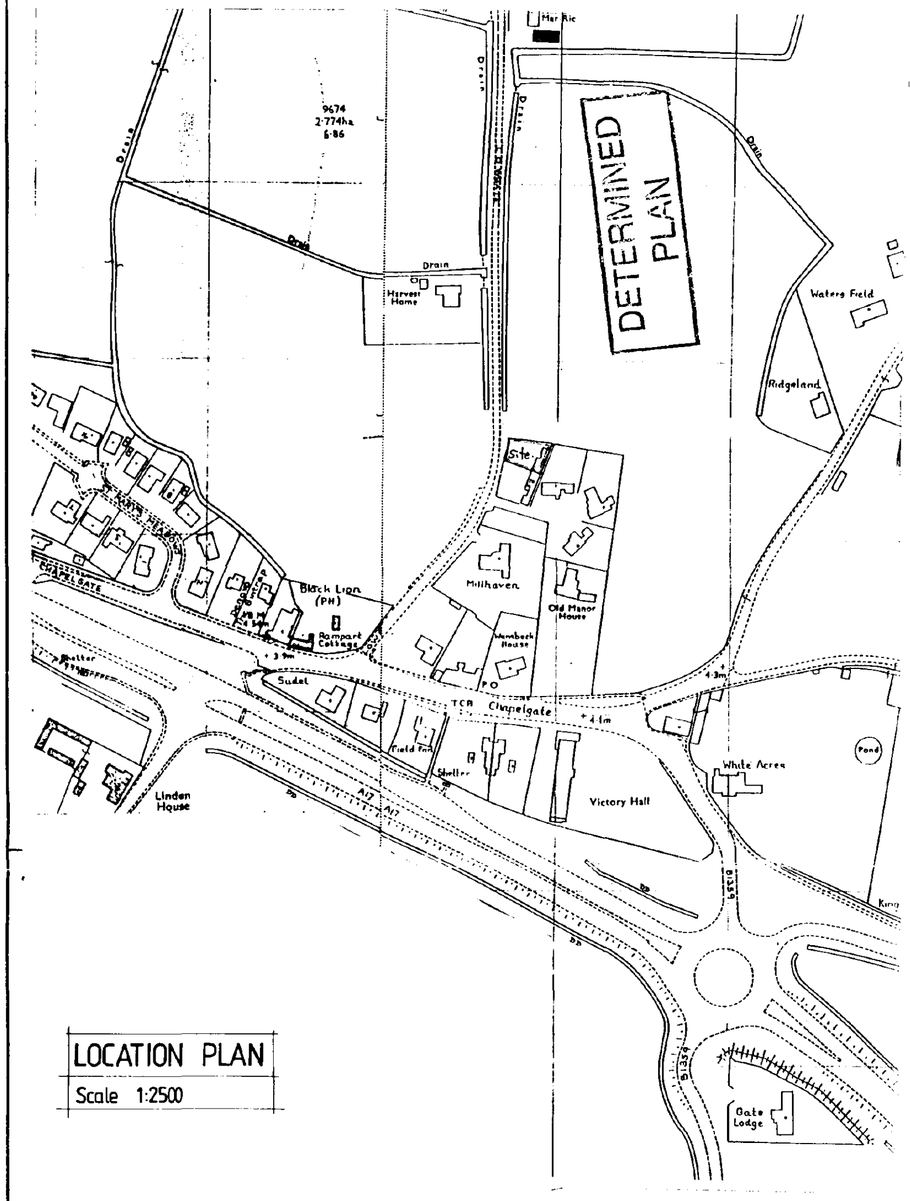


LOCATION PLAN
Scale 1:2500

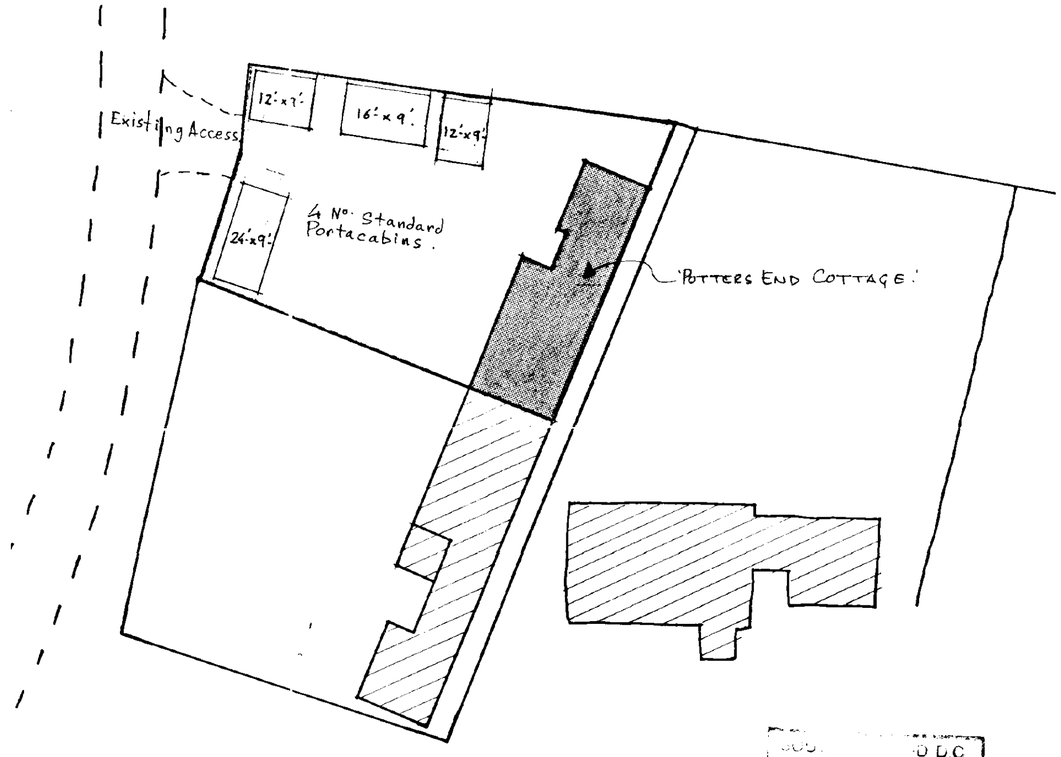

SITE PLAN
Scale 1:250

D.C.
DEPT
03 OCT 1994
REF. H06/0953/94

CONTRACTOR TO CHECK ALL DIMENSIONS ON SITE BEFORE WORK COMMENCES.

revision	date	init.	revision details

PODDINGTONS
Architectural Design Consultants
43 Double Street, Spalding, Lincs. PE11 2AA
Tel: 0775 761856 & 768296. Fax: 0775 710218

project
POTTERS END COTTAGE
LOWGATE
GEDNEY

drawing
LOCATION AND SITE PLAN

scale
1:2500 , 1:250

drawing no
2595-01

date
Sept 1994

drawn

checked

SUMMIT 5279 993T