
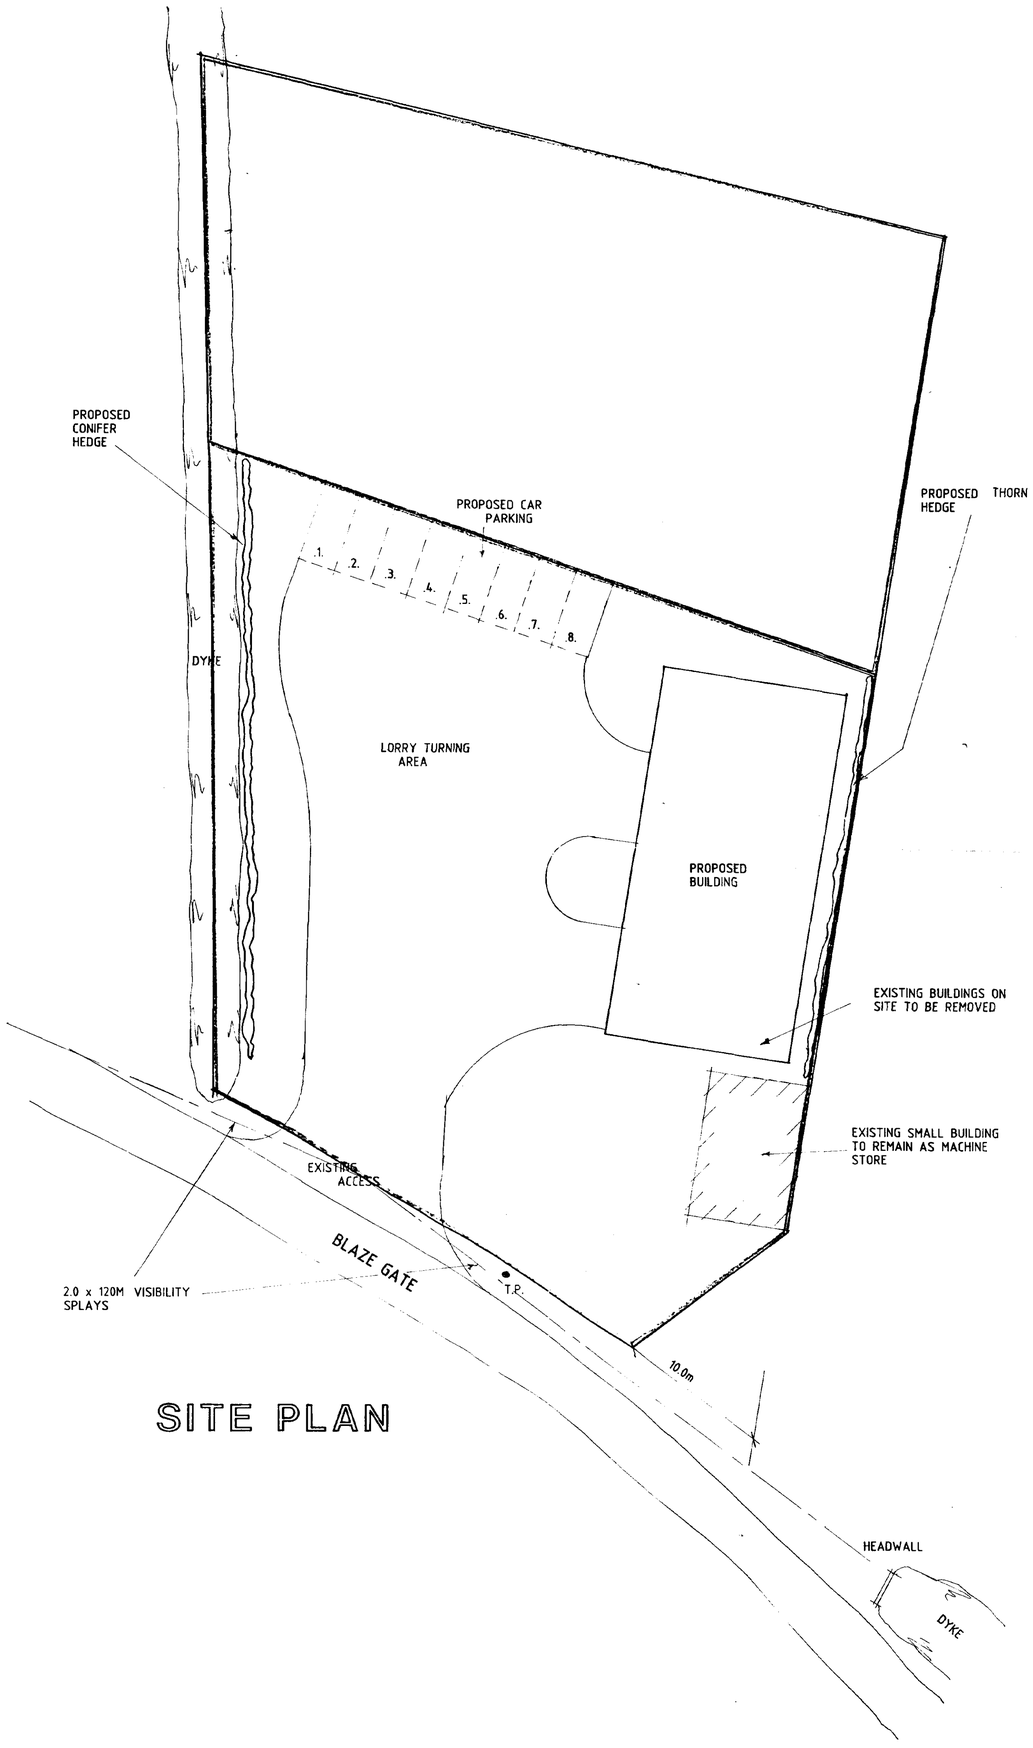


SITE PLAN

EXTERNAL MATERIALS.

OLIVE GREEN PLASTIC COATED STEEL TO WALLS & ROOF

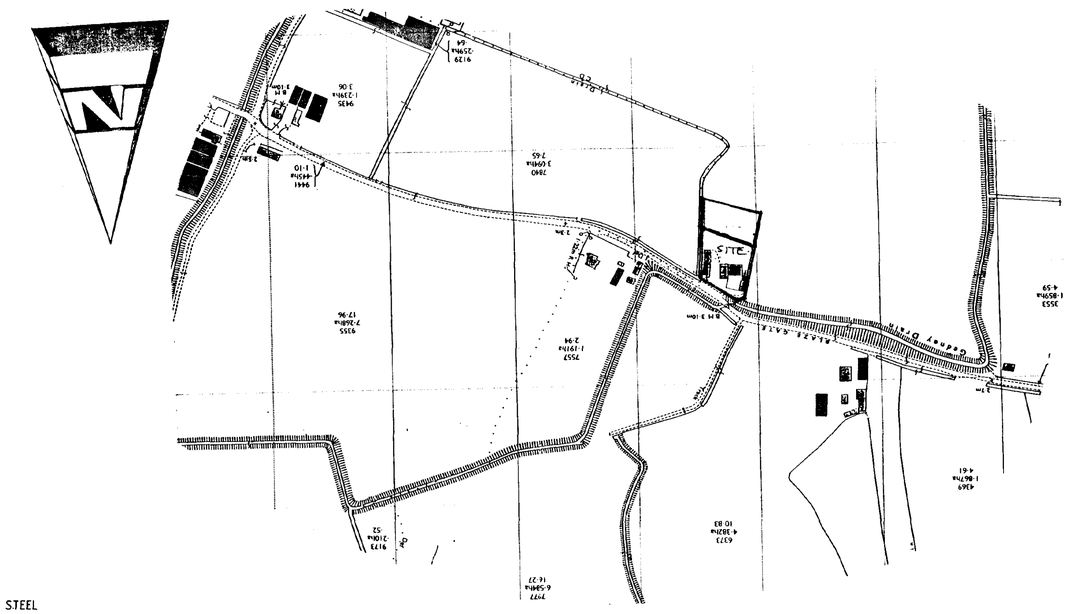

LOCATION PLAN

0.48 acres
0.19 ha.

THIS DRG. TO BE READIN CONJUNCTION WITH 771965/2

APPROVED PLAN
Ref.

DETERMINED PLAN

SOUTH HOLLAND DC
HOUSING & PLANNING
12 FEB 1999
Ref: 0955/97

A - SITE & BUILDING ALTS - 19.1.99

DESIGN Status
CONSULTANTS IN ARCHITECTURE & PLANNING

PROPOSED TIMBER CUTTING & PACKAGING BUILDING AT BLAZE GATE, GEDNEY FOR

HALLGATE JOINERY

1:200	1:2500	771965/1
AUG 97		B.GILHAM.

Notes & Revisions

Do not scale from this drawing.

This drawing is copyright and may not be altered, traced, copied, photographed or used for any purpose other than that for which it is issued without written permission from Messrs. Status Design.


The General Contractor is to check all dimensions on site and report discrepancies to the Architect.

All details shown on this drawing are based upon typical site conditions related to the area. No responsibility can be accepted for abnormal conditions unless reported to the Architects so that design amendments may be considered.


Please note: This drawing is not a conveyance drawing.

Construction work to be carried out with due regard to the Construction(Design and Management) Regulations 1994 (CDM) and the Health and Safety at Work, etc. Act 1974 (HSW Act).


2 Edinburgh Walk, Holbeach,
Spalding, Lincs. PE12 7AP
Tel: 01406 424343 Fax: 01406 490702

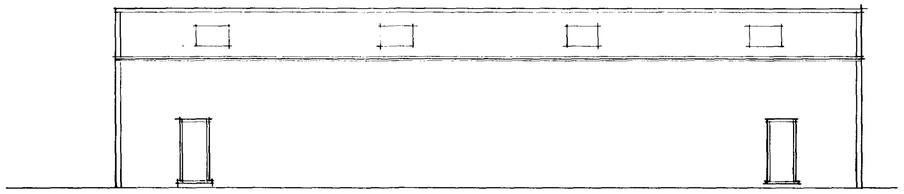


REAR

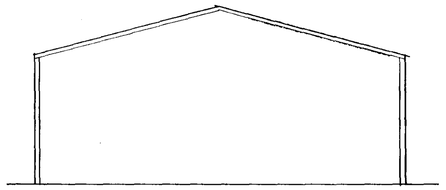


SIDE

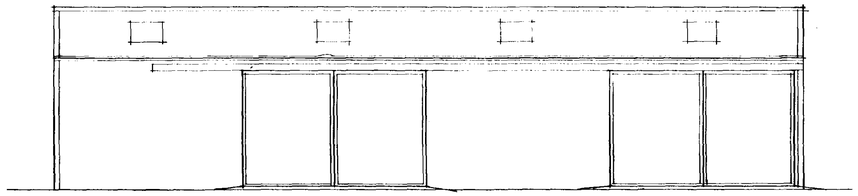

FRONT

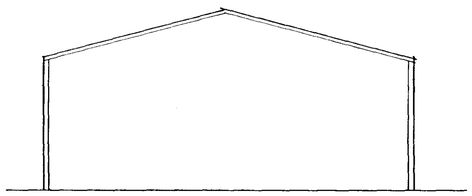

SIDE

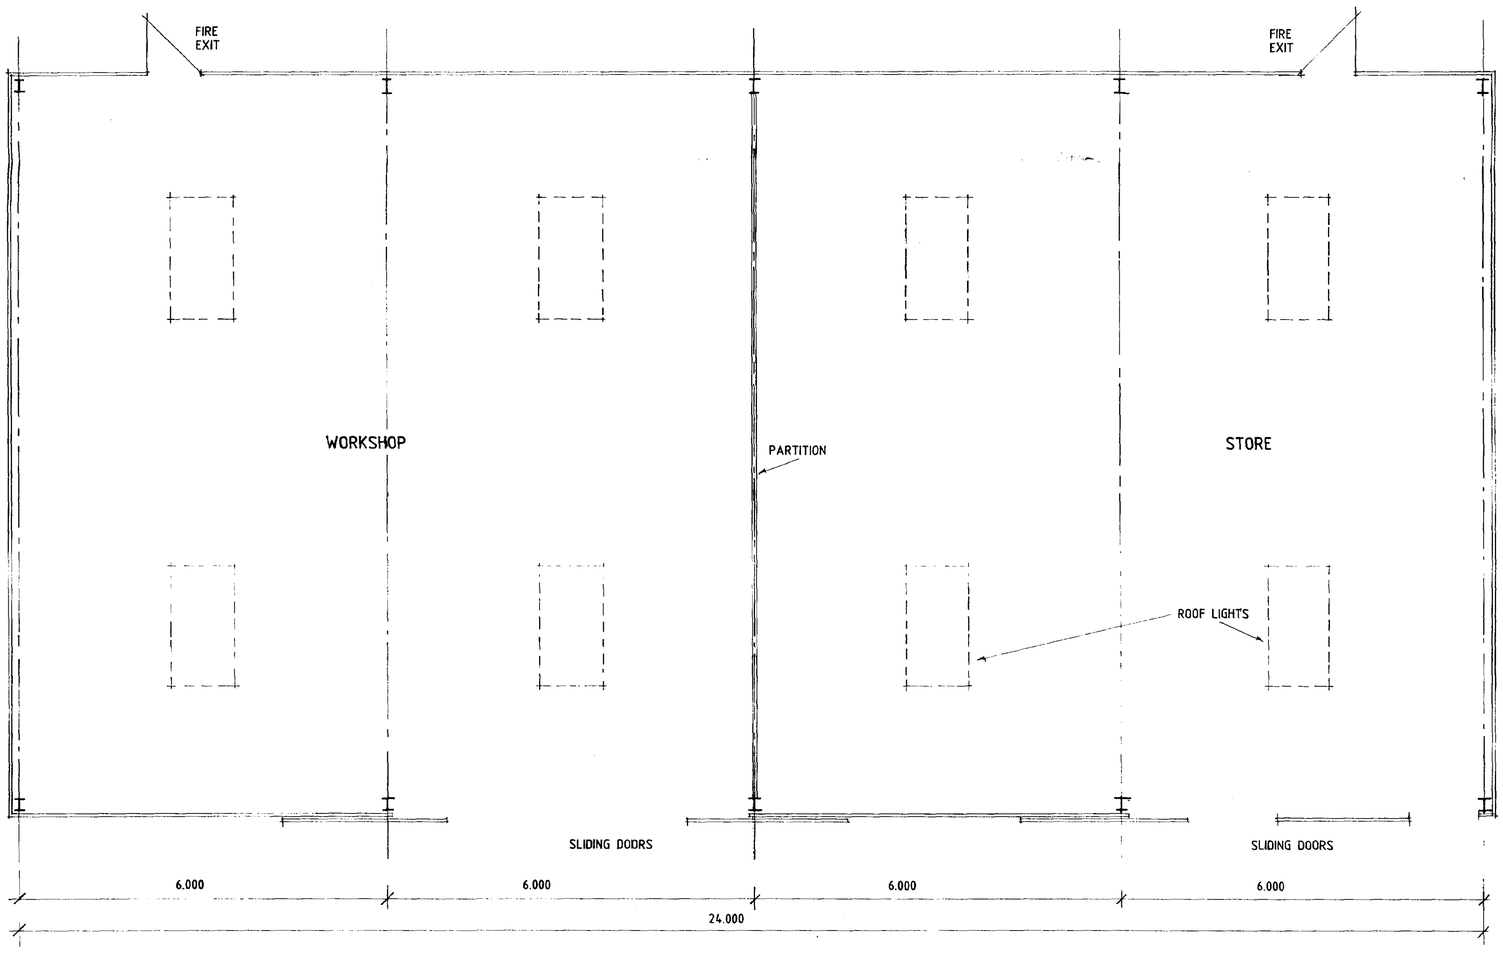

FLOOR PLAN



APPROVED PLAN
Ref.

SOUTH HOLLAND DC
HOUSING & PLANNING
12 FEB 1999
Ref: 0955/97/

A - BUIDING SIZE ALTS - 19.1.99


DESIGN Status
CONSULTANTS IN ARCHITECTURE & PLANNING

PROPOSED TIMBER CUTTING & PACKAGING BUILDING AT BLAZE GATE, GEDNEY FOR

HALLGATE JOINERY

1:100 1:50	771965/2
AUG-97	B.GILHAM.


2 Edinburgh Walk, Holbeach,
Spalding, Lincs PE12 7AP.
Tel: 01406 424343 Fax: 01406 490702

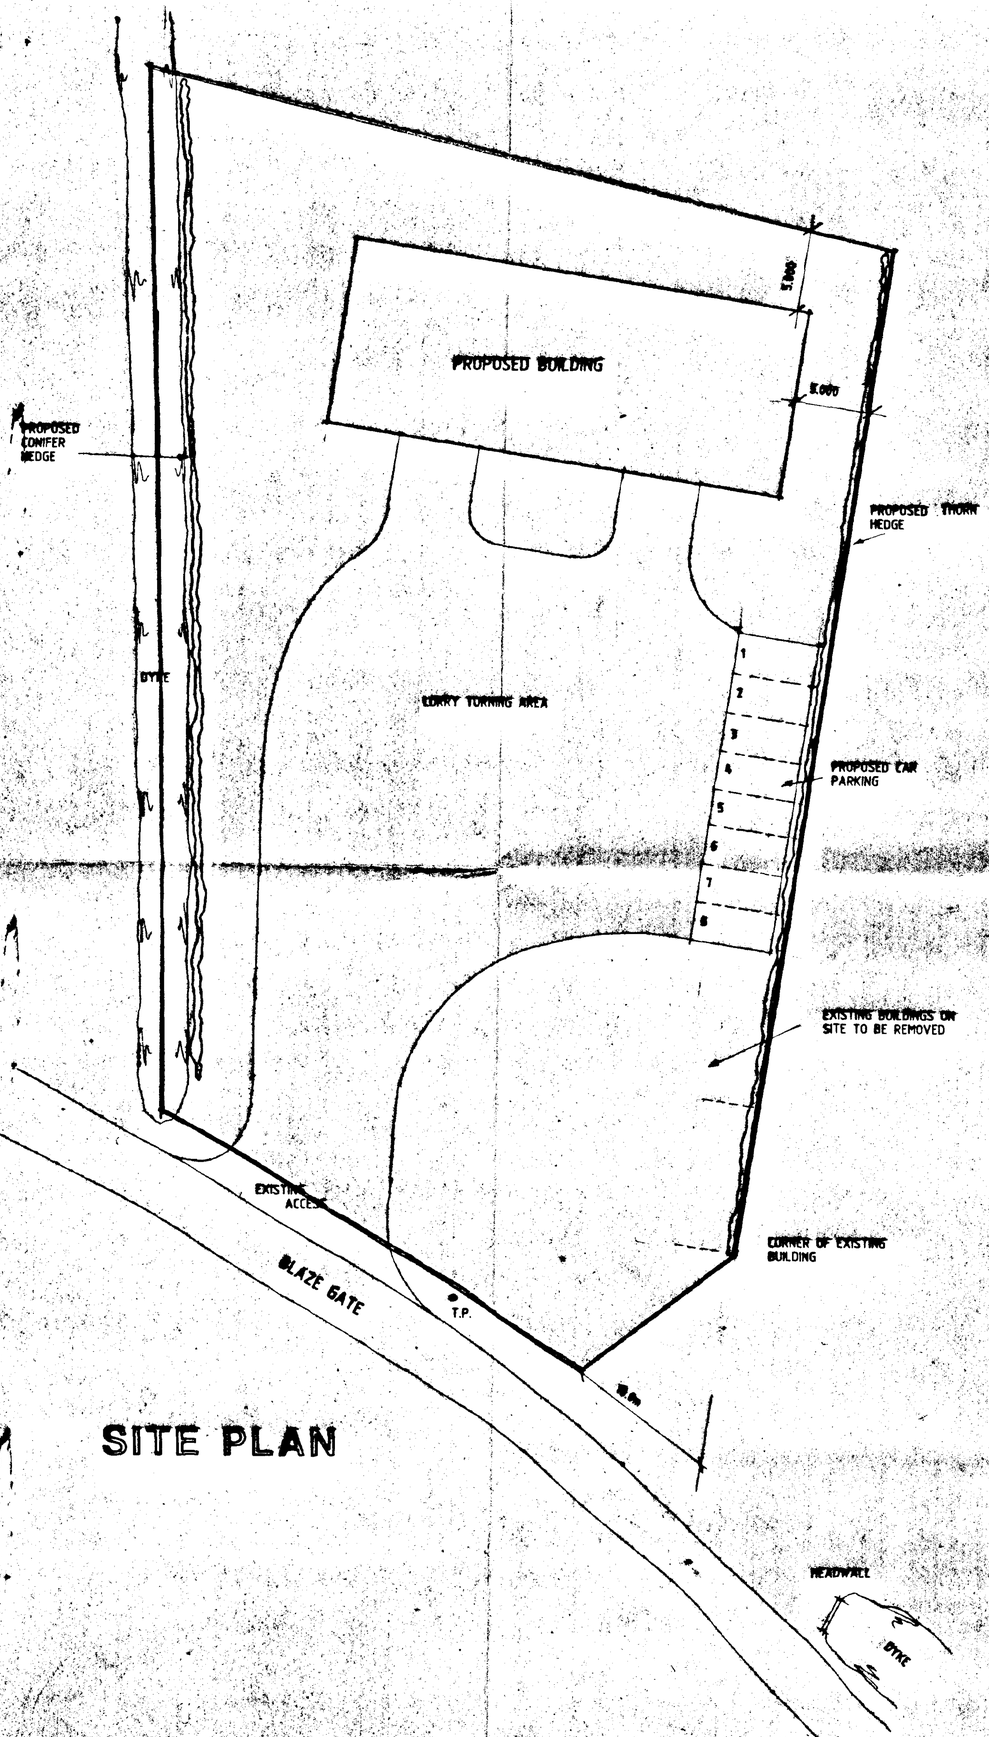

SITE PLAN

EXTERNAL MATERIALS

OLIVE GREEN PLASTIC COATED STEEL TO WALLS & ROOF

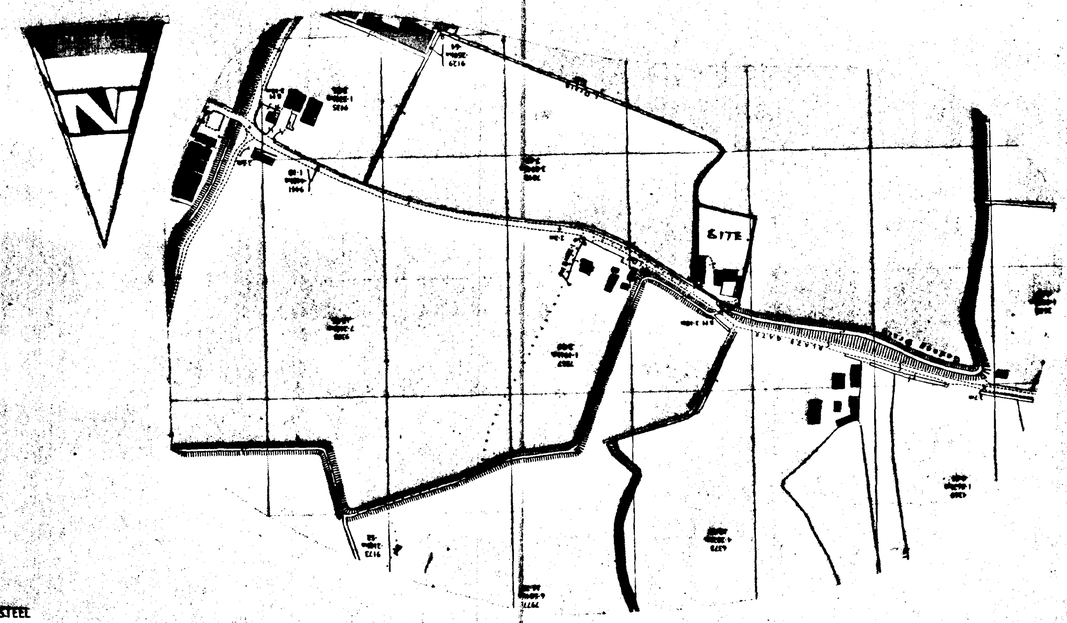

LOCATION PLAN

THIS DRG. TO BE READIN CONJUNCTION WITH 771965/2

SOUTH HOLLAND DC
HOUSING & PLANNING
01 SEP 1997
Ref: 0955/97

Builder's Attention

Do not scale from this drawing.

This drawing is copyright and may not be reproduced, traced, copied, photographed or used for any purpose other than that for which it is issued without written permission from Messrs. Status Design.

The General Contractor is to check all dimensions on site and report discrepancies to the Architect.

All details shown on this drawing are based upon typical site conditions related to the area. No responsibility can be accepted for abnormal conditions unless reported to the Architects so that design amendments may be considered.

Please note: This drawing is not a conveyance drawing.

Construction work to be carried out with due regard to the Construction(Design and Management) Regulations 1994 (CDM) and the Health and Safety at Work, etc. Act 1974 (HSW Act).

PLANNING


DESIGN Status
CONSULTANTS IN ARCHITECTURE & PLANNING

PROPOSED TIMBER CUTTING & PACKAGING BUILDING AT BLAZE GATE, GEDNEY FOR


HALLGATE JOINERY

1:200	1:2500	771965/T
AUG 97		B.GILHAM.


2 Edinburgh Walk, Holbeach, Spalding, Lincs. PE12 7AP.
Tel: 01406 424343 Fax: 01406 490702

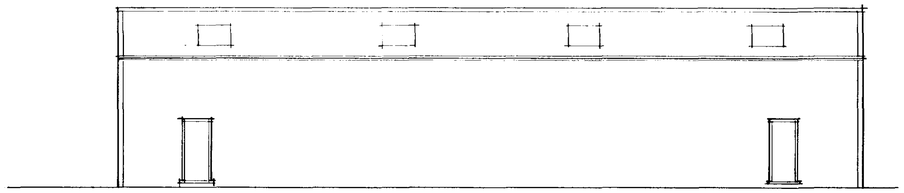


REAR

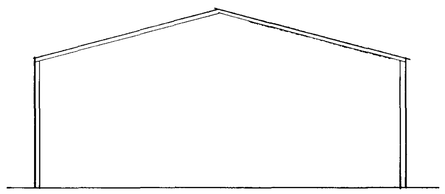


SIDE

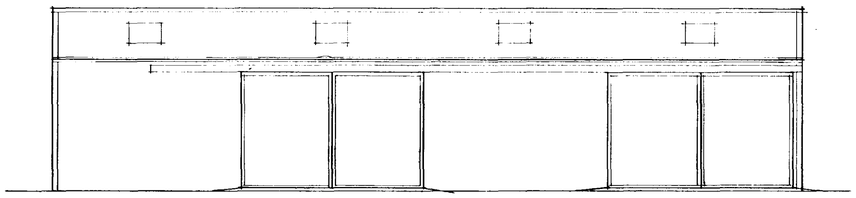

FRONT

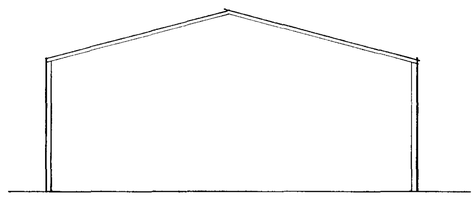

SIDE

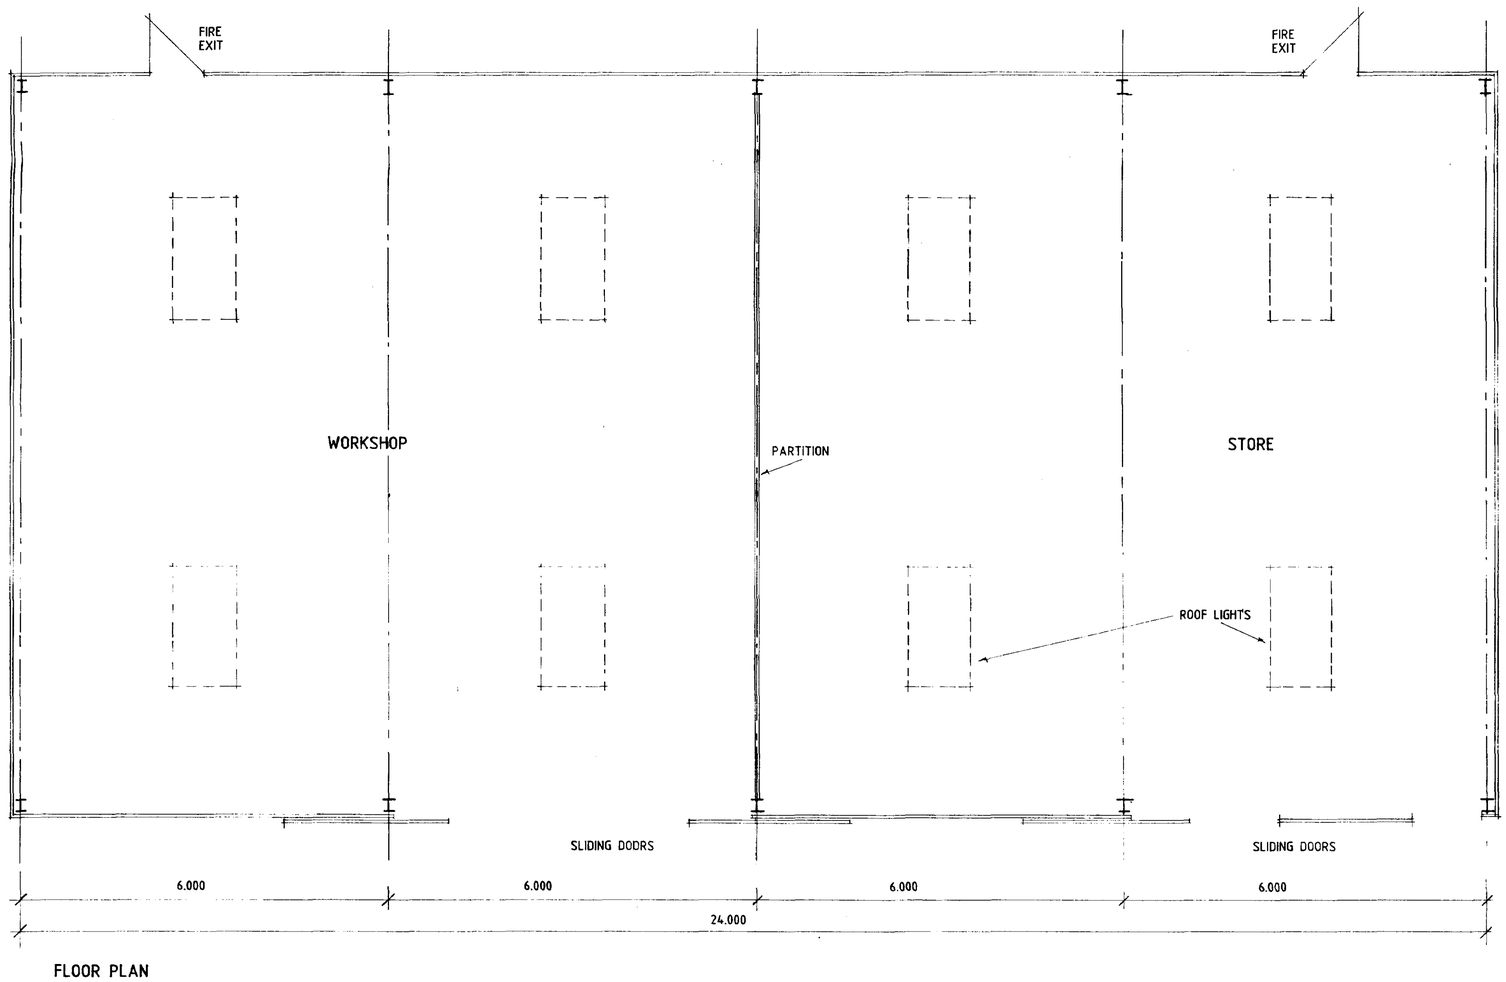

FLOOR PLAN

AMENDED PLAN
Ref.

DETERMINED
PLAN

SOUTH HOLLAND DC
HOUSING & PLANNING
12 FEB 1999
Ref: 0955/97

A - BUIDING SIZE ALTS - 19.1.99

DESIGN Status
CONSULTANTS IN ARCHITECTURE & PLANNING


PROPOSED TIMBER CUTTING & PACKAGING BUILDING AT BLAZE GATE, GEDNEY FOR

HALLGATE JOINERY


1:100 1:50 | 771965/2

AUG-97 | B.GILHAM.


2 Edinburgh Walk, Holbeach,
Spalding, Lincs. PE12 7AP
Tel: 01406 424343 Fax: 01406 490702

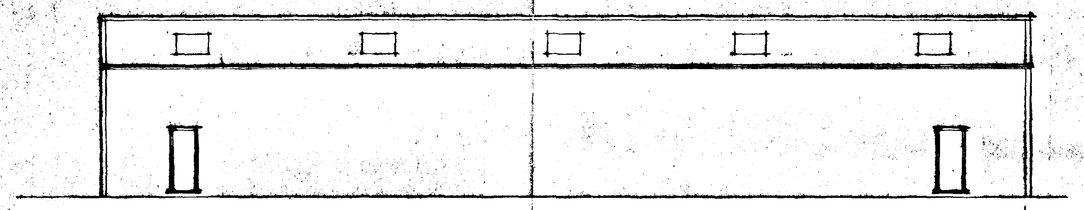


REAR

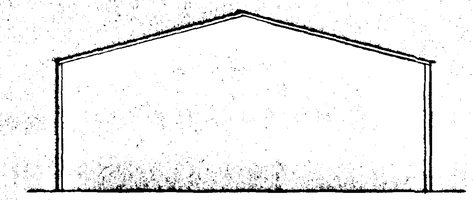


SIDE

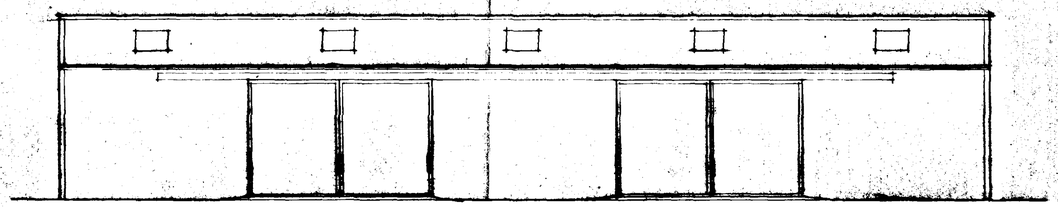

FRONT

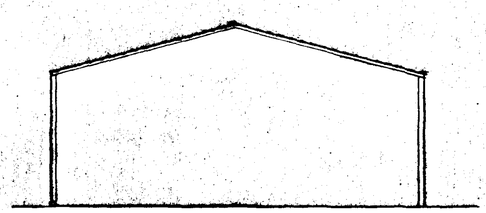

SIDE

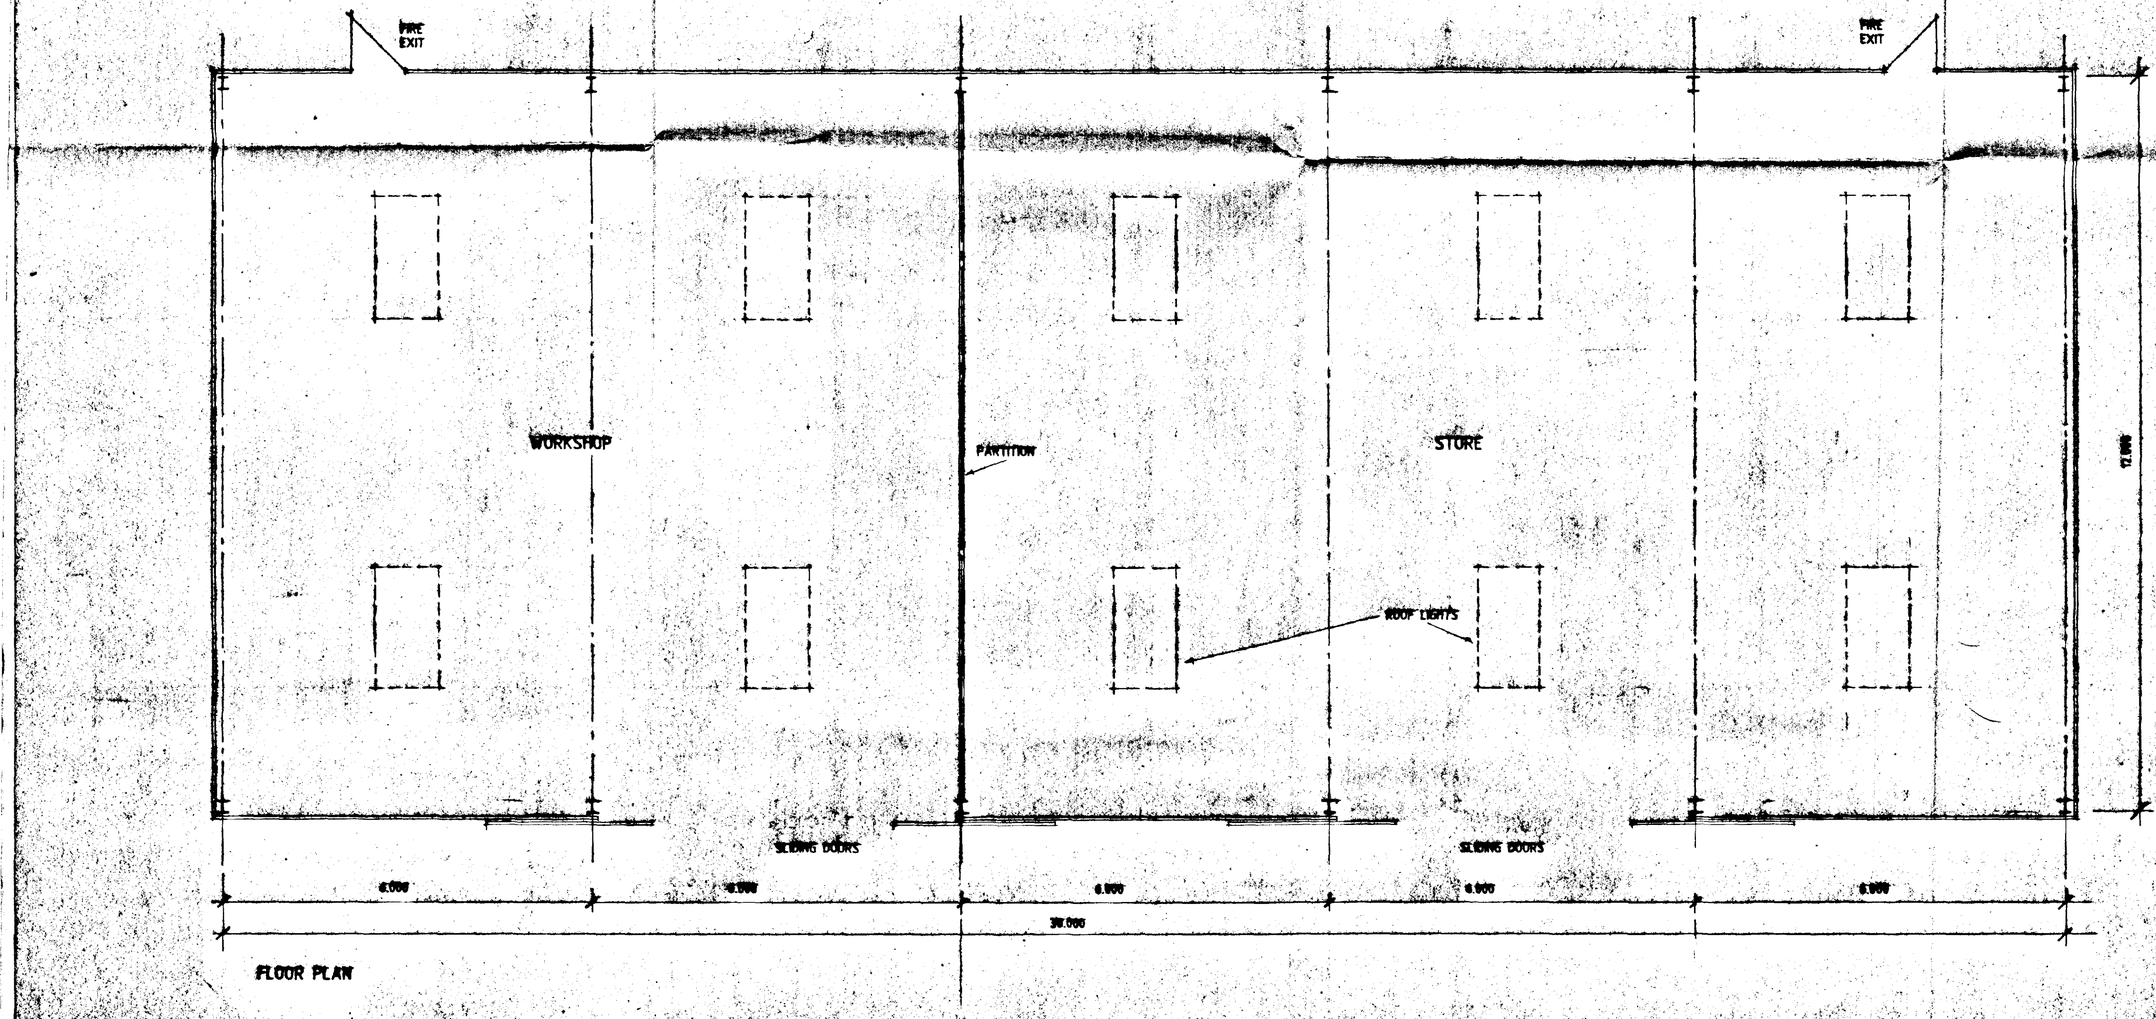

FLOOR PLAN

SOUTH HOLLAND DC
HOUSING & PLANNING
01 SEP 1997
Ref: S/855/97

DESIGN Status
CONSULTANTS IN ARCHITECTURE & PLANNING

PROPOSED TIMBER CUTTING & PACKAGING BUILDING AT BLAZE GATE, GEDNEY FOR

MALLGATE JOINERY

1:100 1:50	771963/2
AUG-97	B.GILHAM

2 Edinburgh Walk, Holbeach,
Spalding, Lincs. PE12 7AP.
Tel: 01406 424343 Fax: 01406 490702