

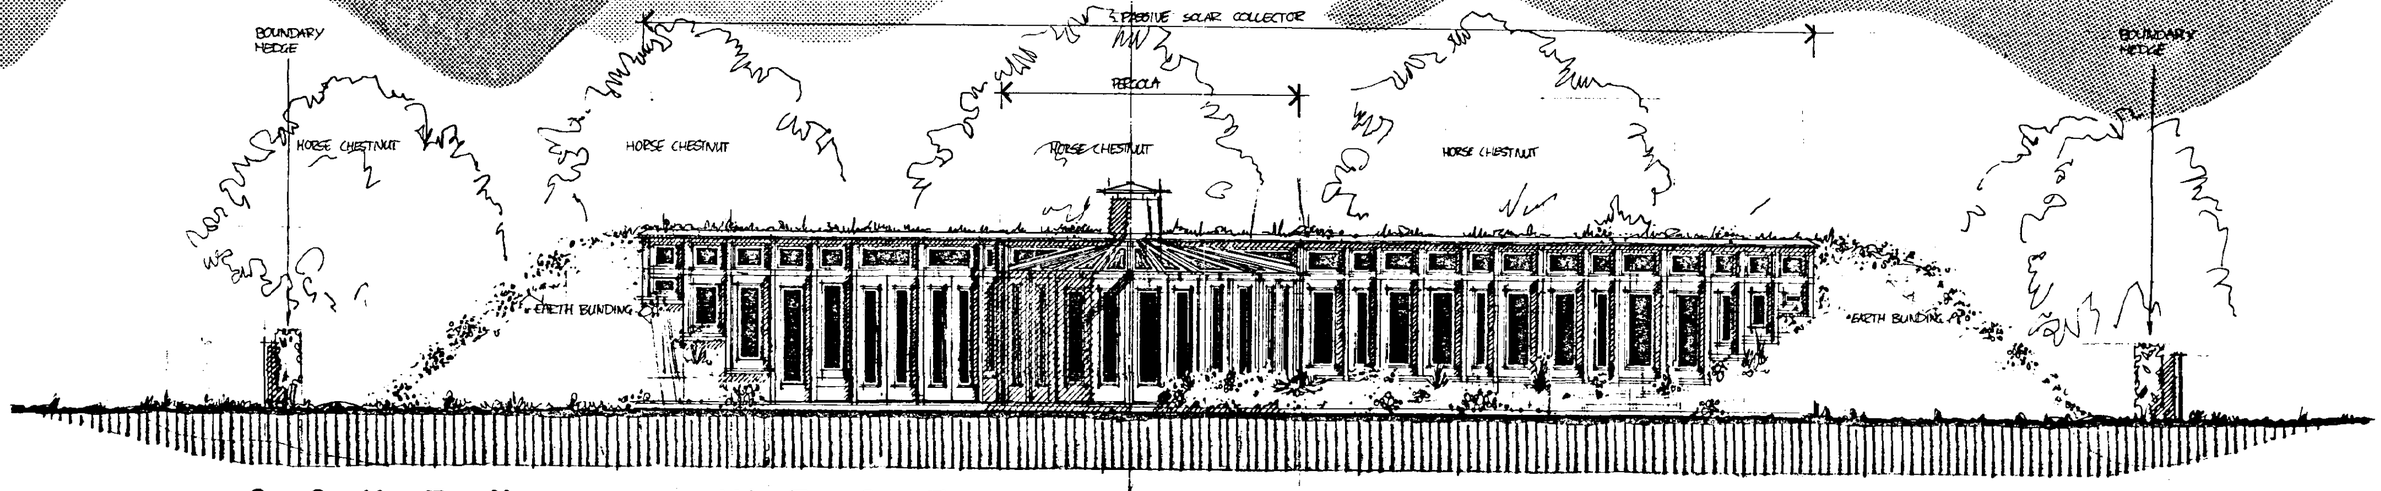



SOUTH WEST ELEVATION 1:100

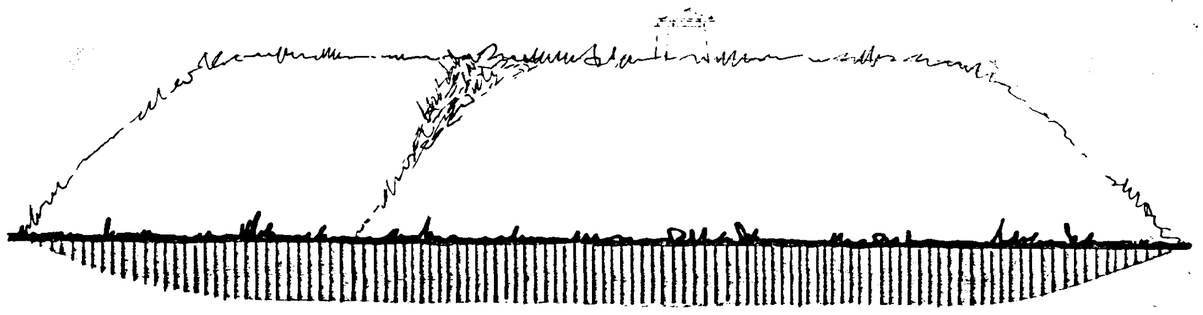


NORTH WEST 1:100

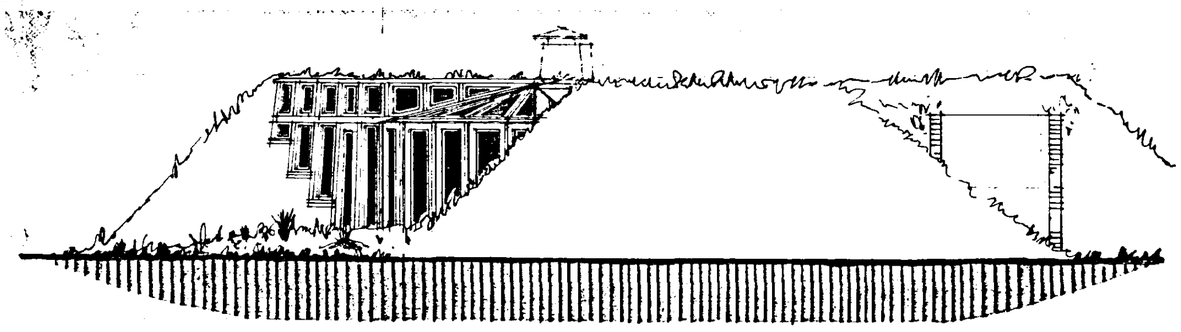


SOUTH EAST 1:100

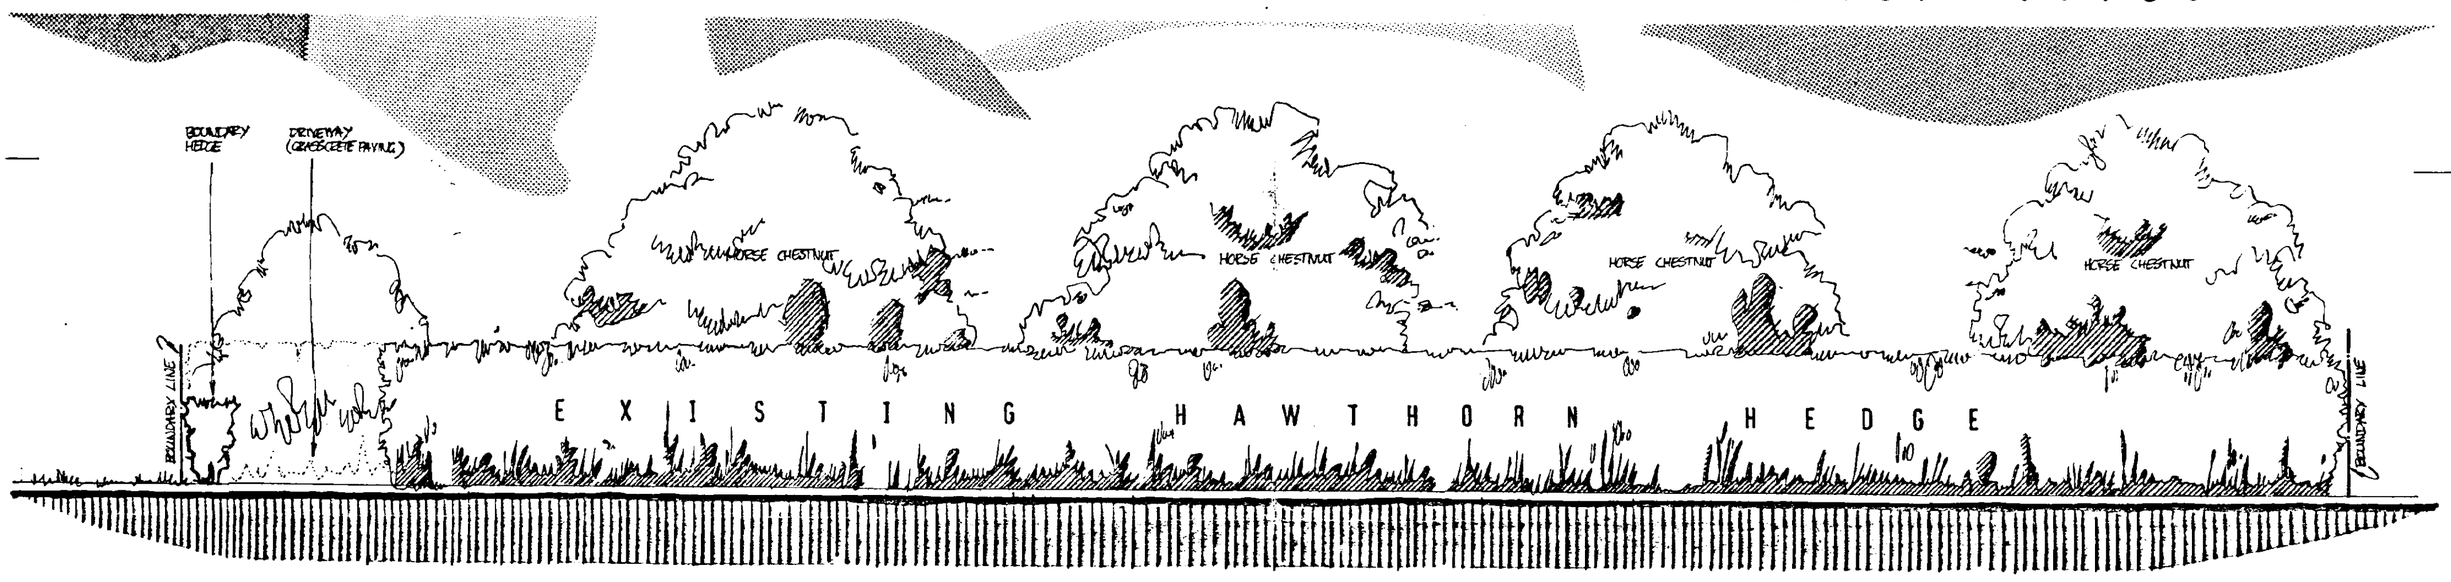

GEDNEY ROAD ELEVATION 1:100

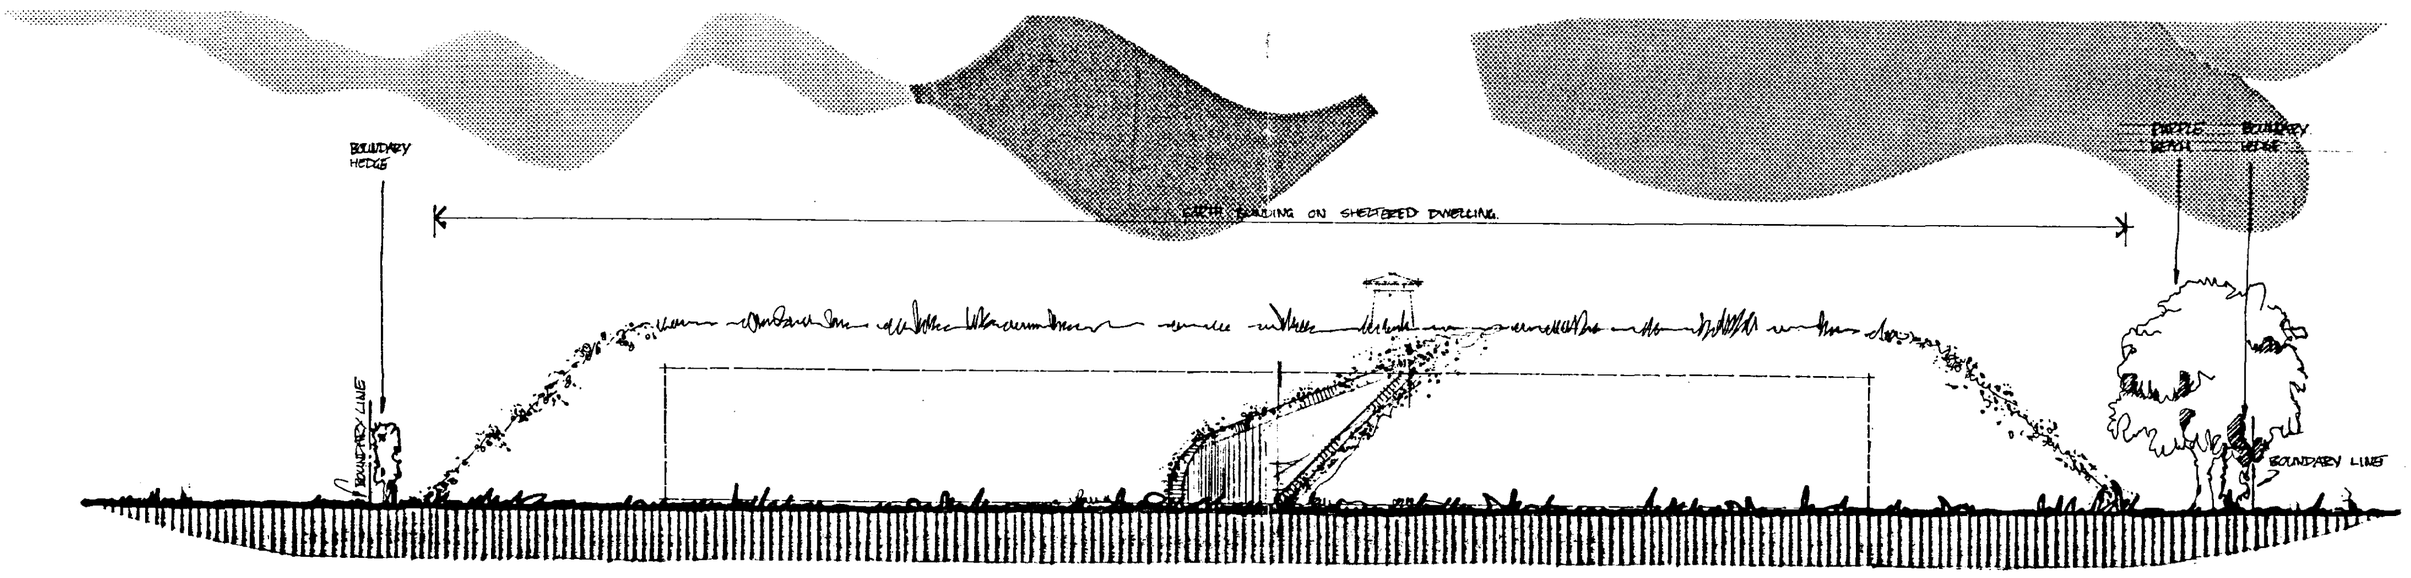

NORTH EAST ELEVATION 1:100

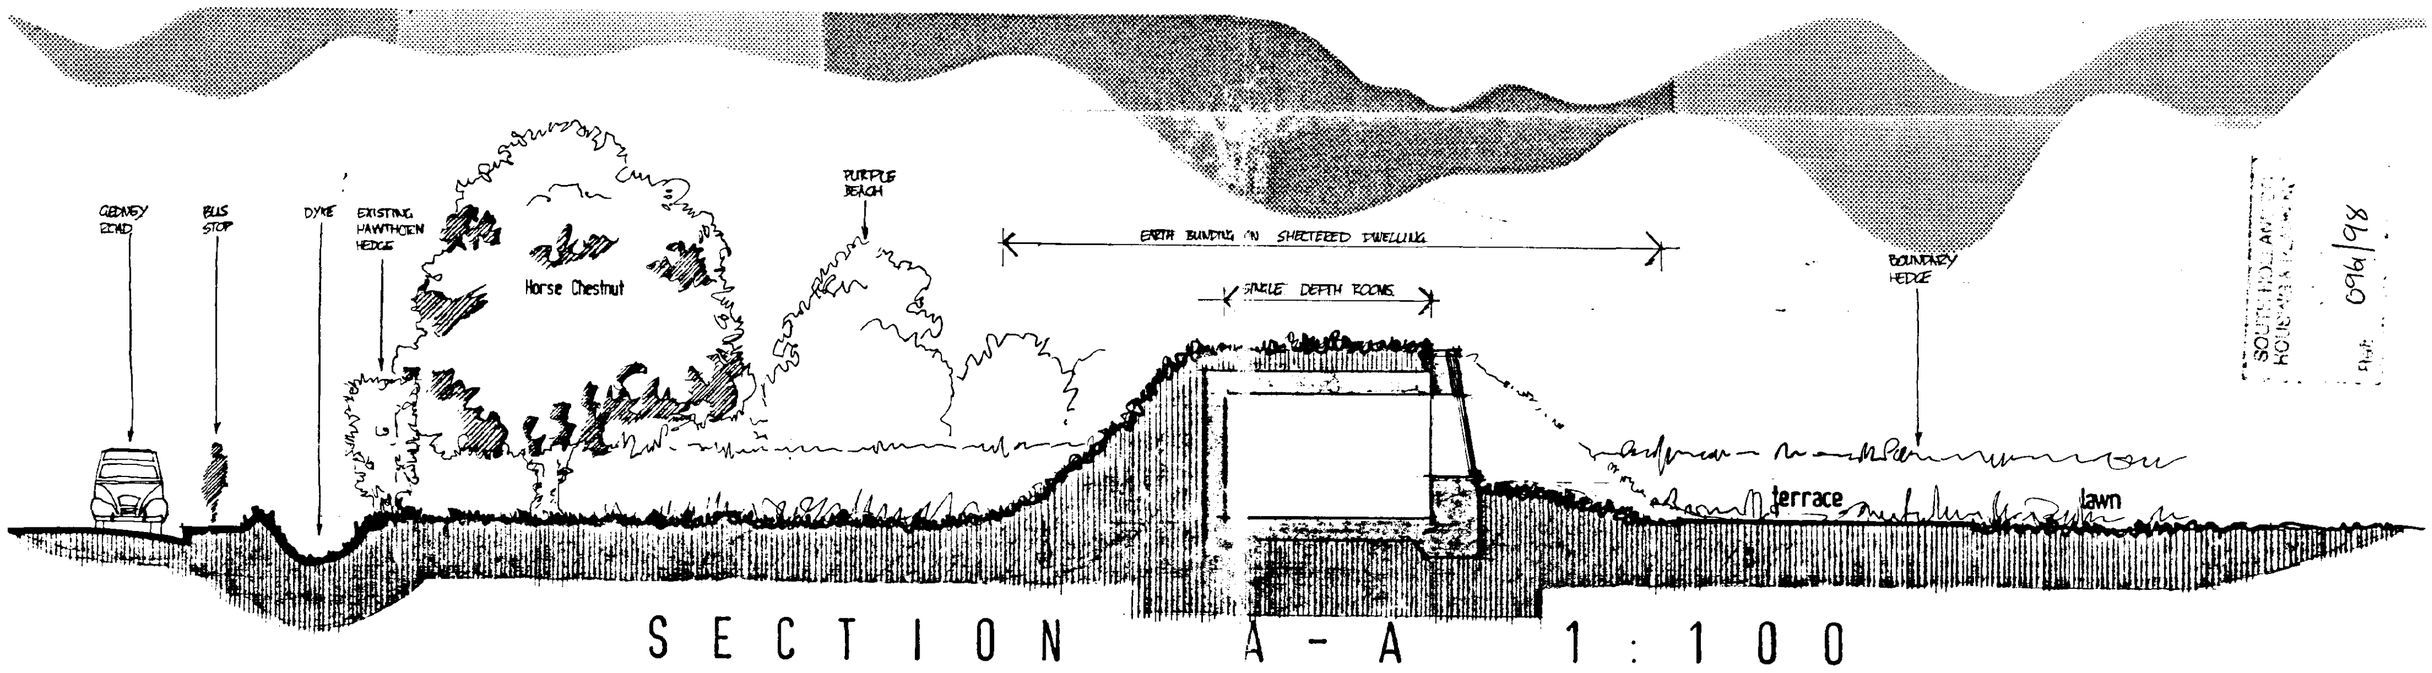

SECTION A-A 1:100

Proposed New Dwelling

Adjacent No. 83, Gedney R.D., Long Sutton.

J. HARRALL (Dip-Arch) 2 Post Office Lane, Wisbech, Cambs, PE13 1HG. Tel: (01945) 476800.

SOUTH HOLLAND DISTRICT COUNCIL
PLAN 096/98
DEVELOPMENT PLAN

279/07

GEDNEY ROAD.

New Access.

Pavement.

Verge.

Lamp Post.

Dyke.

EXISTING HAWTHORN HEDGE.

(1)COMMON HORSE CHESTNUT. (aesculus hippocastanum.)

Mature Hedgerow.

New Hedgerow.

New Trees.

Driveway (Grass Crete Paving).

BLACKBERRY (rubus spuficosus) AND RAMBLING ROSE (rosa rugosa)

(crataegus monogyna (pca))

(sylvaticus)

(crataegus monogyna (pca))

(prunus spinosa)

(prunus spinosa)

(crataegus monogyna (pca))

(2)P

2400

4800

1. 2. 3.

lobby.

hall.

master bed.

bath.

bed 4.

bed 3.

bed 2.

lounge.

kitchen.

w.c.

W.M.

T.U.

dining.

utility.

sunlounge.

No. 93.

1·4m high Chainlink Fence.

1·3m high Post & Wire Fence.

Shed to No. 83.

Boundary.

Greenhouse.

Ground Floor Plan - 1:100.

FLOOR AREA = 250m².

GEDNEY ROAD.

New Access.

Pavement.

Verge.

Lamp Post.

Dyke.

Mature Hedgerow.

New Trees.

New Hedge.

Boundary.

No. 93.

No. 83.

No. 81.

No. 79.

Existing Low Post & Wire Fence.

Existing Polytunnel.

Existing Apple Trees.

Existing Low Chainlink Fence.

Dyke.

Mature Hedgerow.

Block Plan - 1:500.

GEDNEY ROAD.

MAIN ROAD.

TO BYPASS.

TO TOWN CENTRE.

SITE.

AREA = ·25 HECTARE

EXISTING POLYTUNNEL.

LONG SUTTON.

Location Plan - 1:2500.

Proposed New Dwelling

Adjacent No. 83 Gedney Rd Long Sutton.

J. HARRALL (Dip-Arch) 2 Post Office Lane, Wisbech, Cambs, PE13 1HG. Tel: (01945) 476800.

279/06

SOUTH HOLLAND DC
HOUSING & PLANNING
Ref. 0961/98

DETERMINED
PLAN