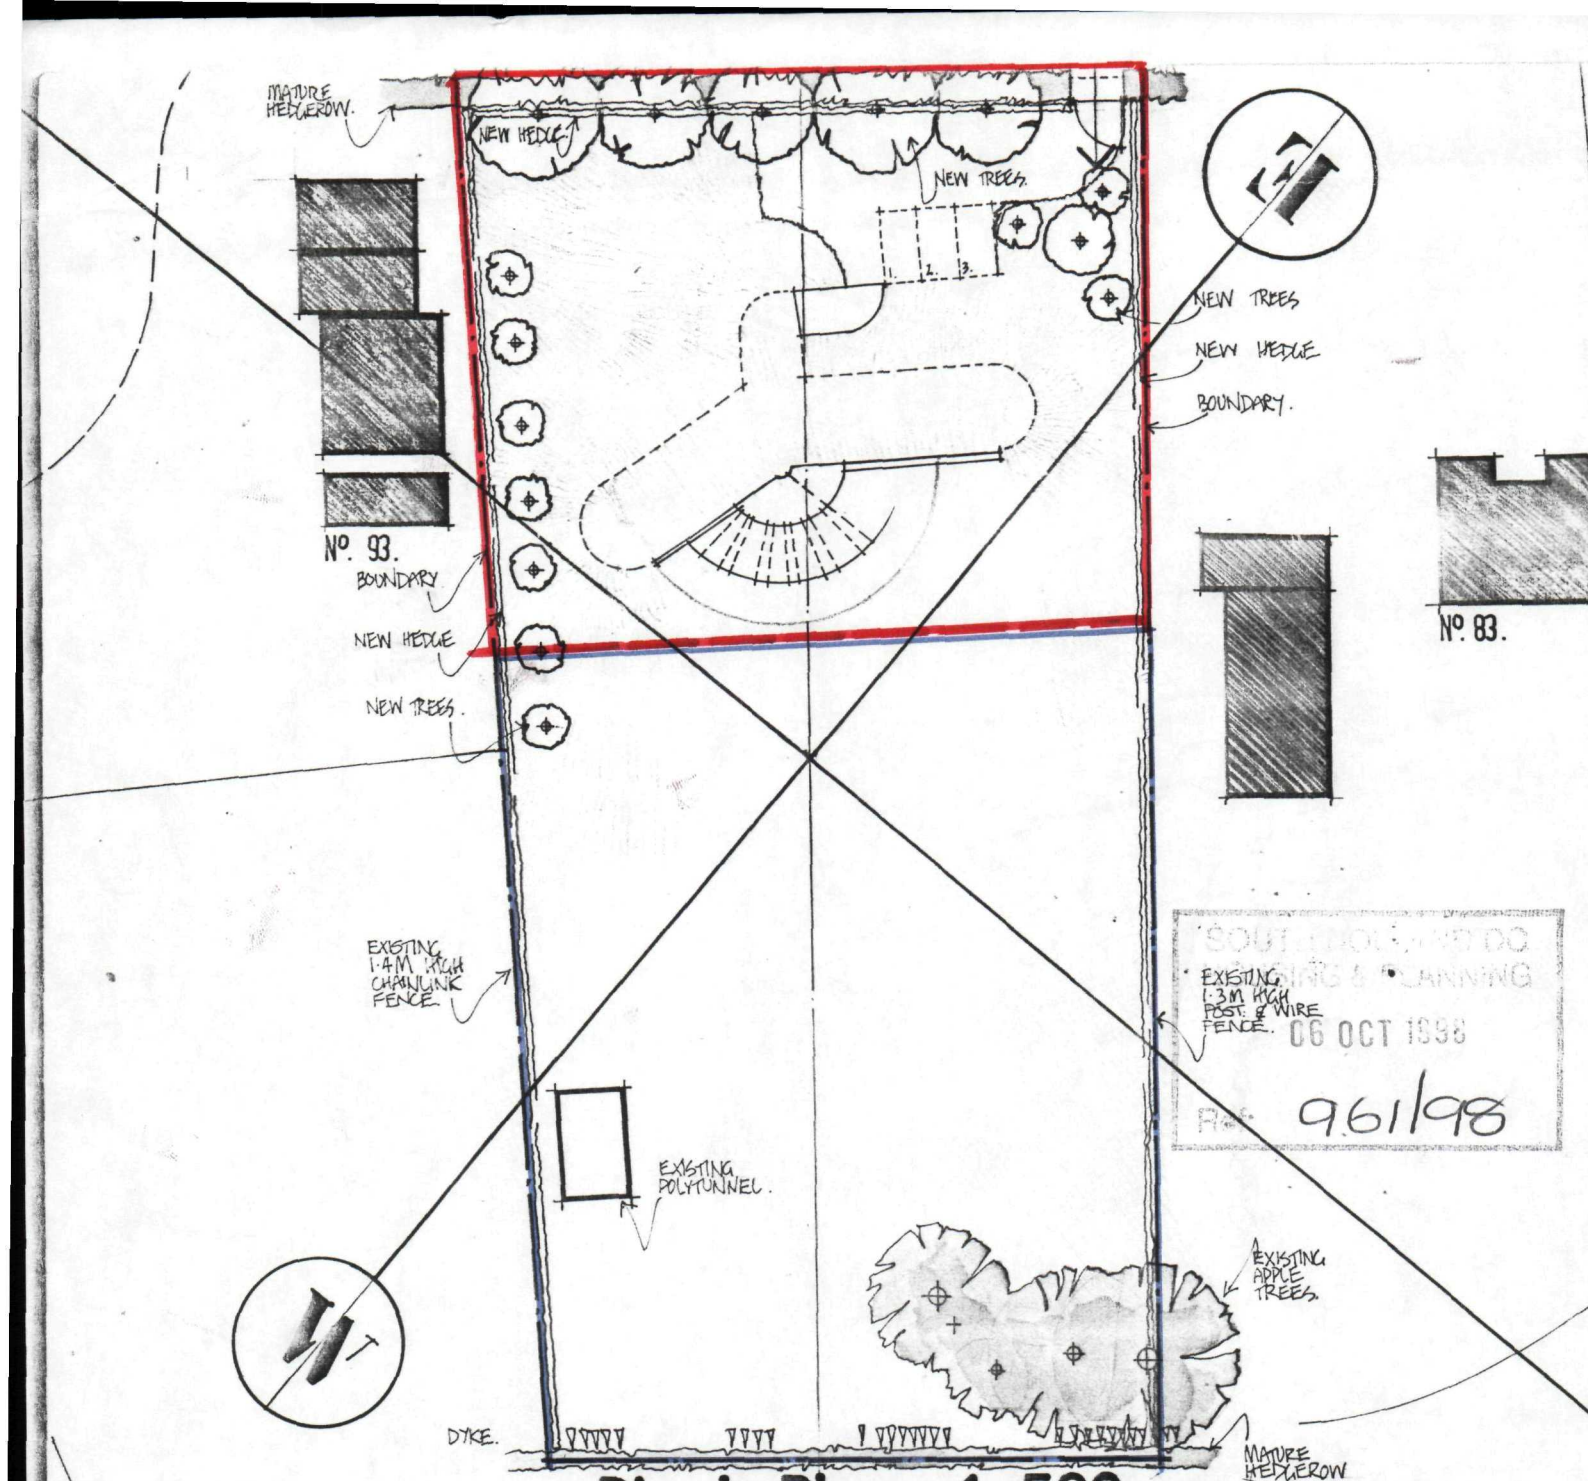


SOUTH HOLLAND DO
ENGINEERING & PLANNING
06 OCT 1998
Ref. 961/98

Block Plan - 1:500.

Location Plan - 1:2500.

DETERMINED PLAN

Proposed New Dwelling

279/08

Adjacent Nº. 83 Gedney Rd. Long Sutton.