
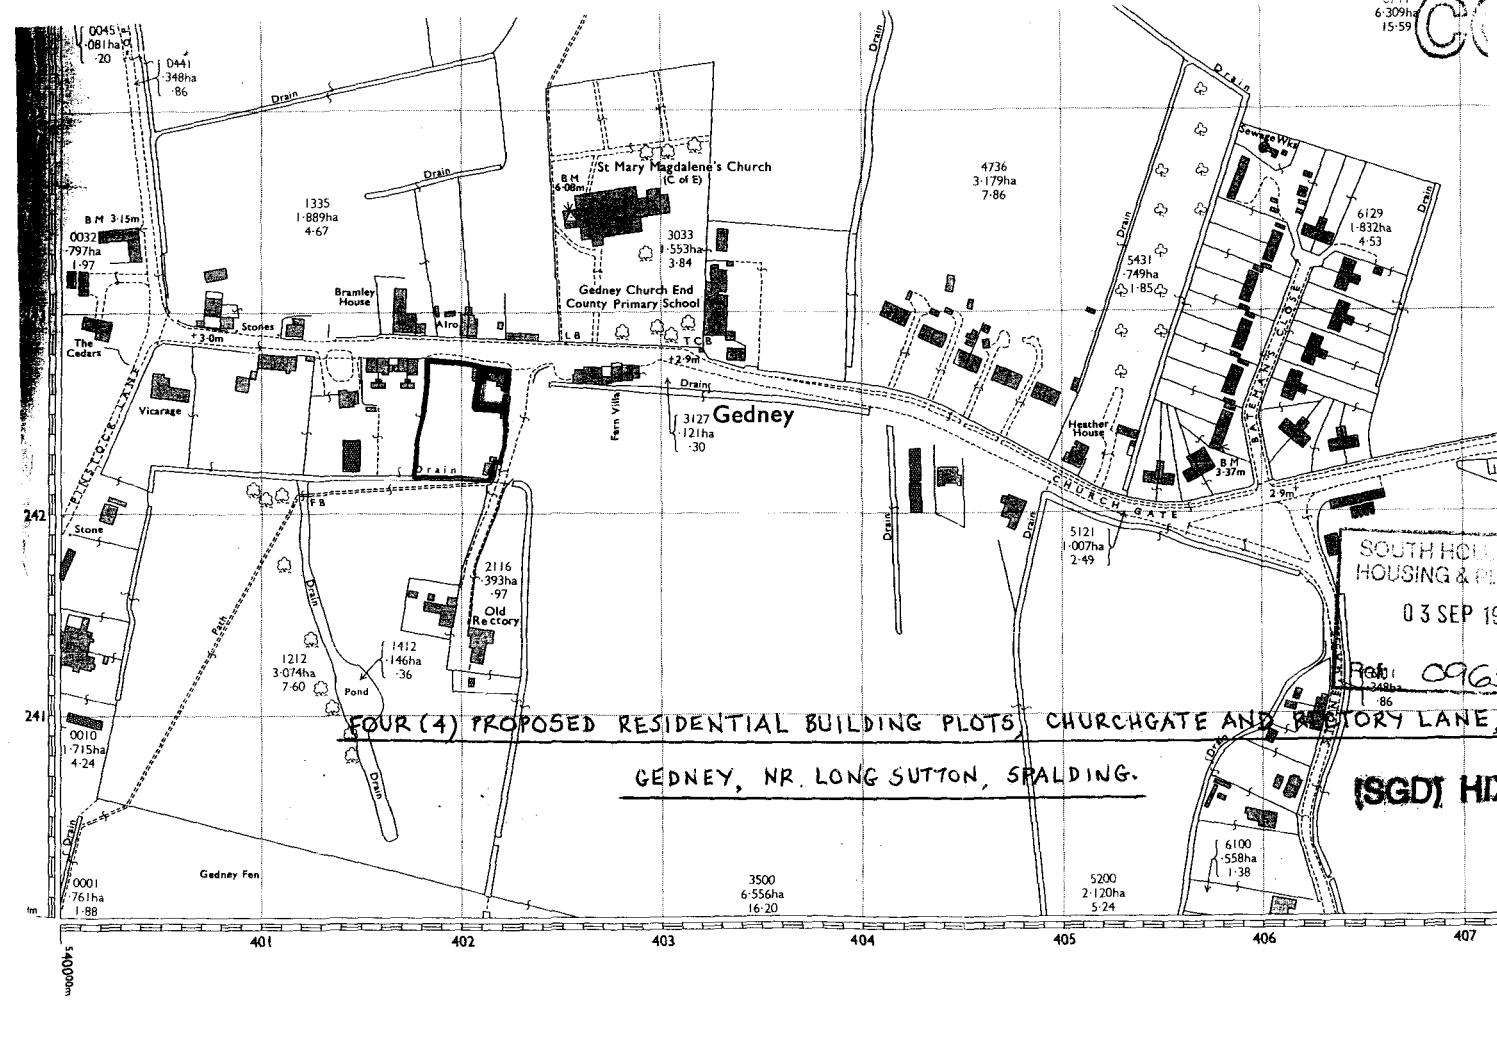


FOUR (4) PROPOSED RESIDENTIAL BUILDING PLOTS, CHURCHGATE AND RECTORY LANE,

GEDNEY, NR. LONG SUTTON, SPALDING.

SOUTH HOL
HOUSING & PL
03 SEP 19
Ref: 096
(SGD) HD

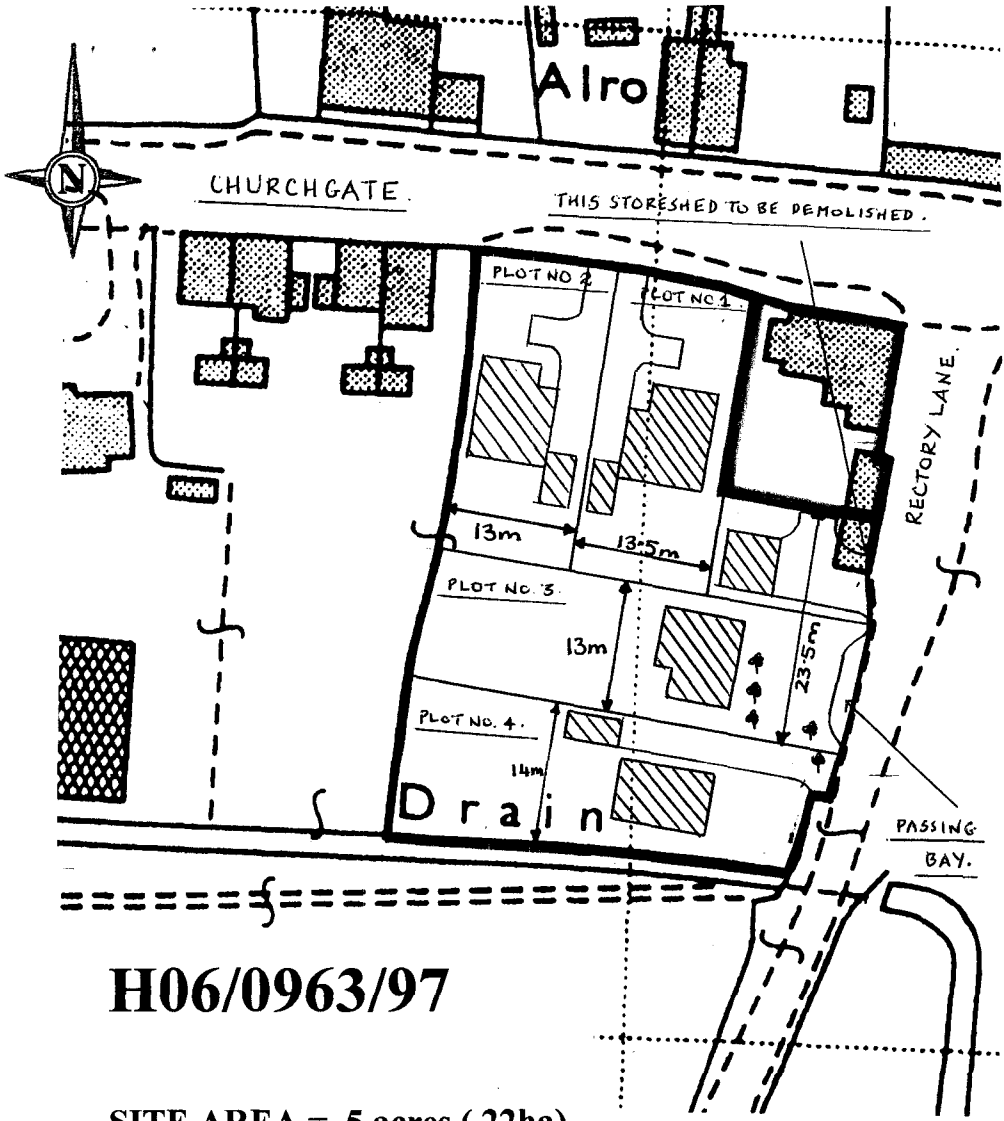

H06/0963/97

SITE AREA = .5 acres (.22ha)
DENSITY = 7 to the acre

FOUR (4) RESIDENTIAL BUILDING PLOTS, CHURCHGATE AND RECTORY LANE, GEDNEY CHURCH END, NR. LONG SUTTON, SPALDING.

SCALE 1·500 APPROX.

[SGD] HIX & SON

02-09-97.