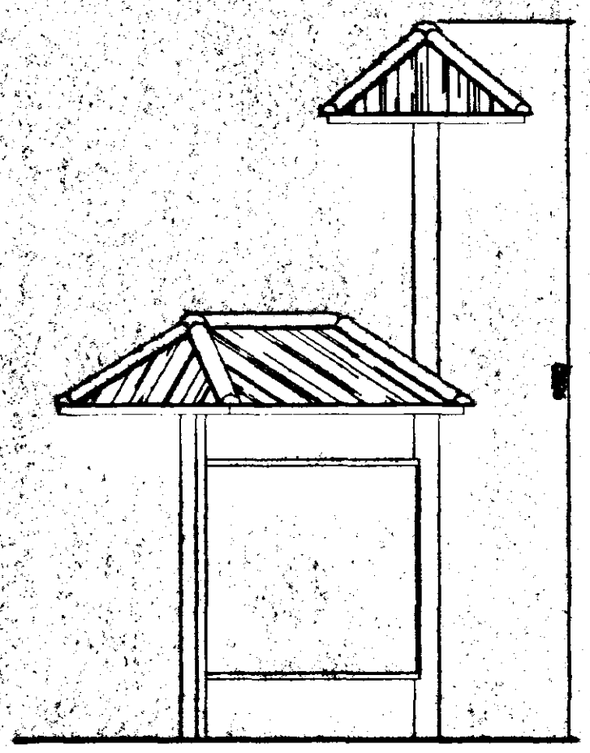

SIDE ELEVATION

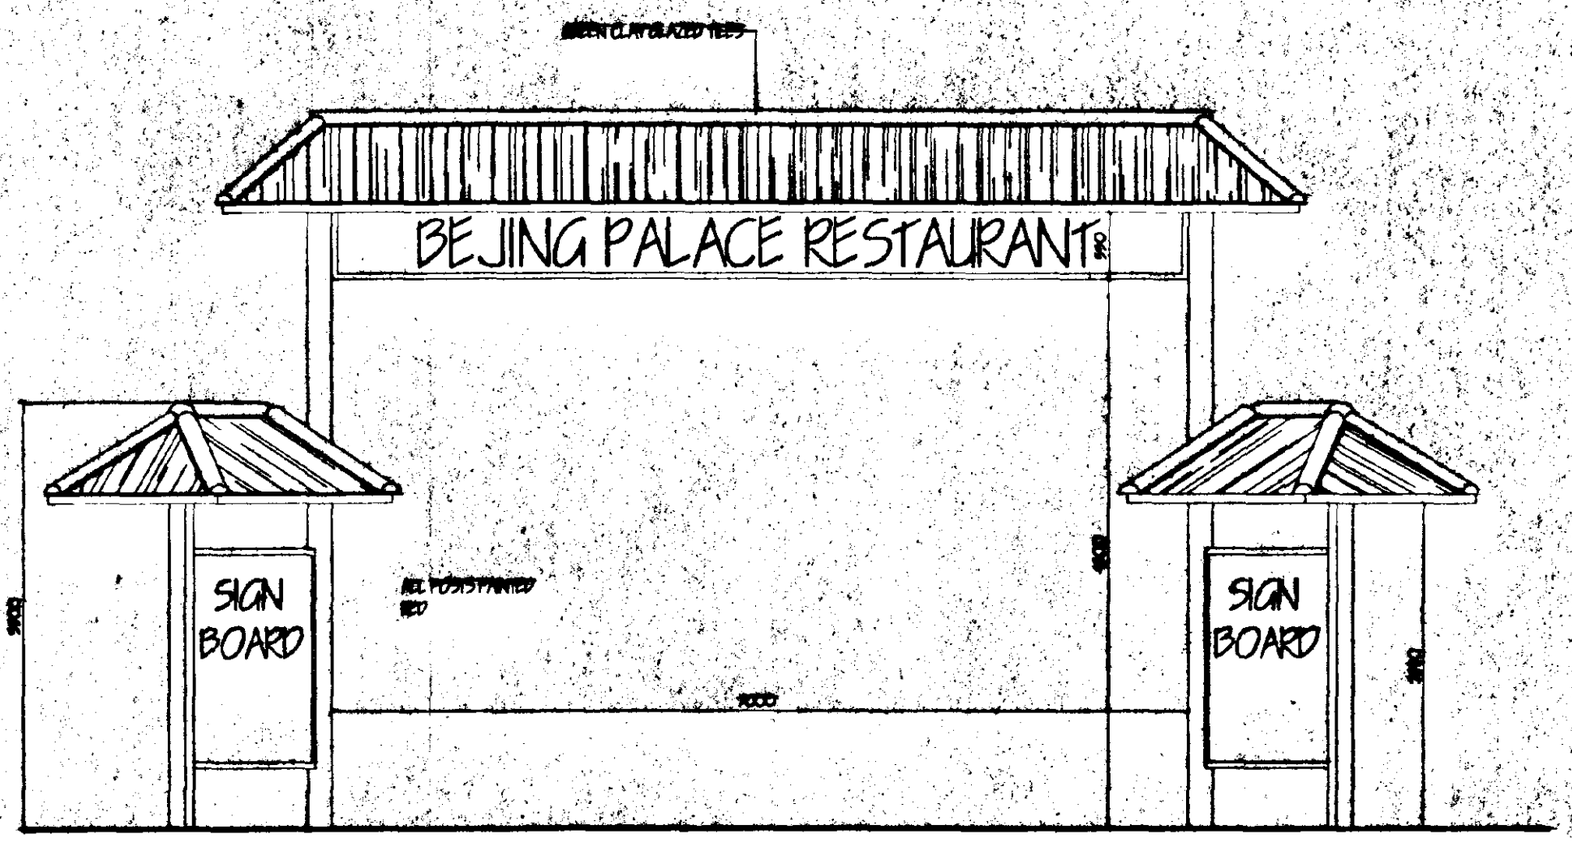

FRONT ELEVATION (A17)

DETERMINED PLAN

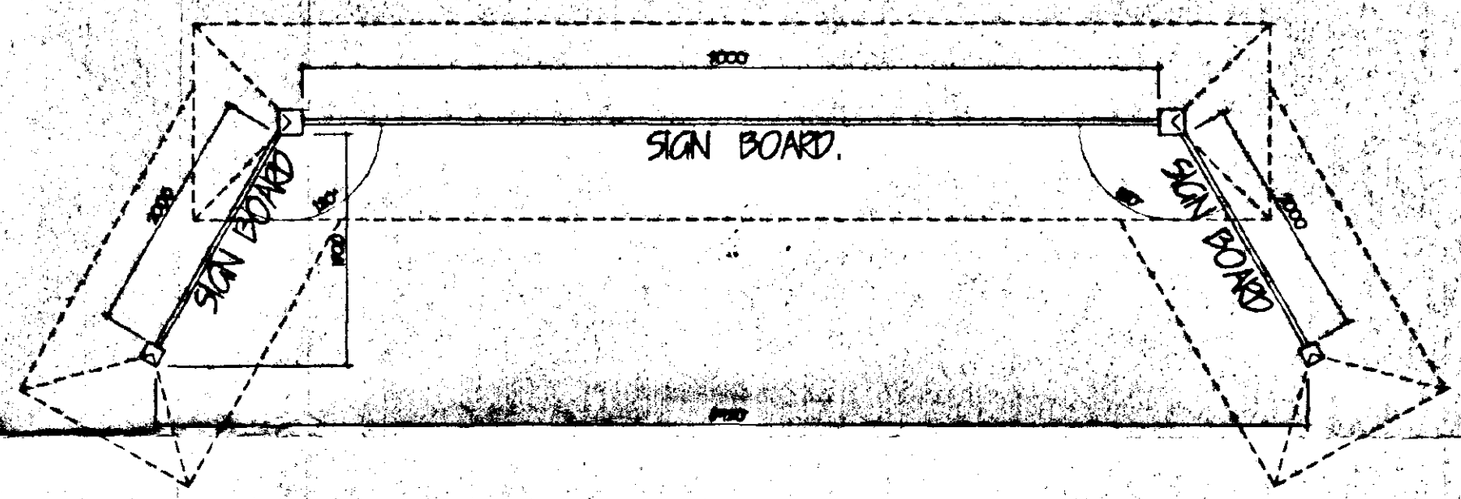

PLAN

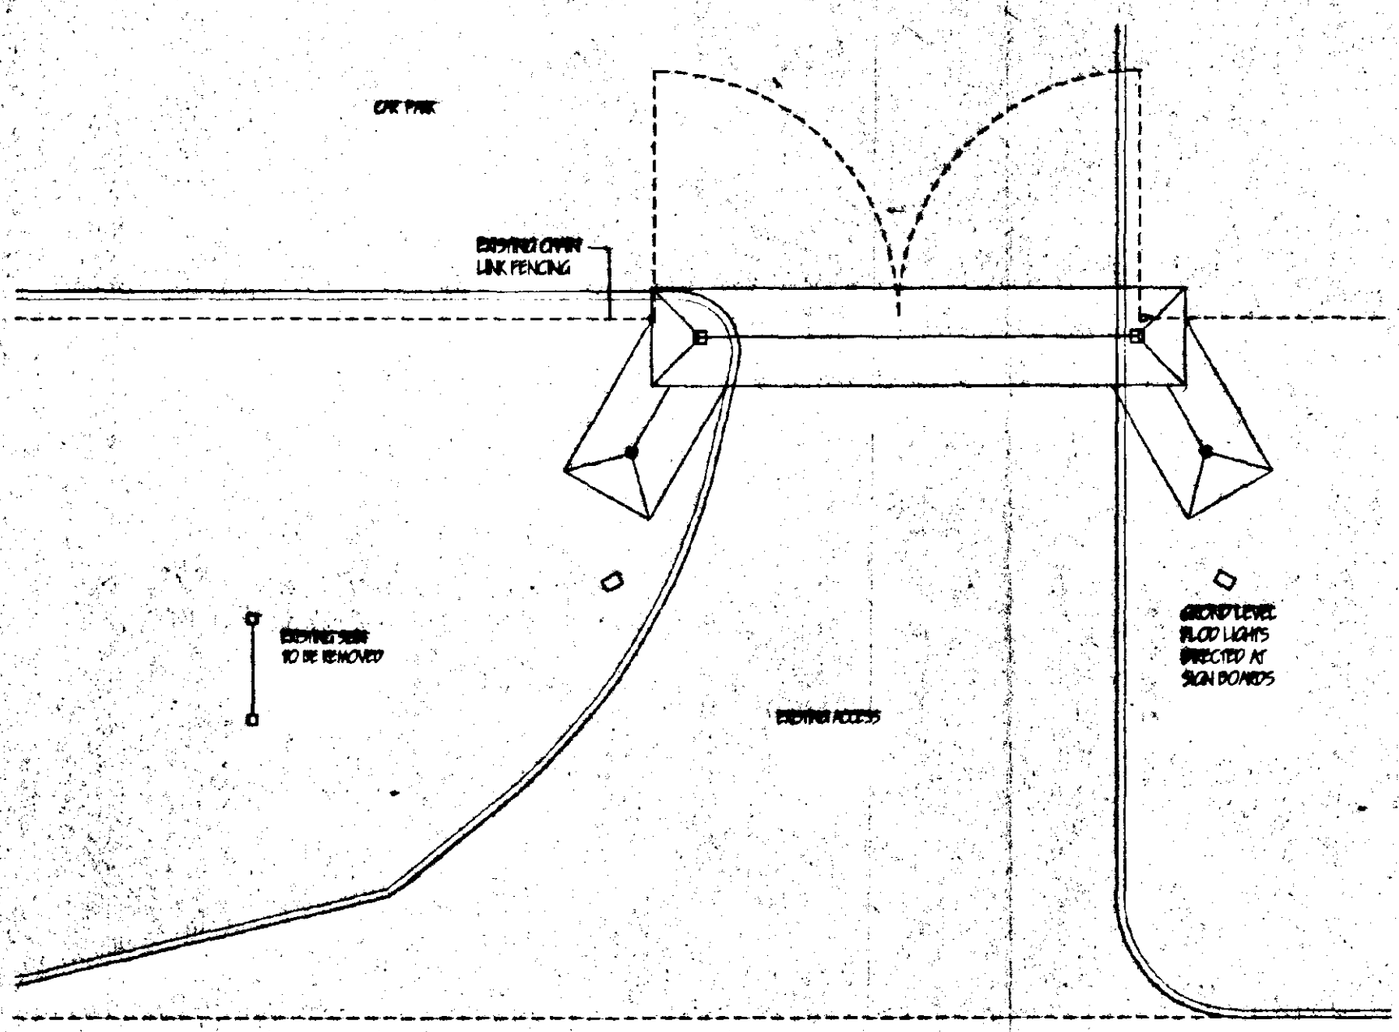

A17 TRUNK ROAD.

BLOCK PLAN 1:100

revision	date	init.	revision details.

COOPER ARCHITECTURAL DESIGN
"BRONAVON, HOCKLESGATE, FLEET, SPALDING, LINC'S PE12 8EF
Tel/Fax : 01406 423762
Mobile : 0410 290652

Client.
BEJING PALACE RESTAURANT

Project.
PROPOSED ENTRANCE SIGN
Ex. HAPPY EATER
A17 TRUNK ROAD,
OEDNEY,
LINC'S.

Drawing.

SOUTH HOLLAND DC
HOUSING & PLANNING
29 SEP 1998
Ref: 0965/98

Scale 1:20 1:50	Drawing No.
Date. SEPT. '98	Drawn. J.C.