




Gedney, Spalding

ONSLOW CAMP, GEDNEY, Lincs

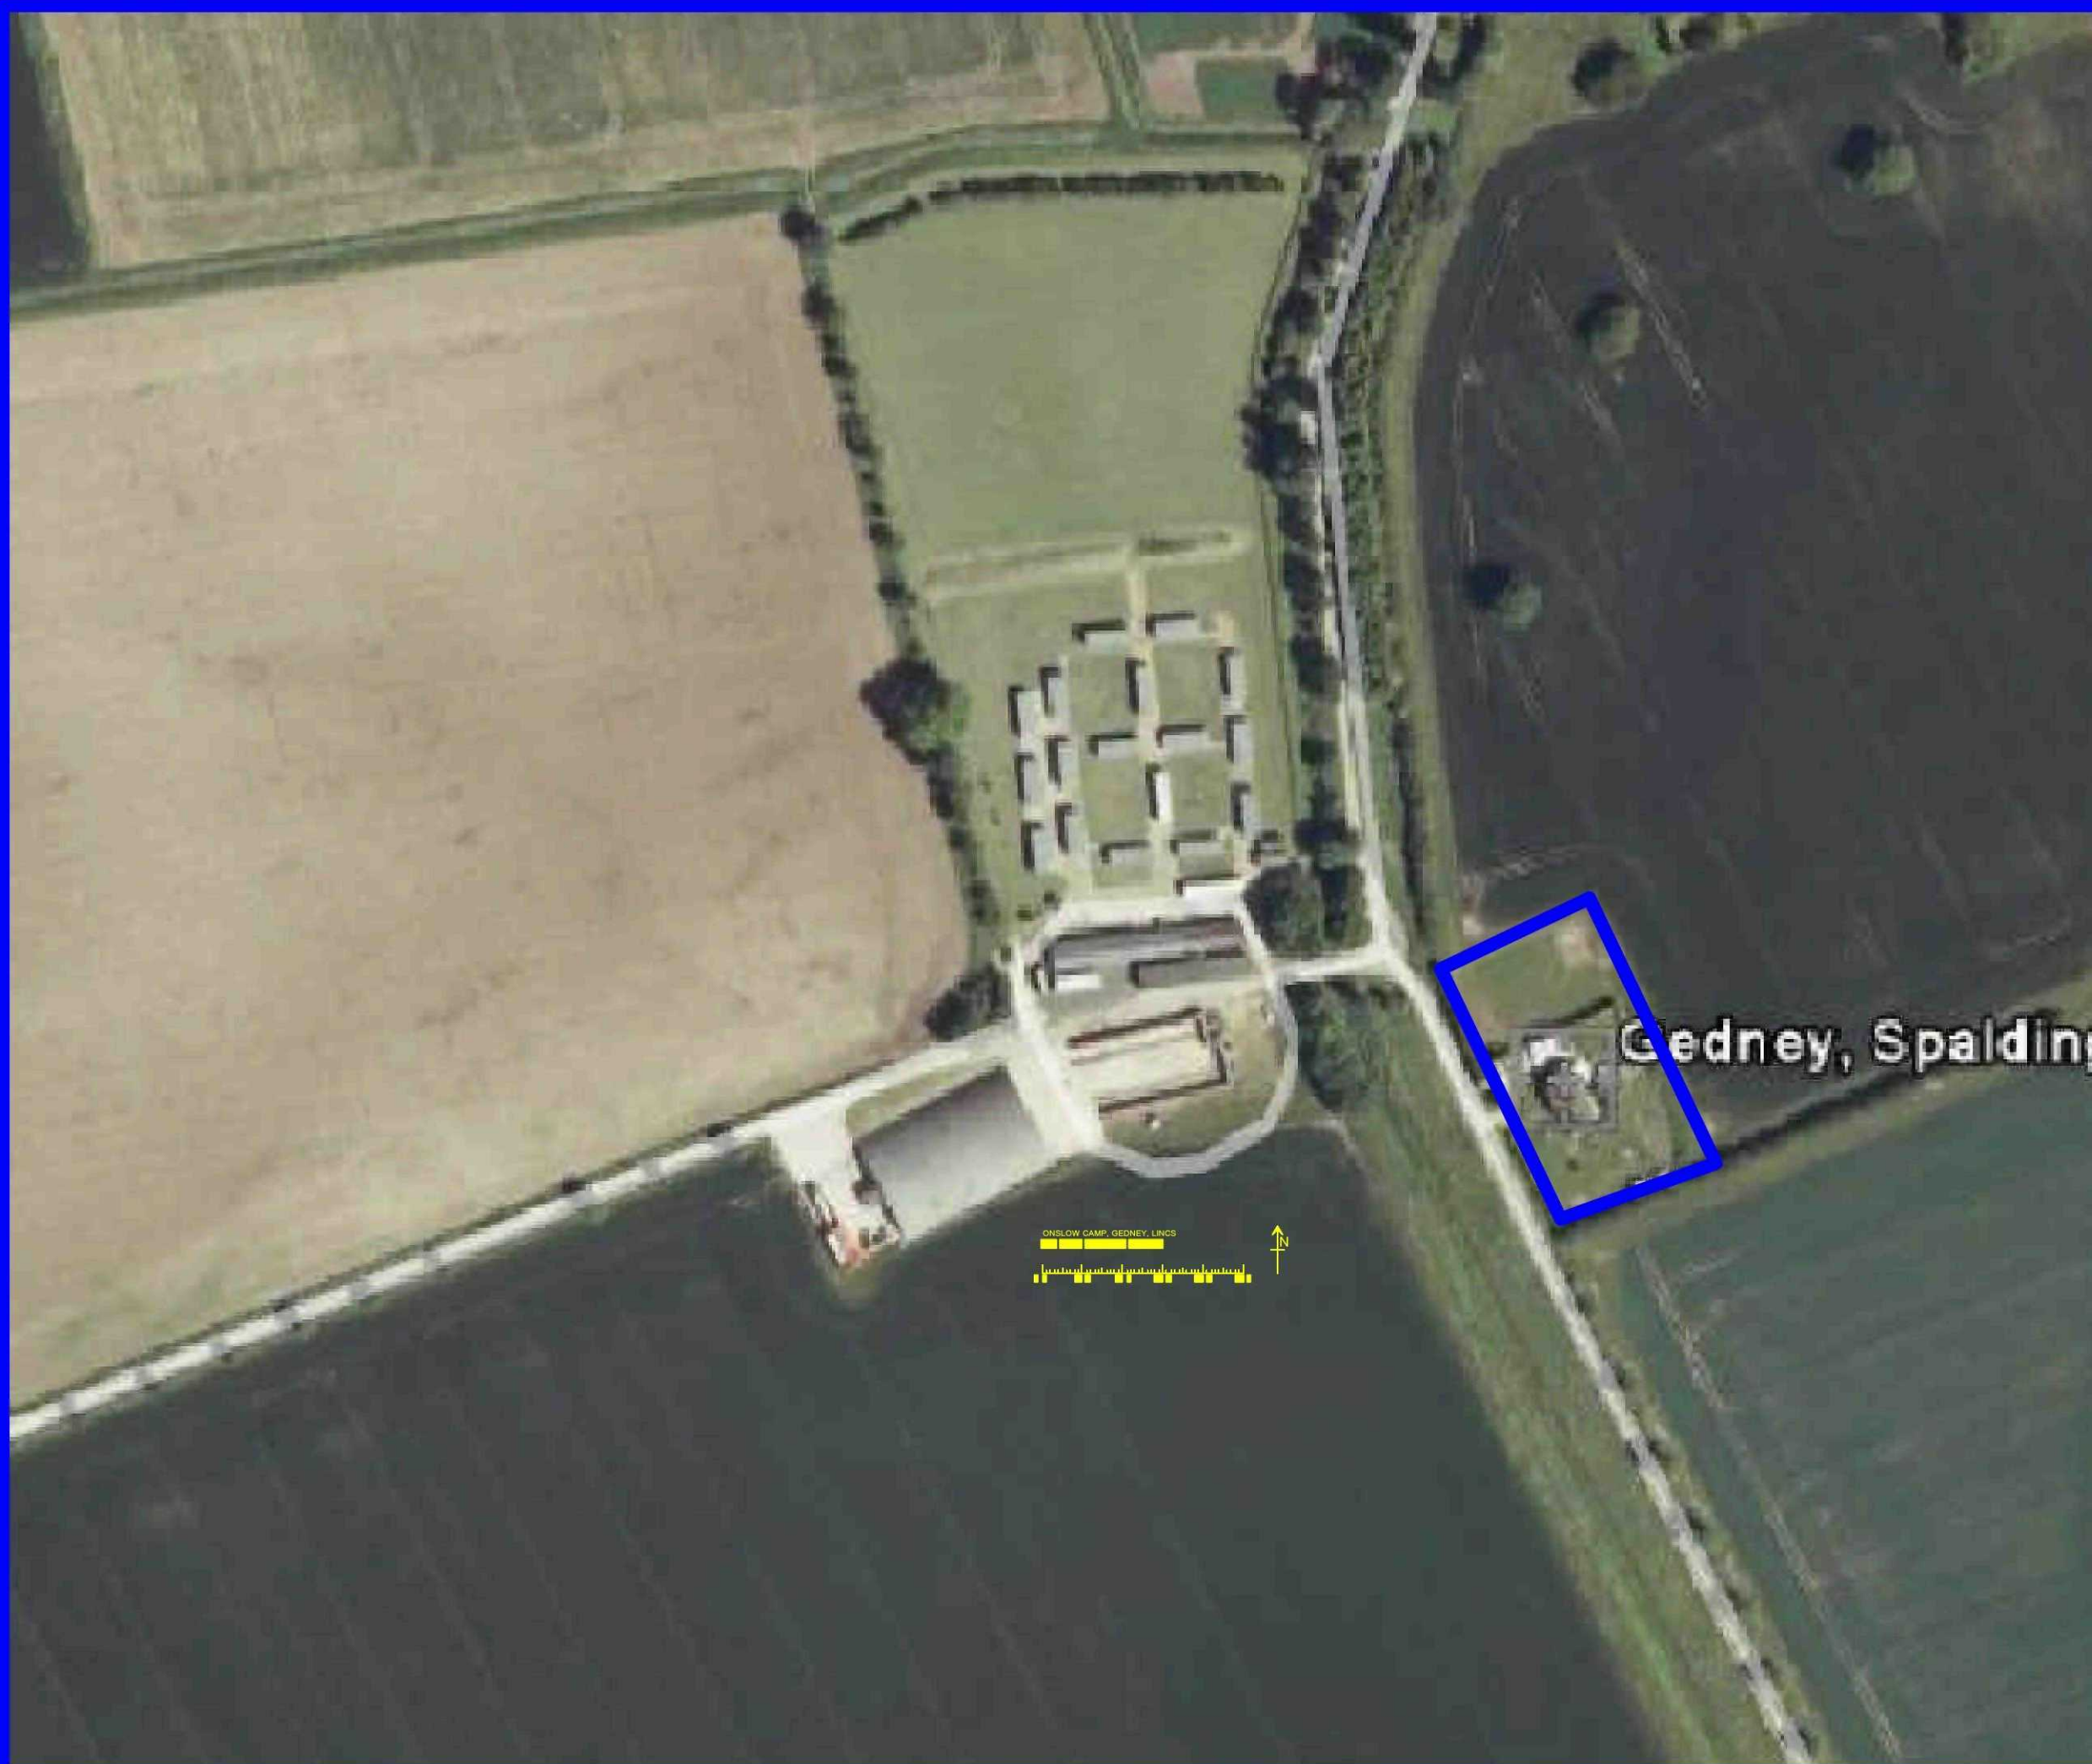

J E PICCAVER AND CO
NORFOLK HOUSE FARM
GEDNEY MARSH
SPALDING, Lincs.

PROPOSED TOILET/SHOWER BLOCK AT
ONSLOW CAMP

drawn
F G Ward

date
25/11/11

scale
1:1250 A3

JEP-005-02

**HENNOCK
INTERNATIONAL
LTD**

6 THE DALES
NETTLEHAM
Lincs. LN22SA
01822 753600
07971 588616
FRANK@HENNOCK.CO.UK