

PLANNING APPLICATION DRAWING

NOTES

Do NOT scale from this drawing or any other prepared by JDA in connection with this project

This drawing is copyright and may not be altered, traced, copied, photographed or used for any purpose other than for which it has been issued without written permission of the copyright holder.


The Contractor is to check all dimensions on site and report any discrepancies PRIOR TO commencing work.

All details shown on this drawing are based upon typical site conditions related to the area. No responsibility can be accepted for abnormal conditions unless they have been reported in detail so that design amendments may be considered.

All works and materials are to be in full accordance with current British Standards, Building Regulations, Agreement Certificates and Manufacturers printed instructions.

All Building Regulations inspections are to be carried out at the appropriate stages of work.

Site Area = 2443 sq m
0.6 acres

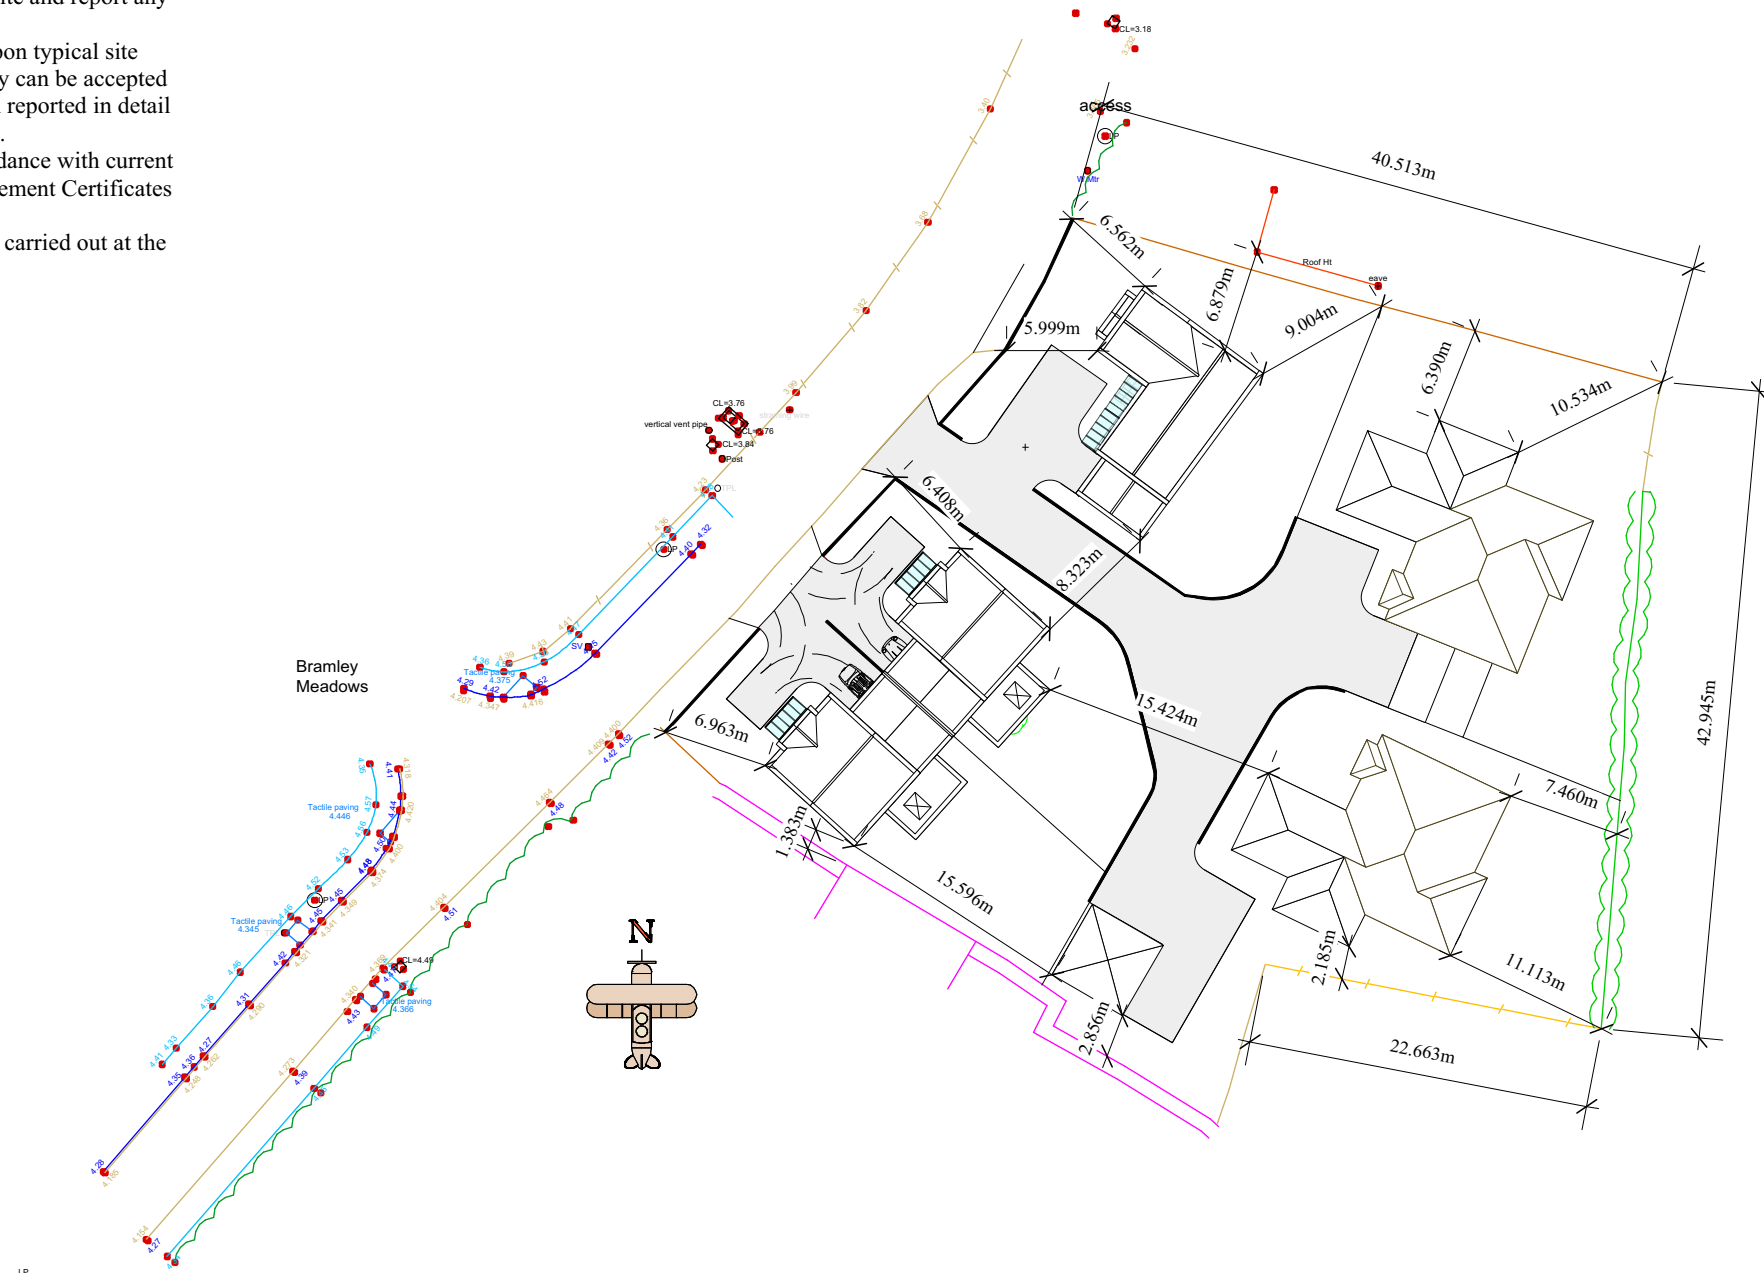

John Dickie Associates
Chartered Building Engineers
5, Victor Way, □ Cherry Holt Road,
Bourne, Lincs PE10 9PT
Tel 07778 297733 jda@ndirect.co.uk

Proposed Residential Development at Millhaven, Lowgate, Gedney Lincs PE12 0BL

Drawing : Block Plan

Client : Mrs L. Sale
September 2017
Scale 1 To 500

Drawing No JDA/2017/880/BLOCK.001