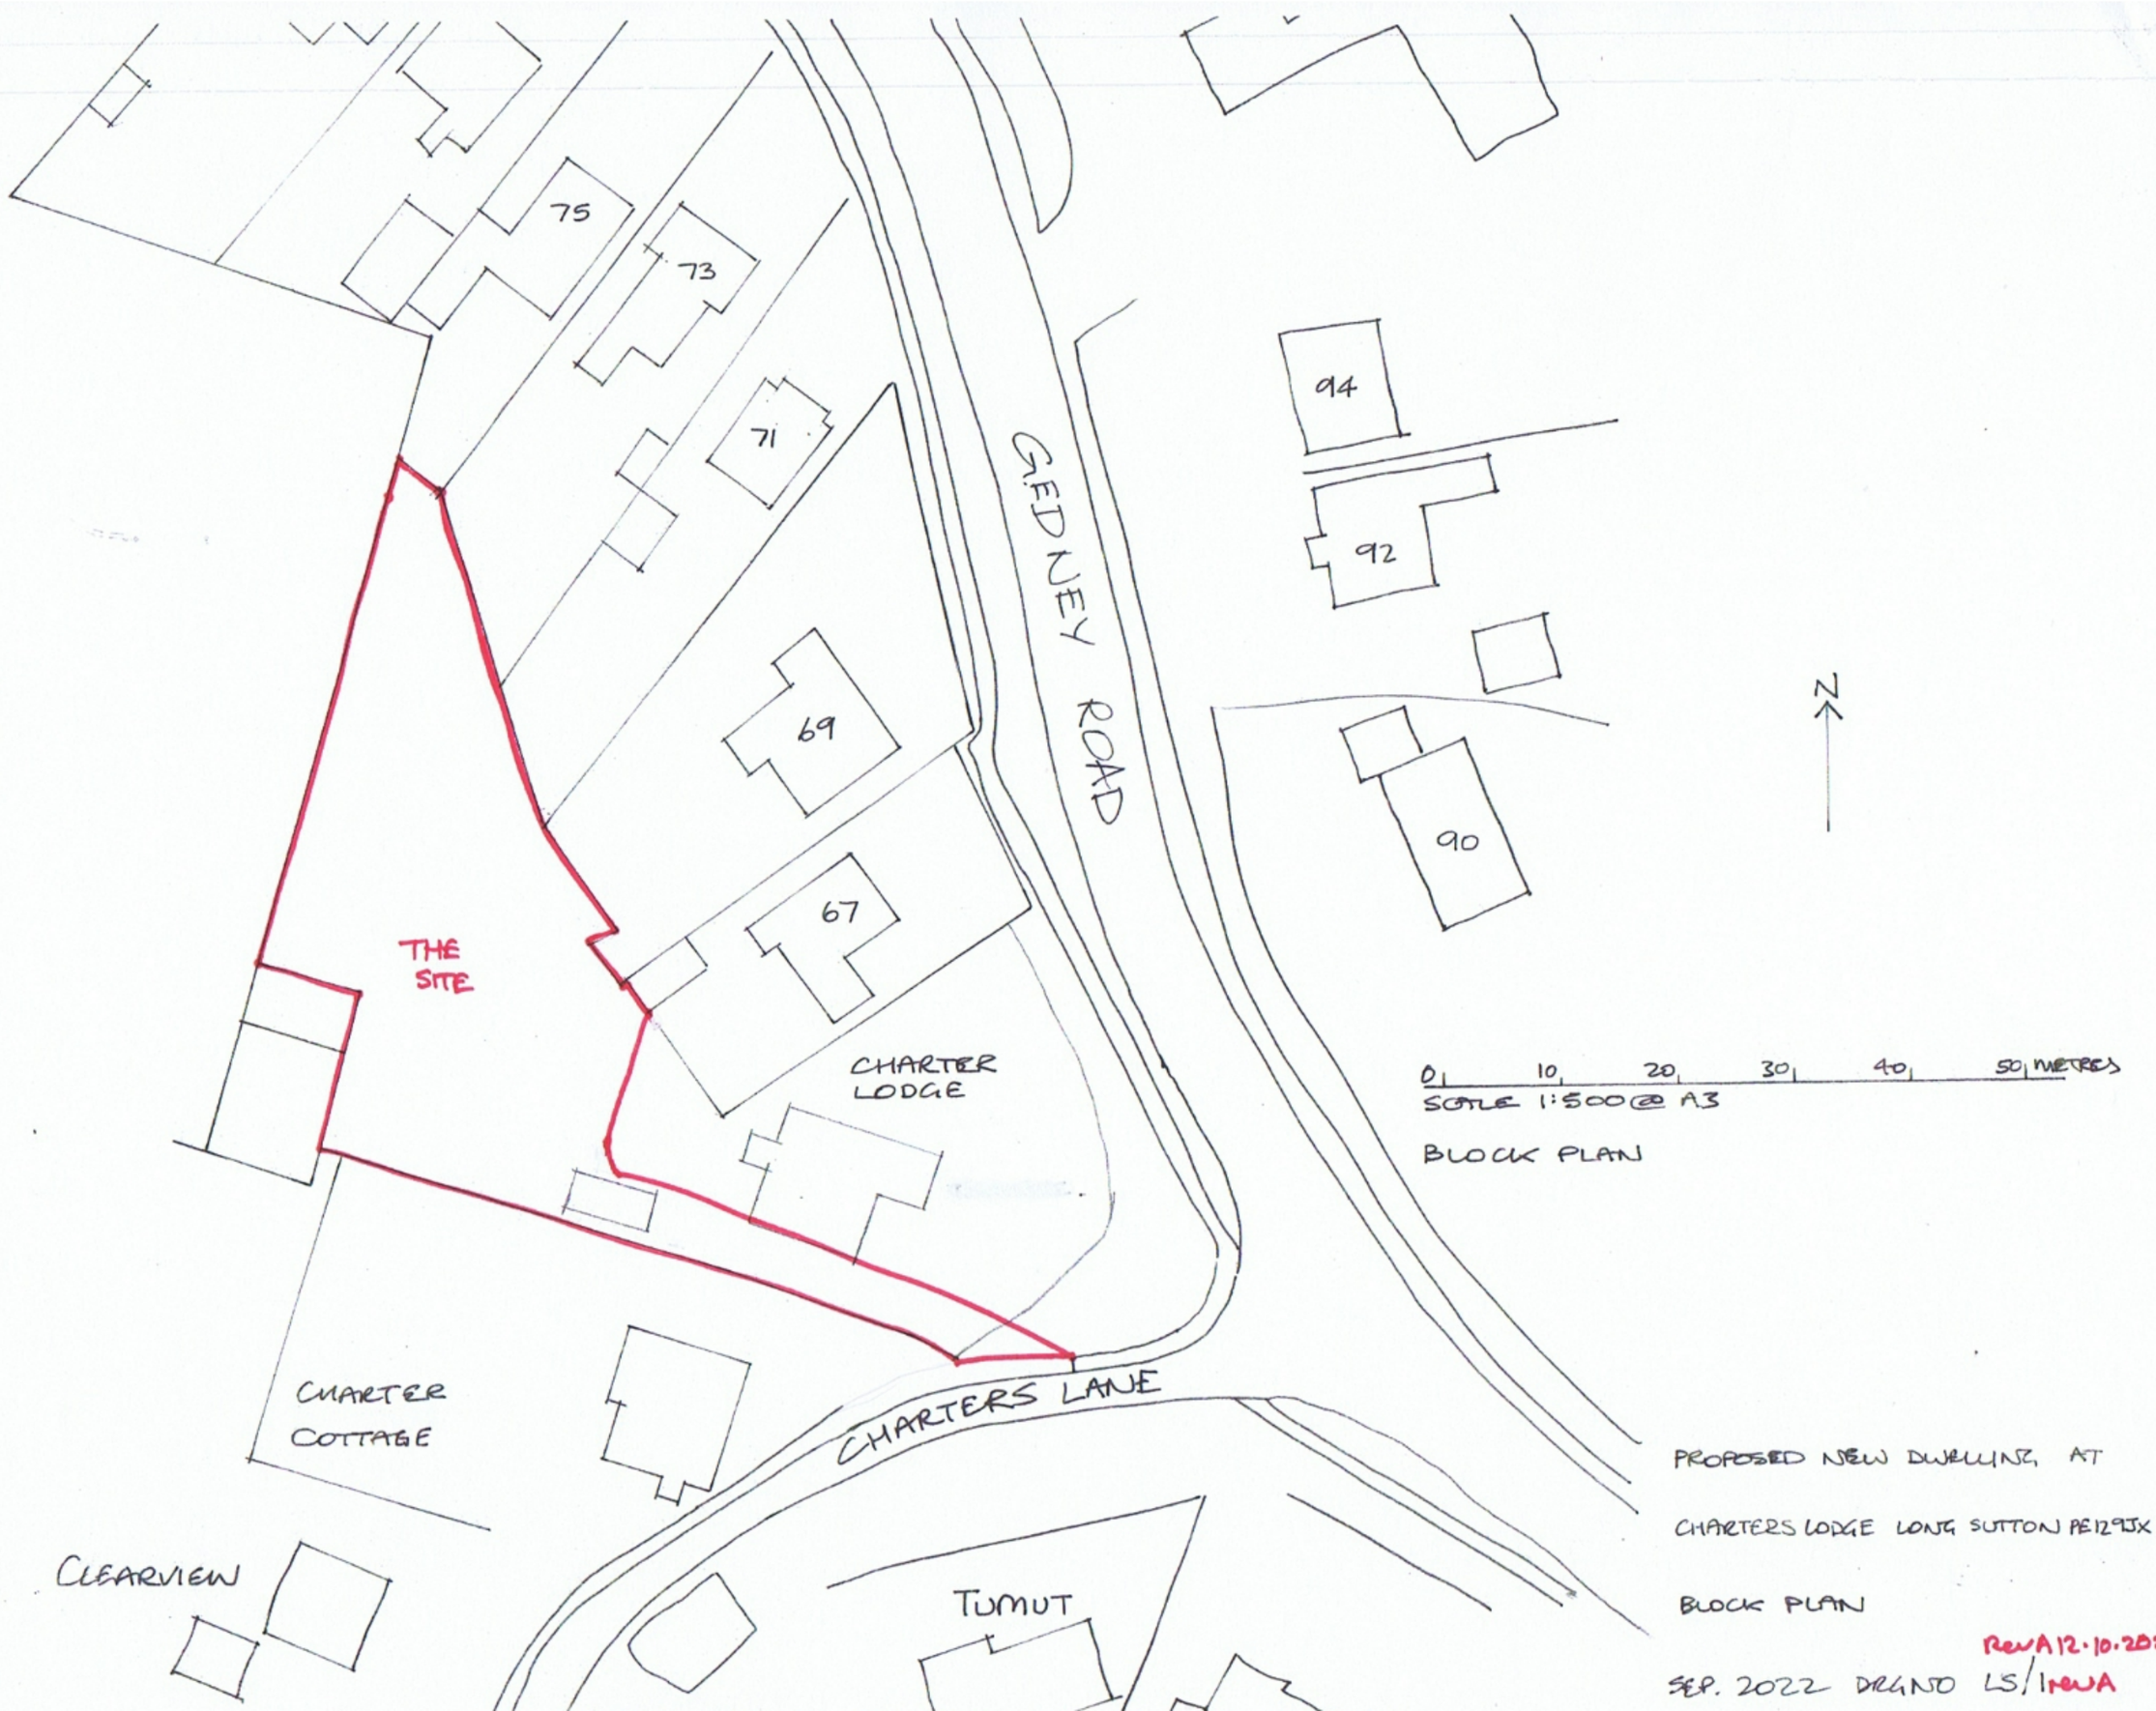


SCALE 1:500 @ A3

BLOCK PLAN

PROPOSED NEW DWELLING AT

CHARTERS LODGE LONG SUTTON PE12 9JX

BLOCK PLAN

Rev A 12.10.2022

SEP. 2022 DRG NO LS/1 REV A