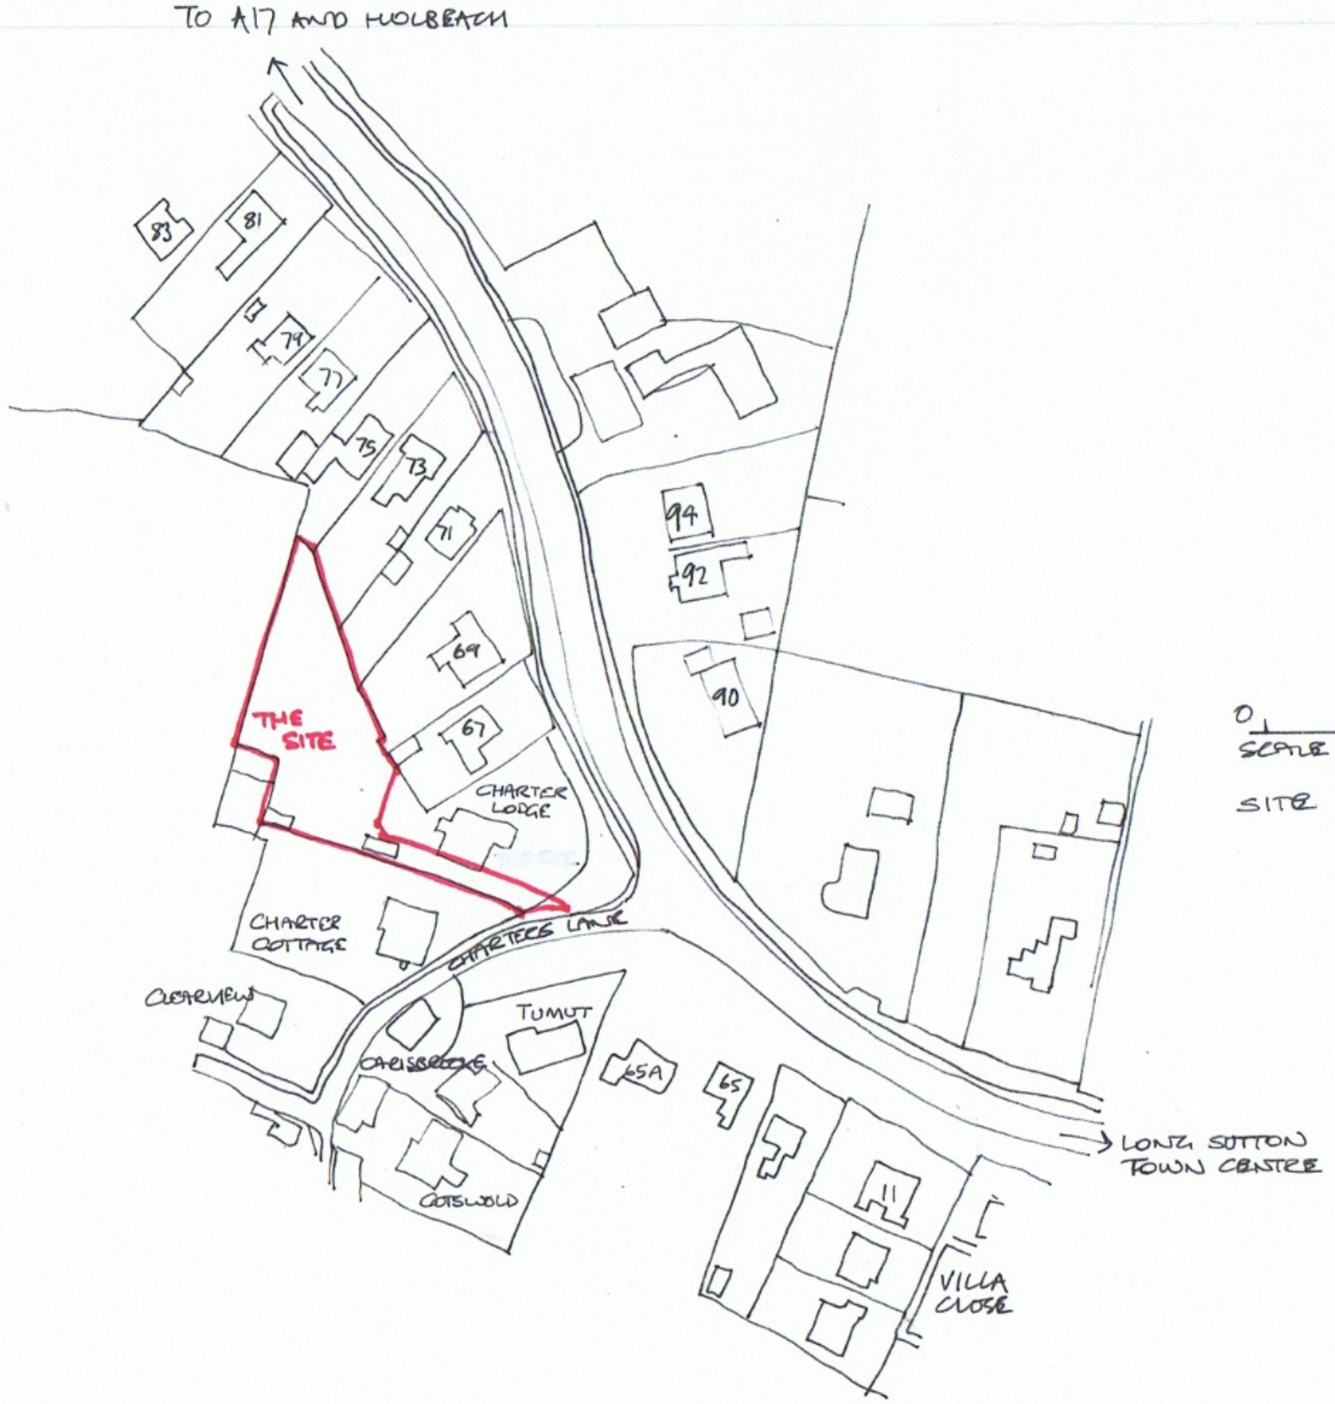



SITE LOCATION PLAN

PROPOSED NEW DWELLING AT

CHARTERS LODGE LONG SUTTON PE12 9JX

LOCATION PLAN

SEP 2022 DRG NO LS/2 REV A 12.10.2022