
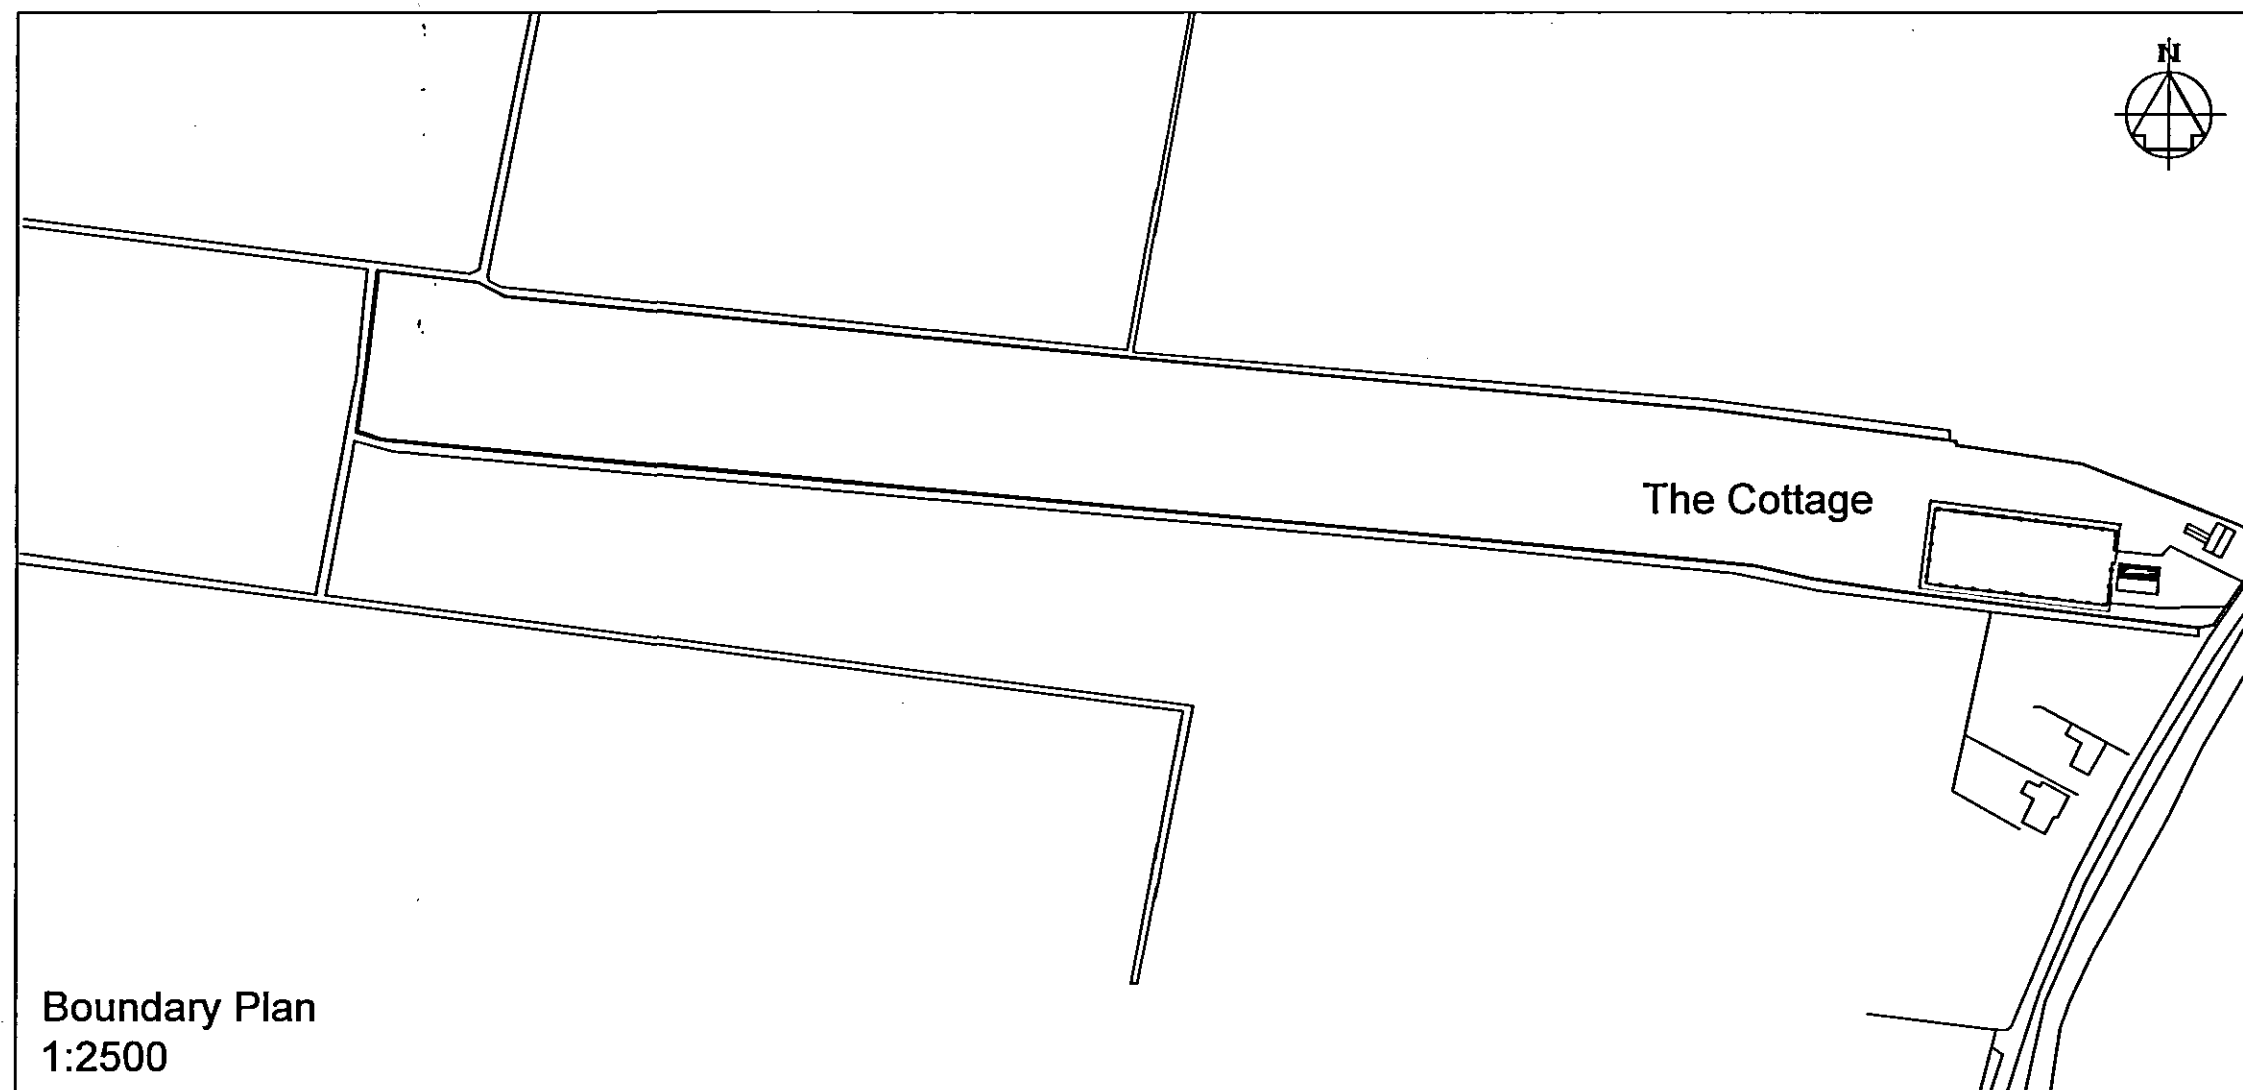
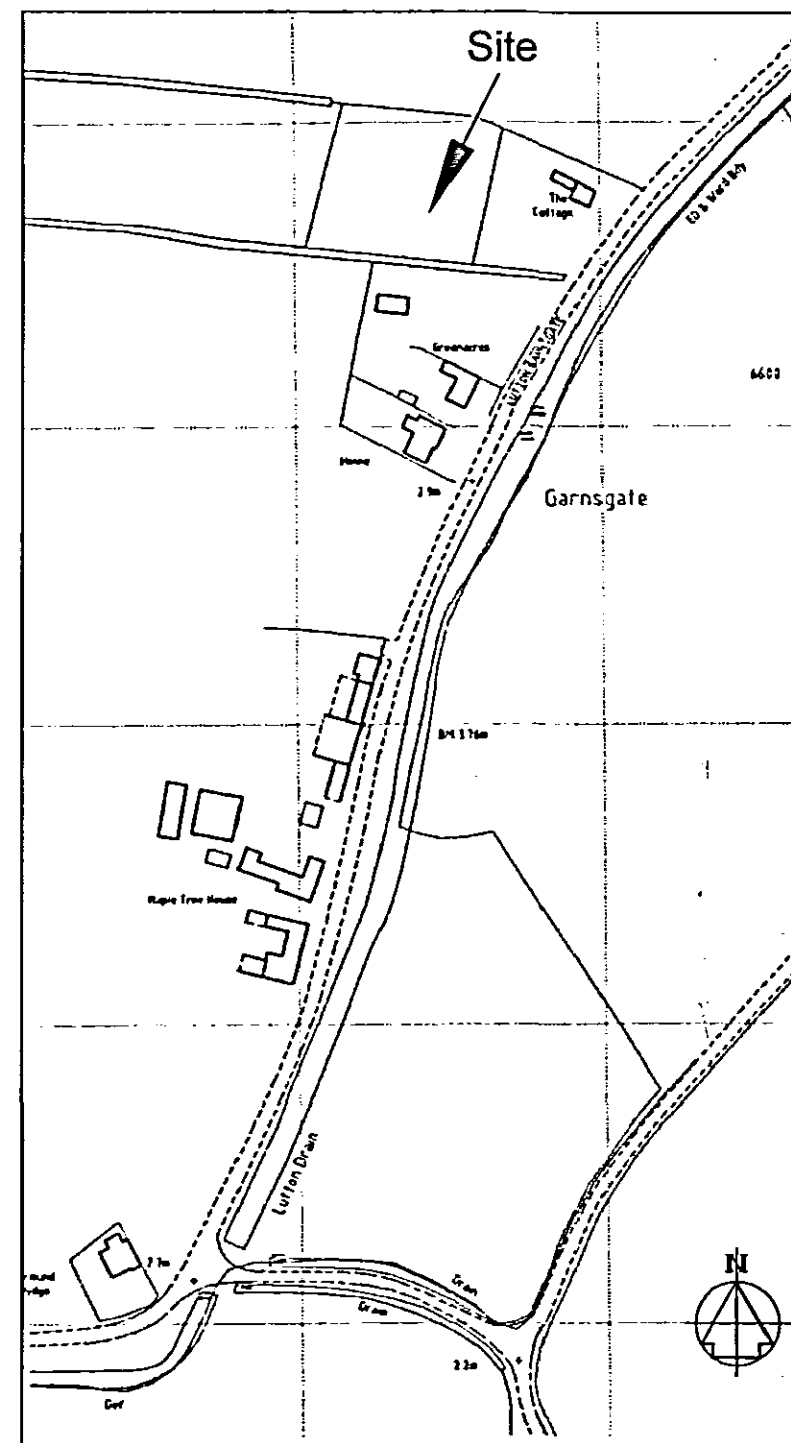


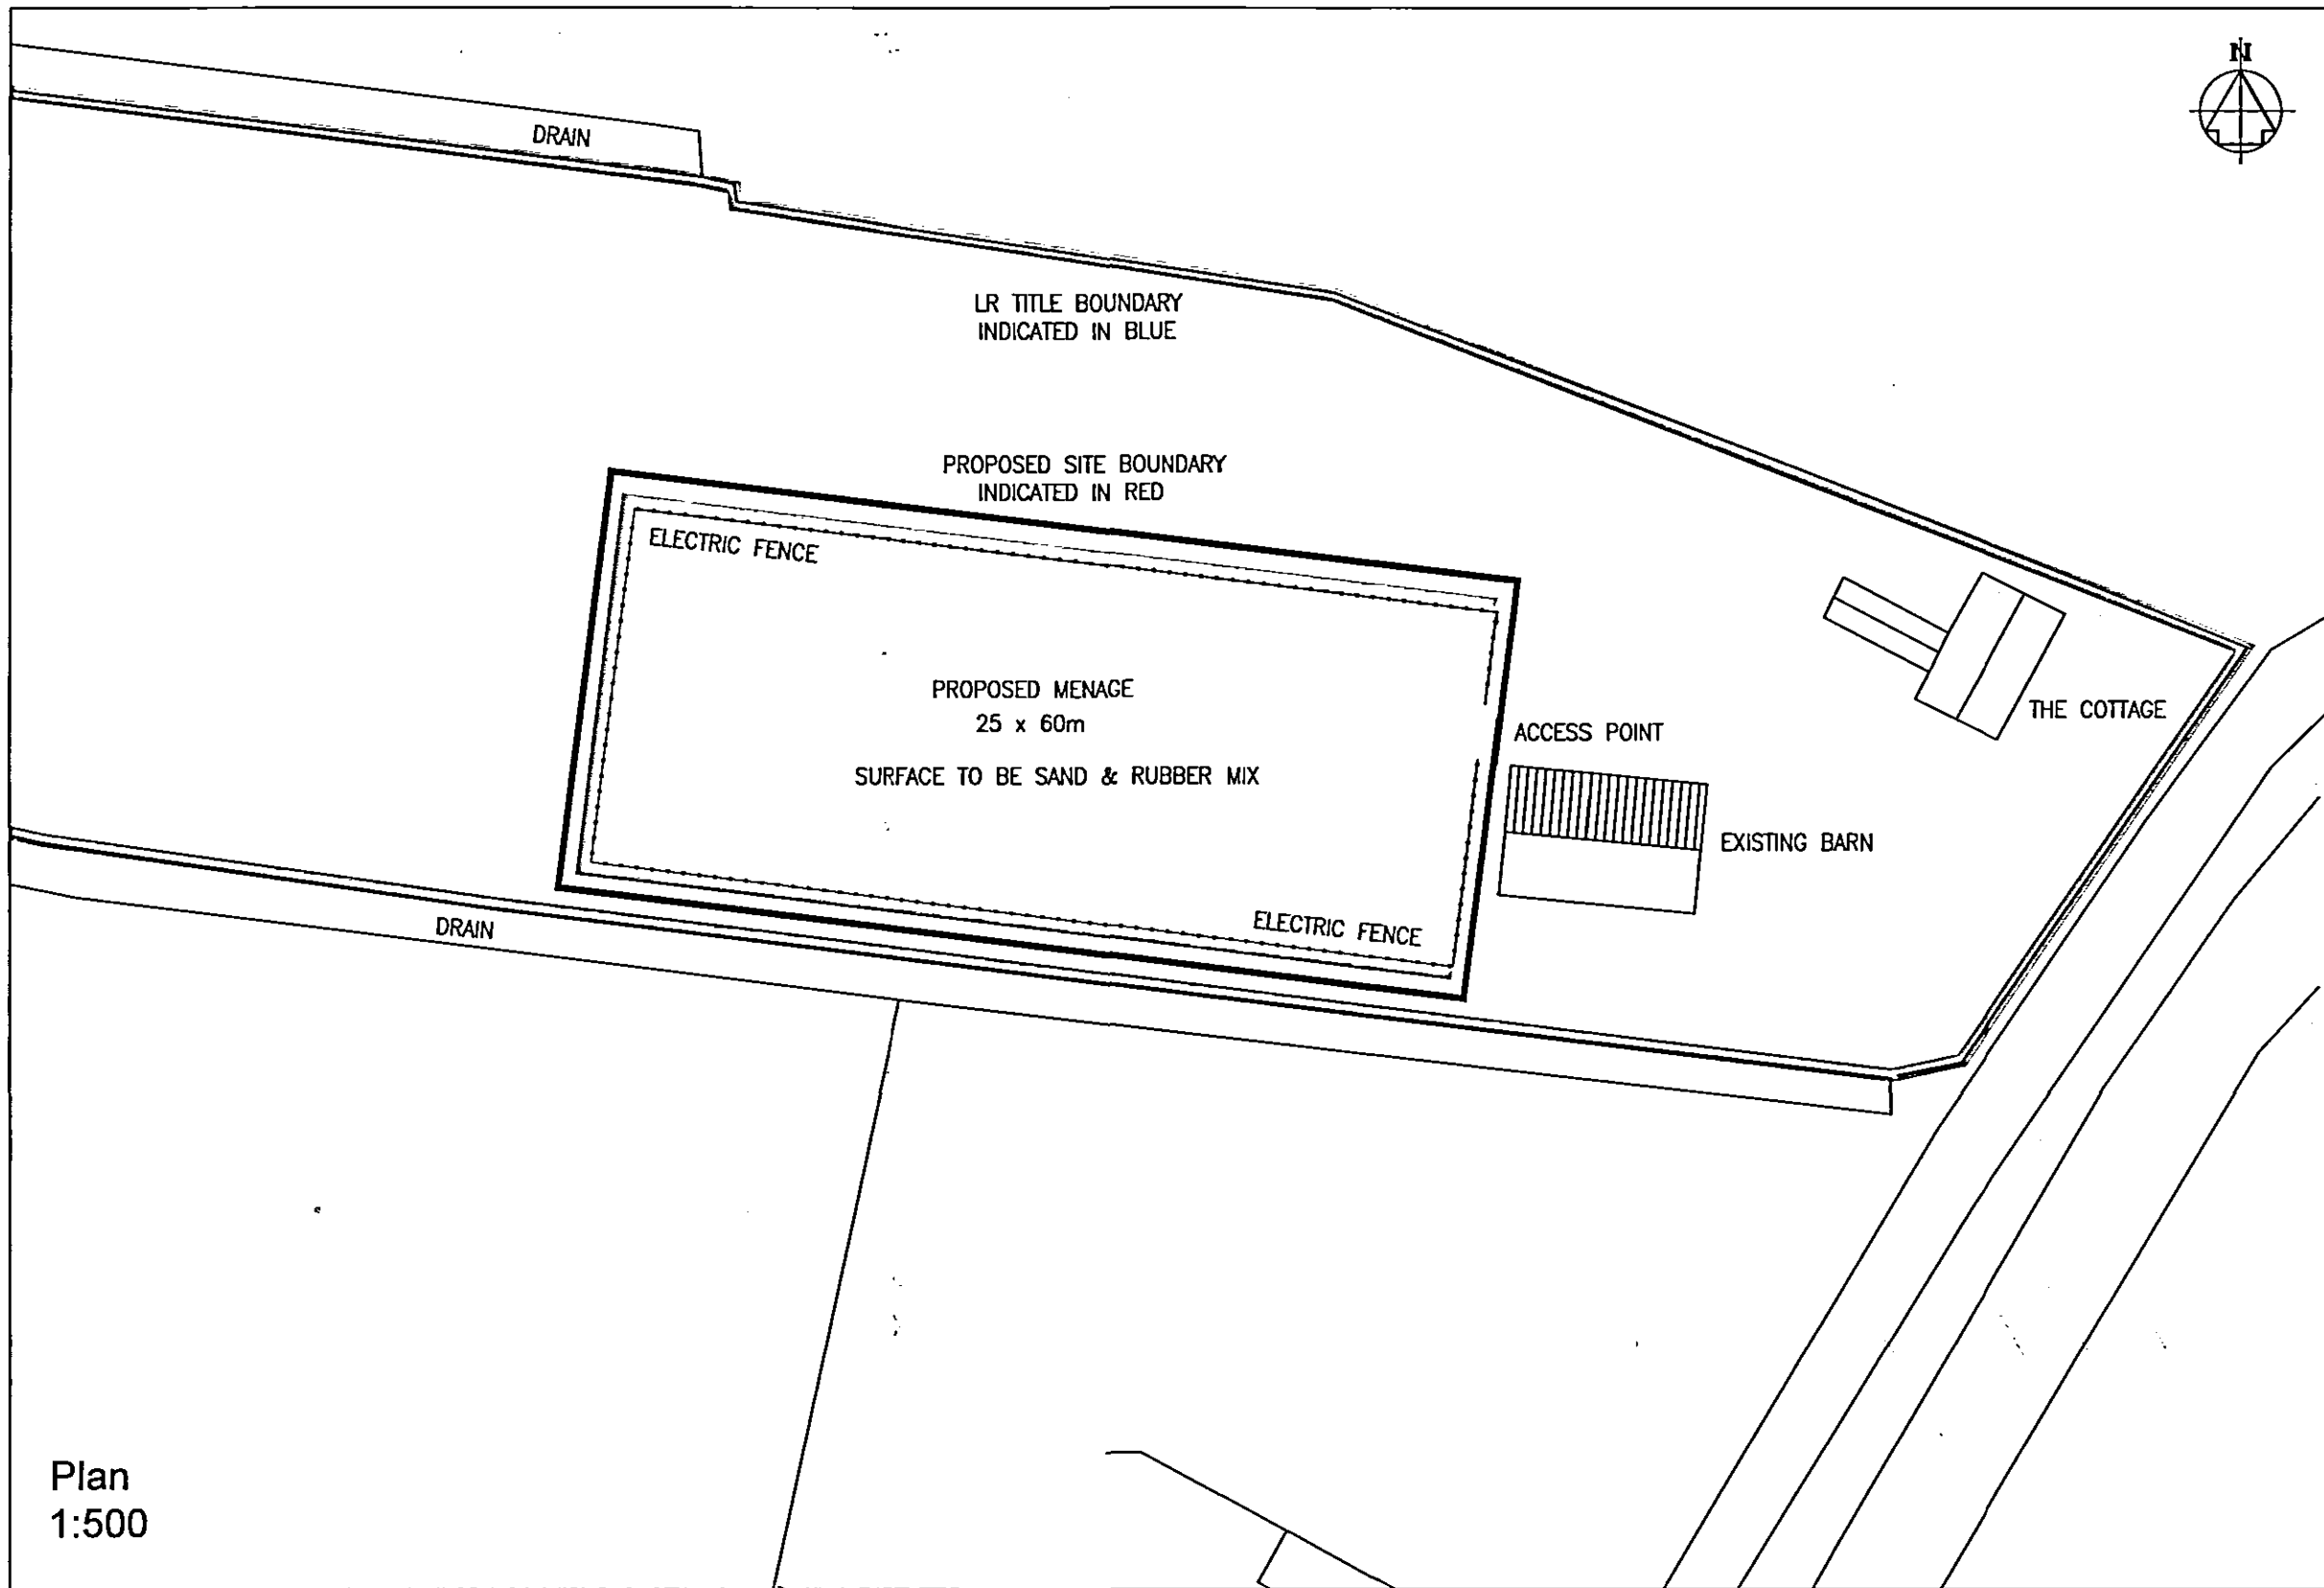

DETERMINED
PLAN

SHDC
PLANNING & DEVELOPMENT

17 JUL 2006

Ref. 100006

PURPOSE OF ISSUE	Rev.	Authorised for issue	Date
------------------	------	----------------------	------

THIS DRAWING IS NOT TO BE SCALED

CLIENT
K. Weisselberg
The Cottage, Lutton Garnsgate
Long Sutton, PE12 9JP

PROJECT

Proposed Menage

DRAWING TITLE

Planning Submission

SCALES	DRAWN	CHECKED	CO-ORD CHECK
Various	AC	Client	
	DATE 30.06.06	DATE 30.06.06	DATE
0	ASCALE	SHEET A2	PLOT DATE 30.06.06

DRAWING NO 300606-001

PLANNING-SUBMISSION