

Doc Ref:	A1DwgSheet	Doc Name:	A1 Size Drawing Sheet	Reviewed:	xx.xx.xx
Version:	1	Doc Author:	Carl Silvester	Next Review:	xx.xx.xx

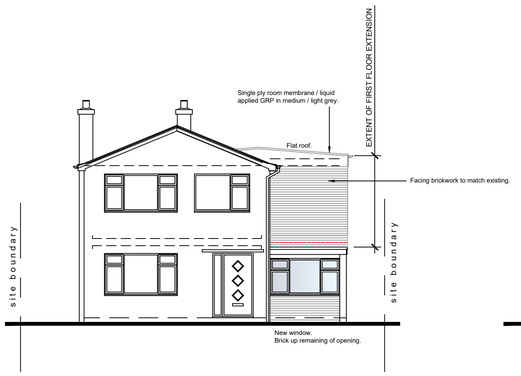


East (front) Elevation as Proposed
Scale 1:100

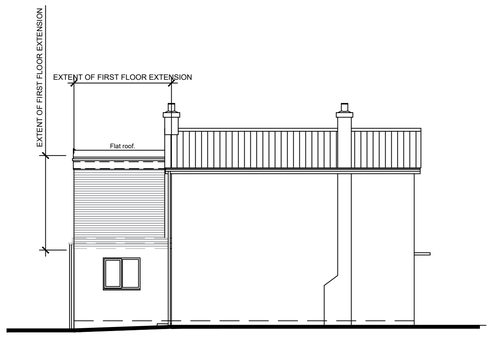

North (side) Elevation as Proposed
Scale 1:100




South (side) Elevation as Proposed
Scale 1:100

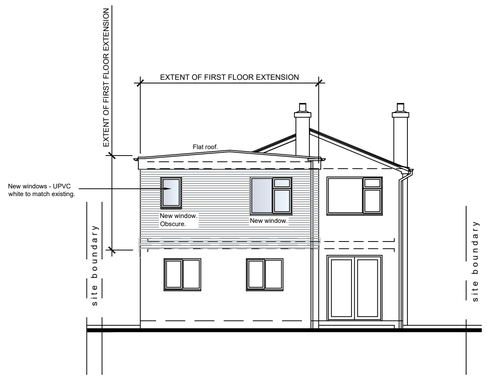

West (rear) Elevation as Proposed
Scale 1:100


SCALE 1 : 100
SCALE 1 : 1



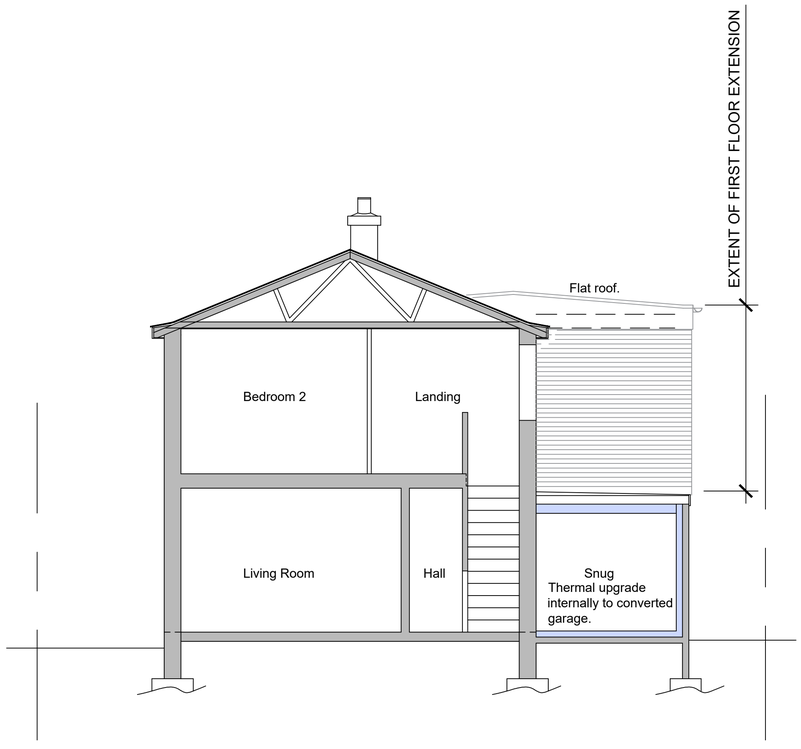

Typical Cross Section as existing
Scale 1:50

SCALE 1 : 50
SCALE 1 : 1

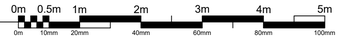

DO NOT SCALE THIS DRAWING. THE CONTRACTOR IS DEEMED TO HAVE CHECKED ALL DIMENSIONS ON SITE AND REPORT ANY DISCREPANCIES TO OGLESBY & LIMB LTD.
THE CONTENTS OF THIS DRAWING ARE COVERED BY COPYRIGHT AND REMAIN THE PROPERTY OF OGLESBY & LIMB LTD. WRITTEN APPROVAL MUST BE OBTAINED FROM OGLESBY & LIMB LTD PRIOR TO DUPLICATION OR REPRODUCTION OF THIS DRAWING OR ITS CONTENTS.
ANY DIMENSIONS NOT SHOWN ARE TO BE CHECKED AND AGREED WITH OGLESBY & LIMB LTD.

Ref.	Date	Description	Initial
XX	XX.XX.XX	XXXX	XXX

Oglesby & Limb Ltd
Chartered Architect and Technologist
Suite 1 Market Chambers
12 Market Place, Spalding, Lincs
PE11 1SL
Tel: 01775 761196
e-mail: design@o-l-ltd.co.uk

Client:
Mr and Mrs Dale

Project:
Proposed Extension and Alterations
7 Main Street
Gedney Dyke
Spalding
PE12 0AJ

Drawing Title:
Section and Elevations as proposed

PLANNING APPLICATION ISSUE

Date:	Scale:
09.09.26	as shown @ A1
Drawn by: RCW	Checked by: AJO

Drawing Number:	Rev:
A1835-05	P1