
Roof Layout

for

Mr Kitchen

Bryan Thompson Windows
27 Boston Road South

Holbeach
Lincs
PE127LR
Tel: 01406 422421
Email: btwindows@aol.com

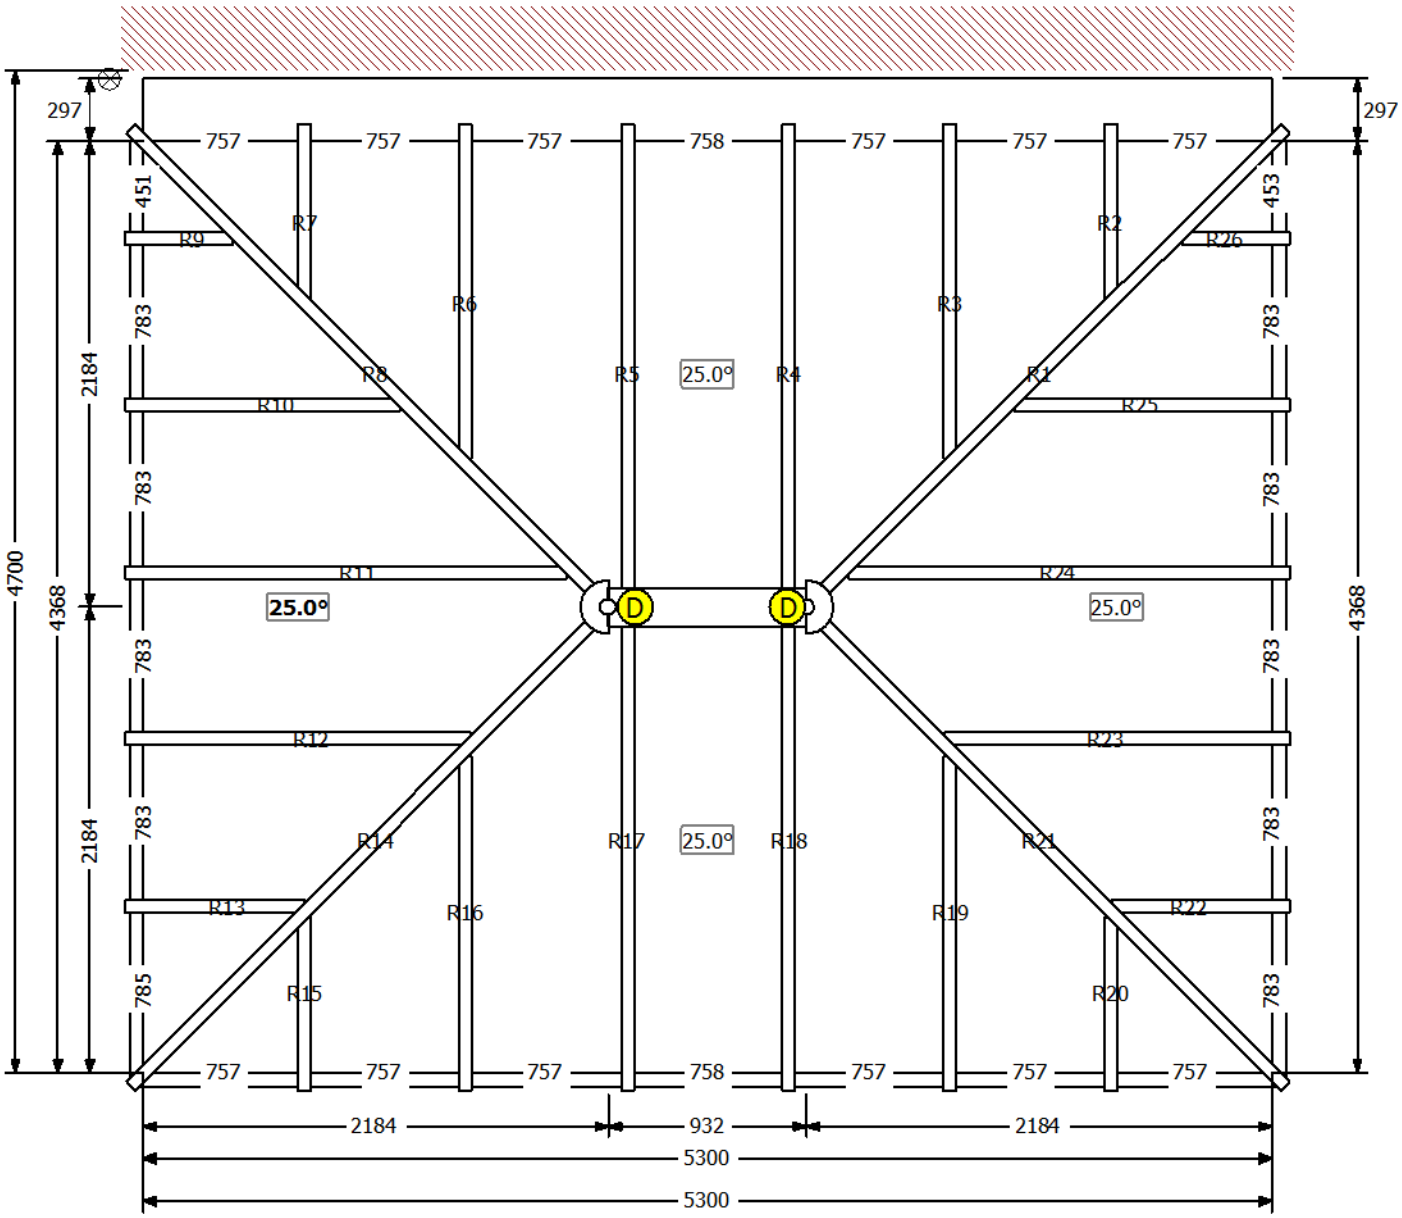

Roof System Name:	PVC 6.119	Roof Glazing Area:	26.132
Design Name:	Double Edwardian		
Span:	5300 mm		
Projection:	4700 mm		
Colour Scheme:	White on white		
Glazing Material:	32mm Heatgaurd Polycarbonate		
Pitch:	25.0°		
Volume:	63.46m³	Gutter Kind:	Ogee
Number Of Roof Vents:	0		
Number Of Tie bars:	2		