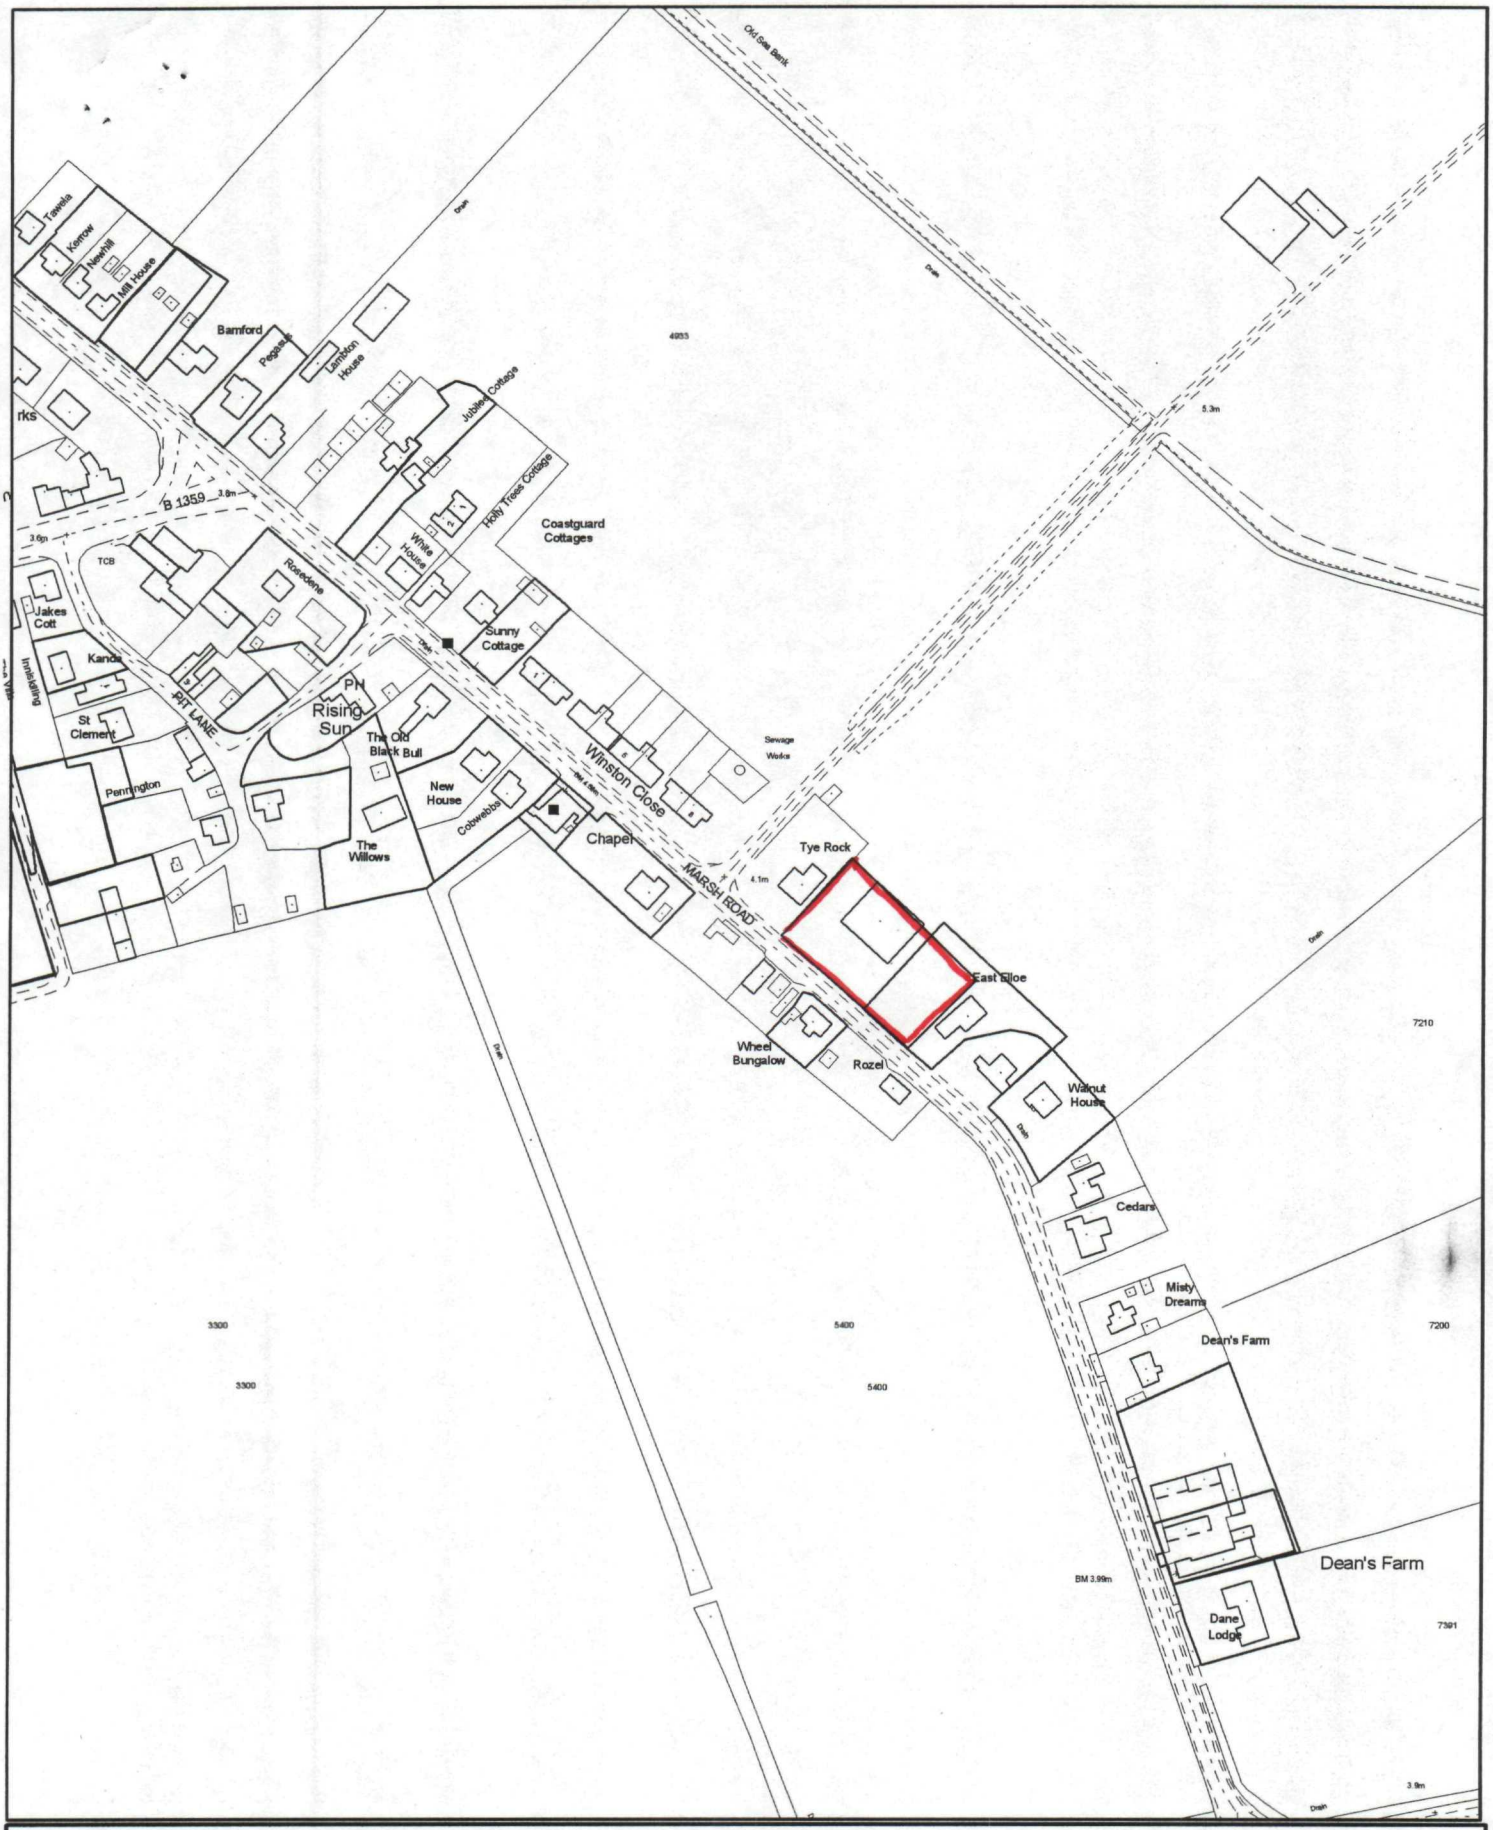


SOUTH HOLLAND DISTRICT COUNCIL

Council Offices, Priory Road, Spalding, Lincolnshire PE11 2XE

This copy has been produced specifically for the map return scheme purposes only. No further copies may be made.

Scale: 1:2500

This map is reproduced from Ordnance Survey material with permission of Ordnance Survey on behalf of Her Majesty's Stationery Office (c) Crown copyright. Unauthorised reproduction infringes Crown copyright and may lead to prosecution or civil proceedings. South Holland District Council LA079413 2000

COPY



OUTLINE PLANNING APPLICATION

APPLICANT : MR P FINES

SITE: MARSH ROAD, GEDNEY DROVE END

6058
14·422ha
35·64

Drain

Stone

B M 3·25m

Gedney Marsh

Old Sea Bank

Drain

Drain

6735
·433ha
1·07

5·3m

4933
3·322ha
8·21

8432
5·709ha
14·11

Drain

Drain

Sewage Works

5821
1·416ha
3·50

Piped Drain

6517
2·056ha
5·08

4·1m

Tye Lock

MARSH ROAD

Drain

EXISTING DWELLING

Tak Sing

7210
2·088ha
5·16

Drain

Drain

Drain

Dean's Farm

6200
·061ha
·15

7200
·732ha
1·81

5400
1·979ha
4·89

465 466 467 468 469

HOLLAND

SOUTH HOLLAND DC
HOUSING & PLANNING
11 OCT 1999
Ref: 1015/99

24 - Sept 1999

SCALE 1:2500