


Scale: 1:1250

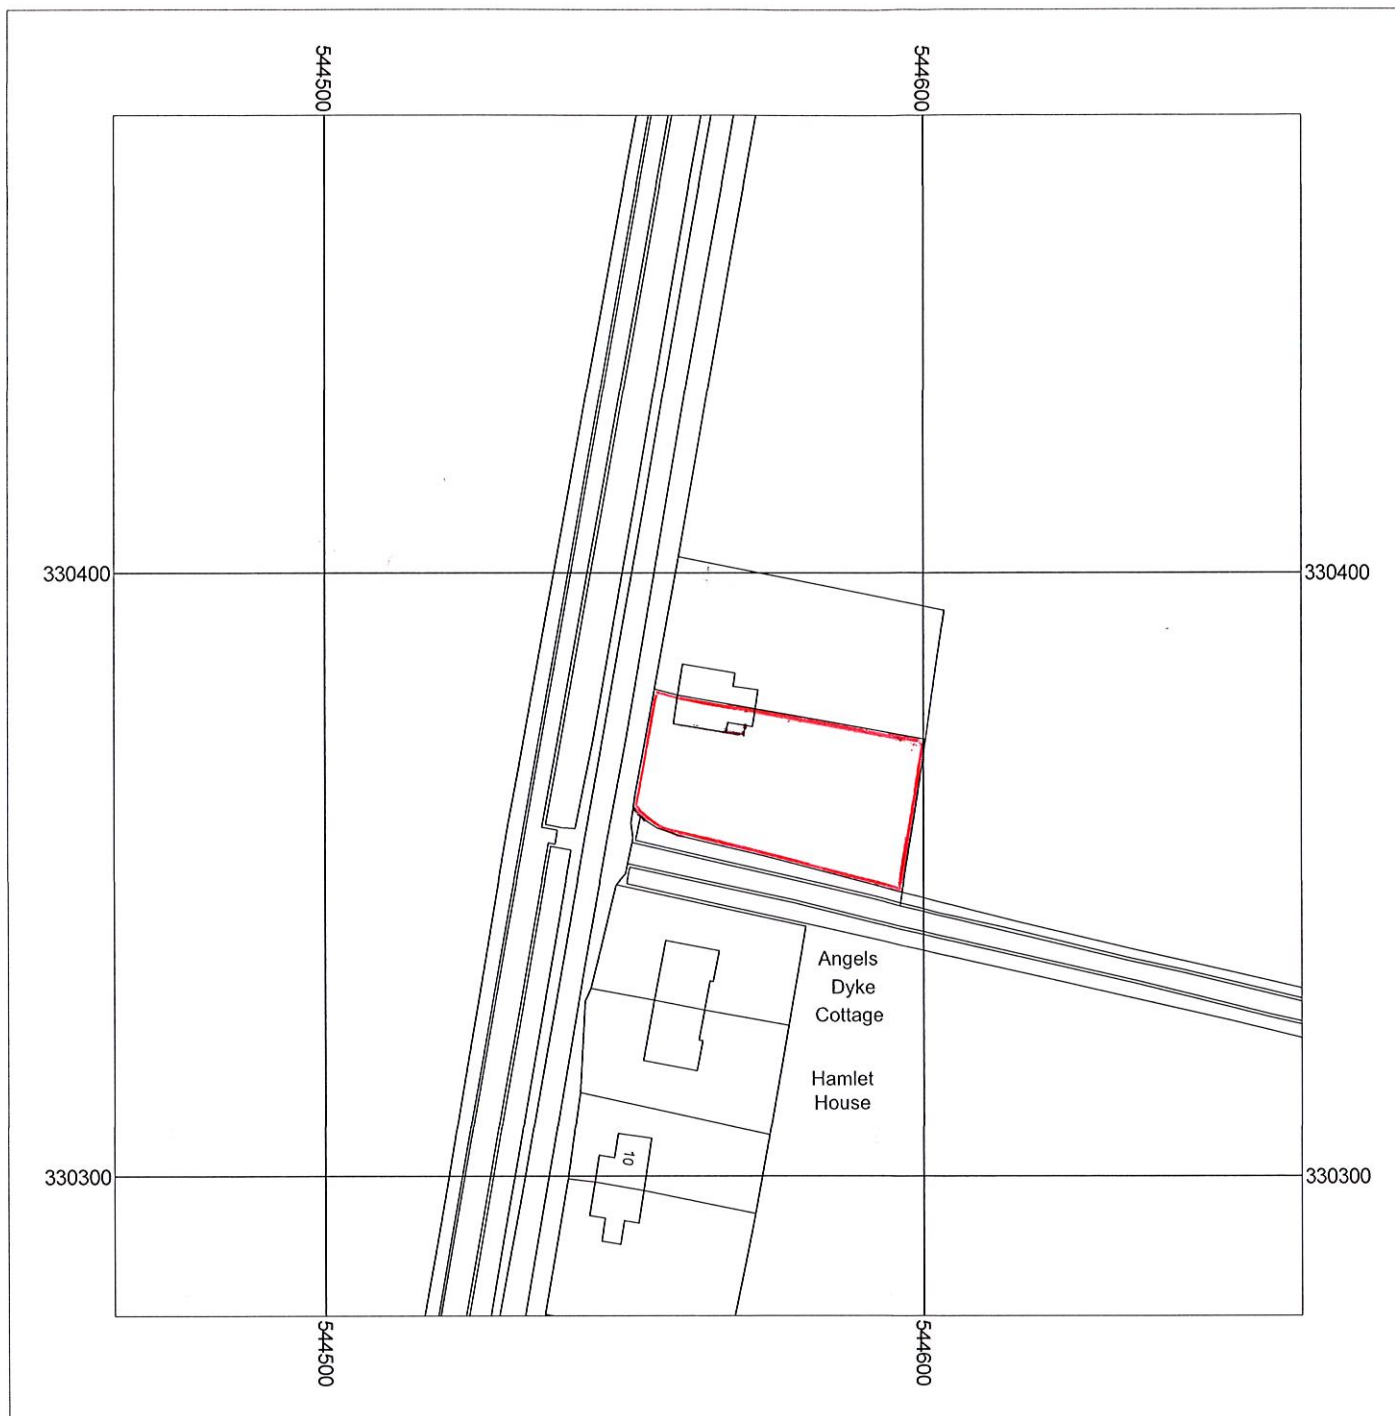

Willow Cottage, 11 Dawsmere Bank
Dawsmere
Spalding
Lincolnshire
PE12 9NN

Supplied by: Anglian Conservatories
License number: 100031961
Produced: 25/10/2017
Serial number: 1903022

Plot centre co-ordinates: 544564.330376
Download file: CROCKFORD.zip
Project name: CROCKFORD