
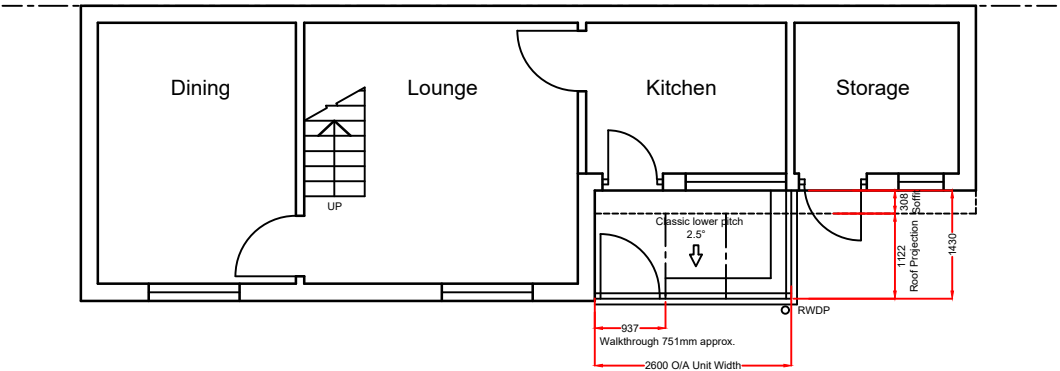


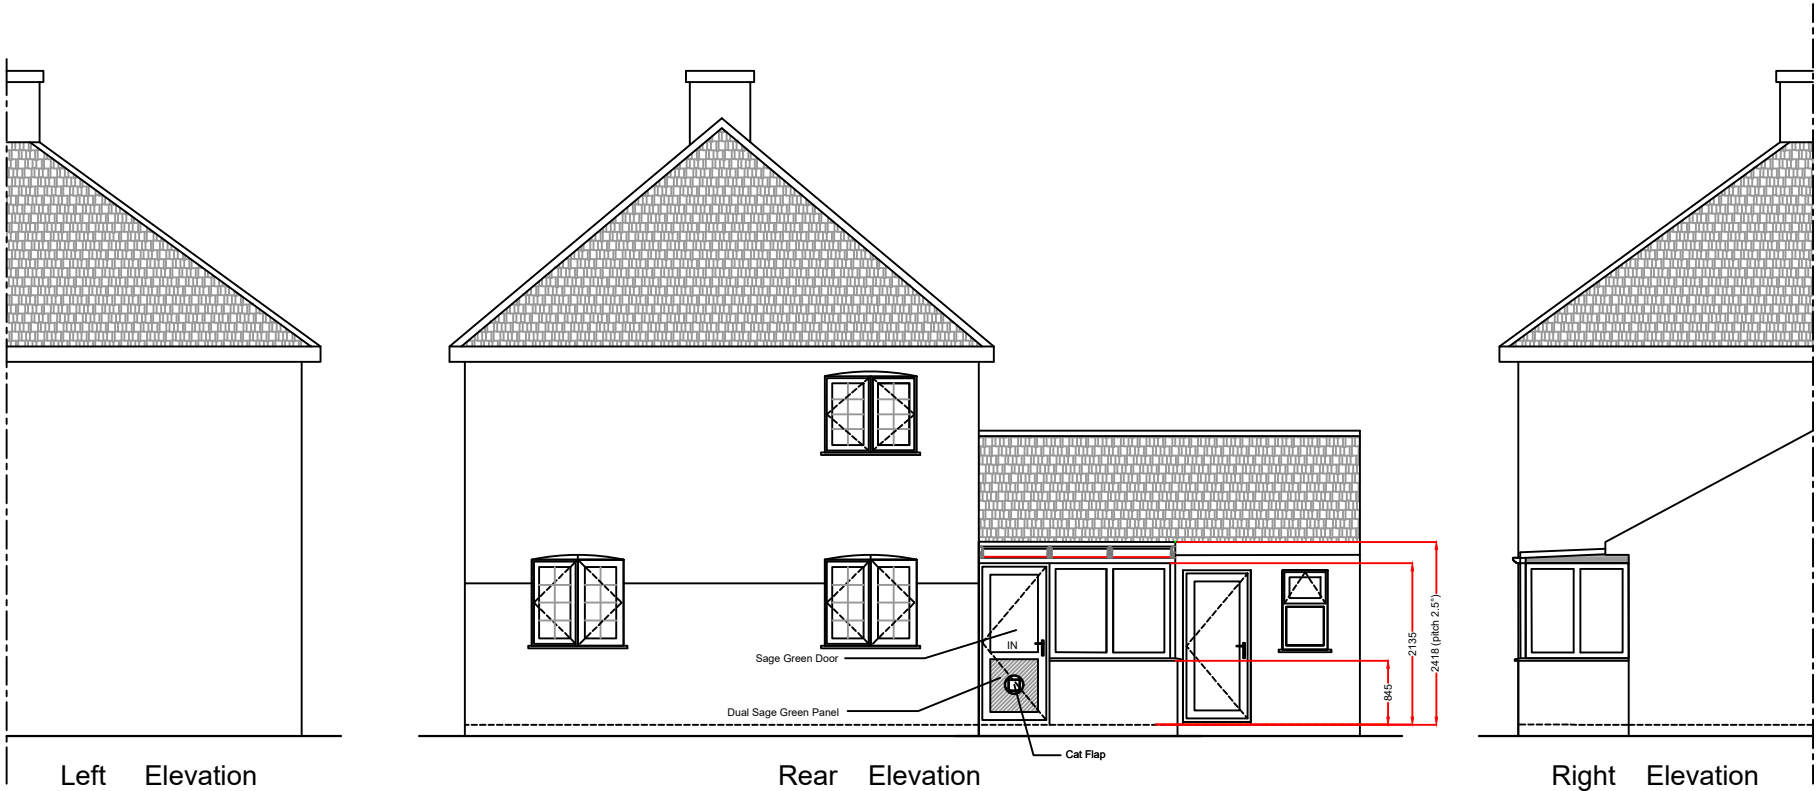

Existing base:
As all building works are not included within our contract Anglian Home Improvements do not accept any further responsibility and do not provide additional guarantee of the existing base beyond that of the existing guarantee under a separate contract. The company's responsibilities are therefore limited to supplying and installing the Living space in accordance with these plans in this instance.

Notes:
Existing physical barrier to remain

This drawing is the copyright of Anglian Home Improvements and must not be re-issued, loaned or copied without their consent. All dimensions are in millimetres (mm) unless noted otherwise. Do not use for base laying purposes

Produced on A3 paper

Rev.	Date	Description	Initials

Drawing title: Proposed Plan and Elevations	
Contract No. : 099/97174	Page 1 of 2
Proposed: PVCu White Woodgrain Conservatory At: Willow Cottage, 11 Dawsmere Bank Dawsmere Spalding, Lincolnshire PE12 9NN	
For : Mr & Mrs Crockford	
Drawers initials: RP	Scale : 1:100 Date: 19/10/2017

