
EN-PLAN

PLANNING & ARCHITECTURE

FLOOR PLAN

PLANS TO BE PRINTED ON A2.

Notes:
1) These drawings remains the property of EN-PLAN
2) All dimensions are to be checked by the contractor.
3) All dimensions in millimetres unless otherwise stated.
4) Do note sclae copies of this drawing.
5) This plan must be read in conjunction with any other plans in the set and any specilaist drawings related to the project.
6) All discrepancies to be reported to En-Plan before continuing.

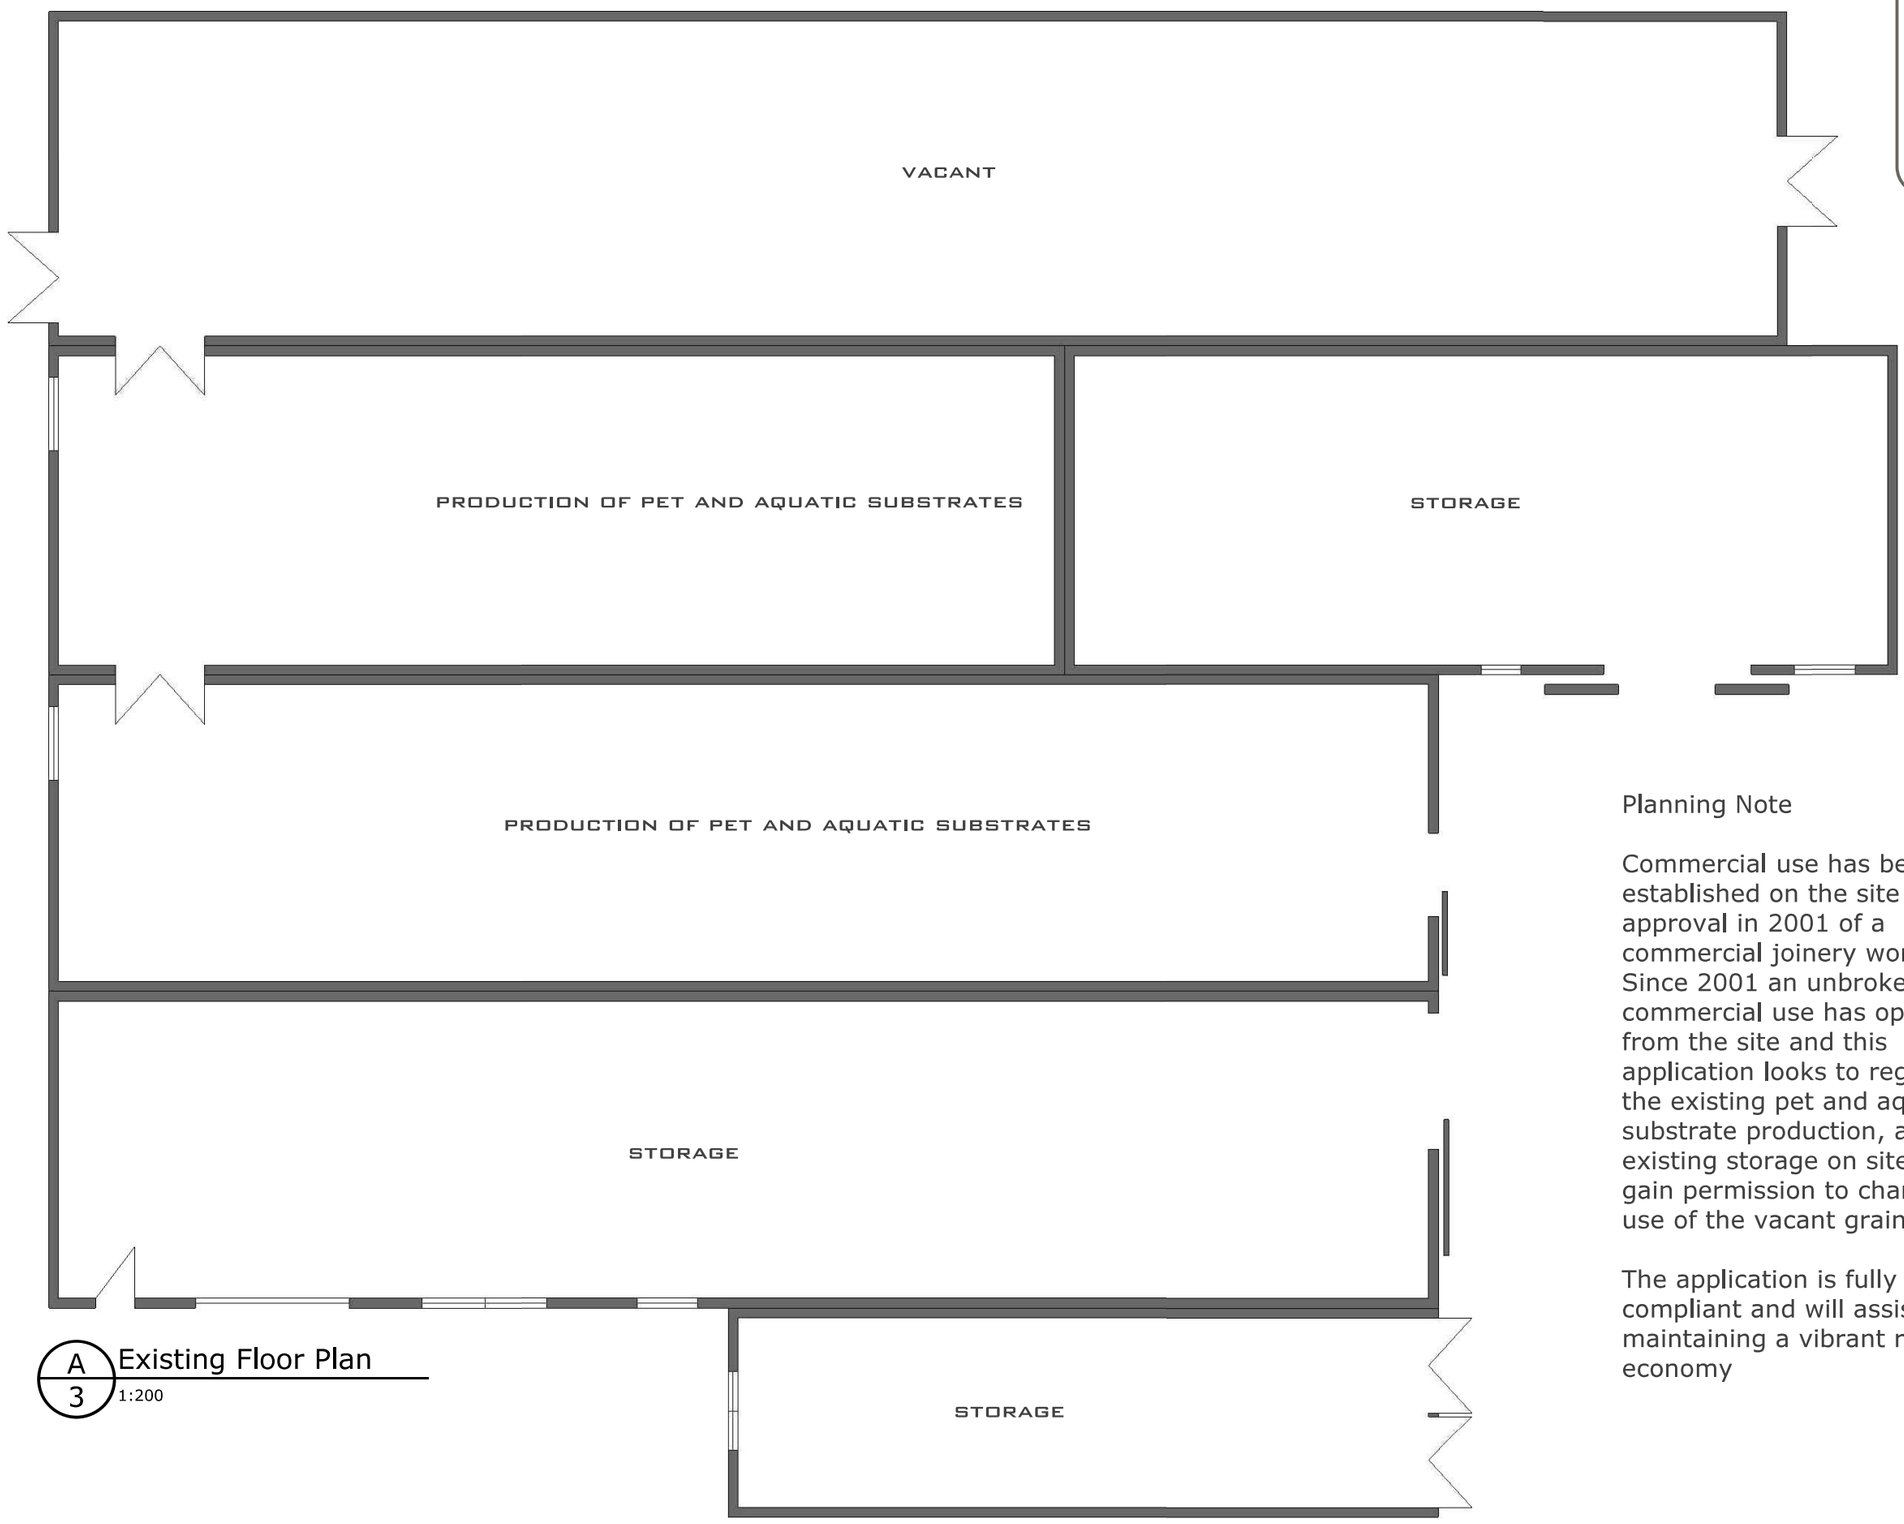

A3 Existing Floor Plan
1:200

Planning Note

Commercial use has been established on the site since the approval in 2001 of a commercial joinery workshop. Since 2001 an unbroken commercial use has operated from the site and this application looks to regularise the existing pet and aquatic substrate production, and the existing storage on site, and gain permission to change the use of the vacant grain store.

The application is fully policy compliant and will assist in maintaining a vibrant rural economy

Copyright En-Plan