
N

A
1
Location Plan
1:1250

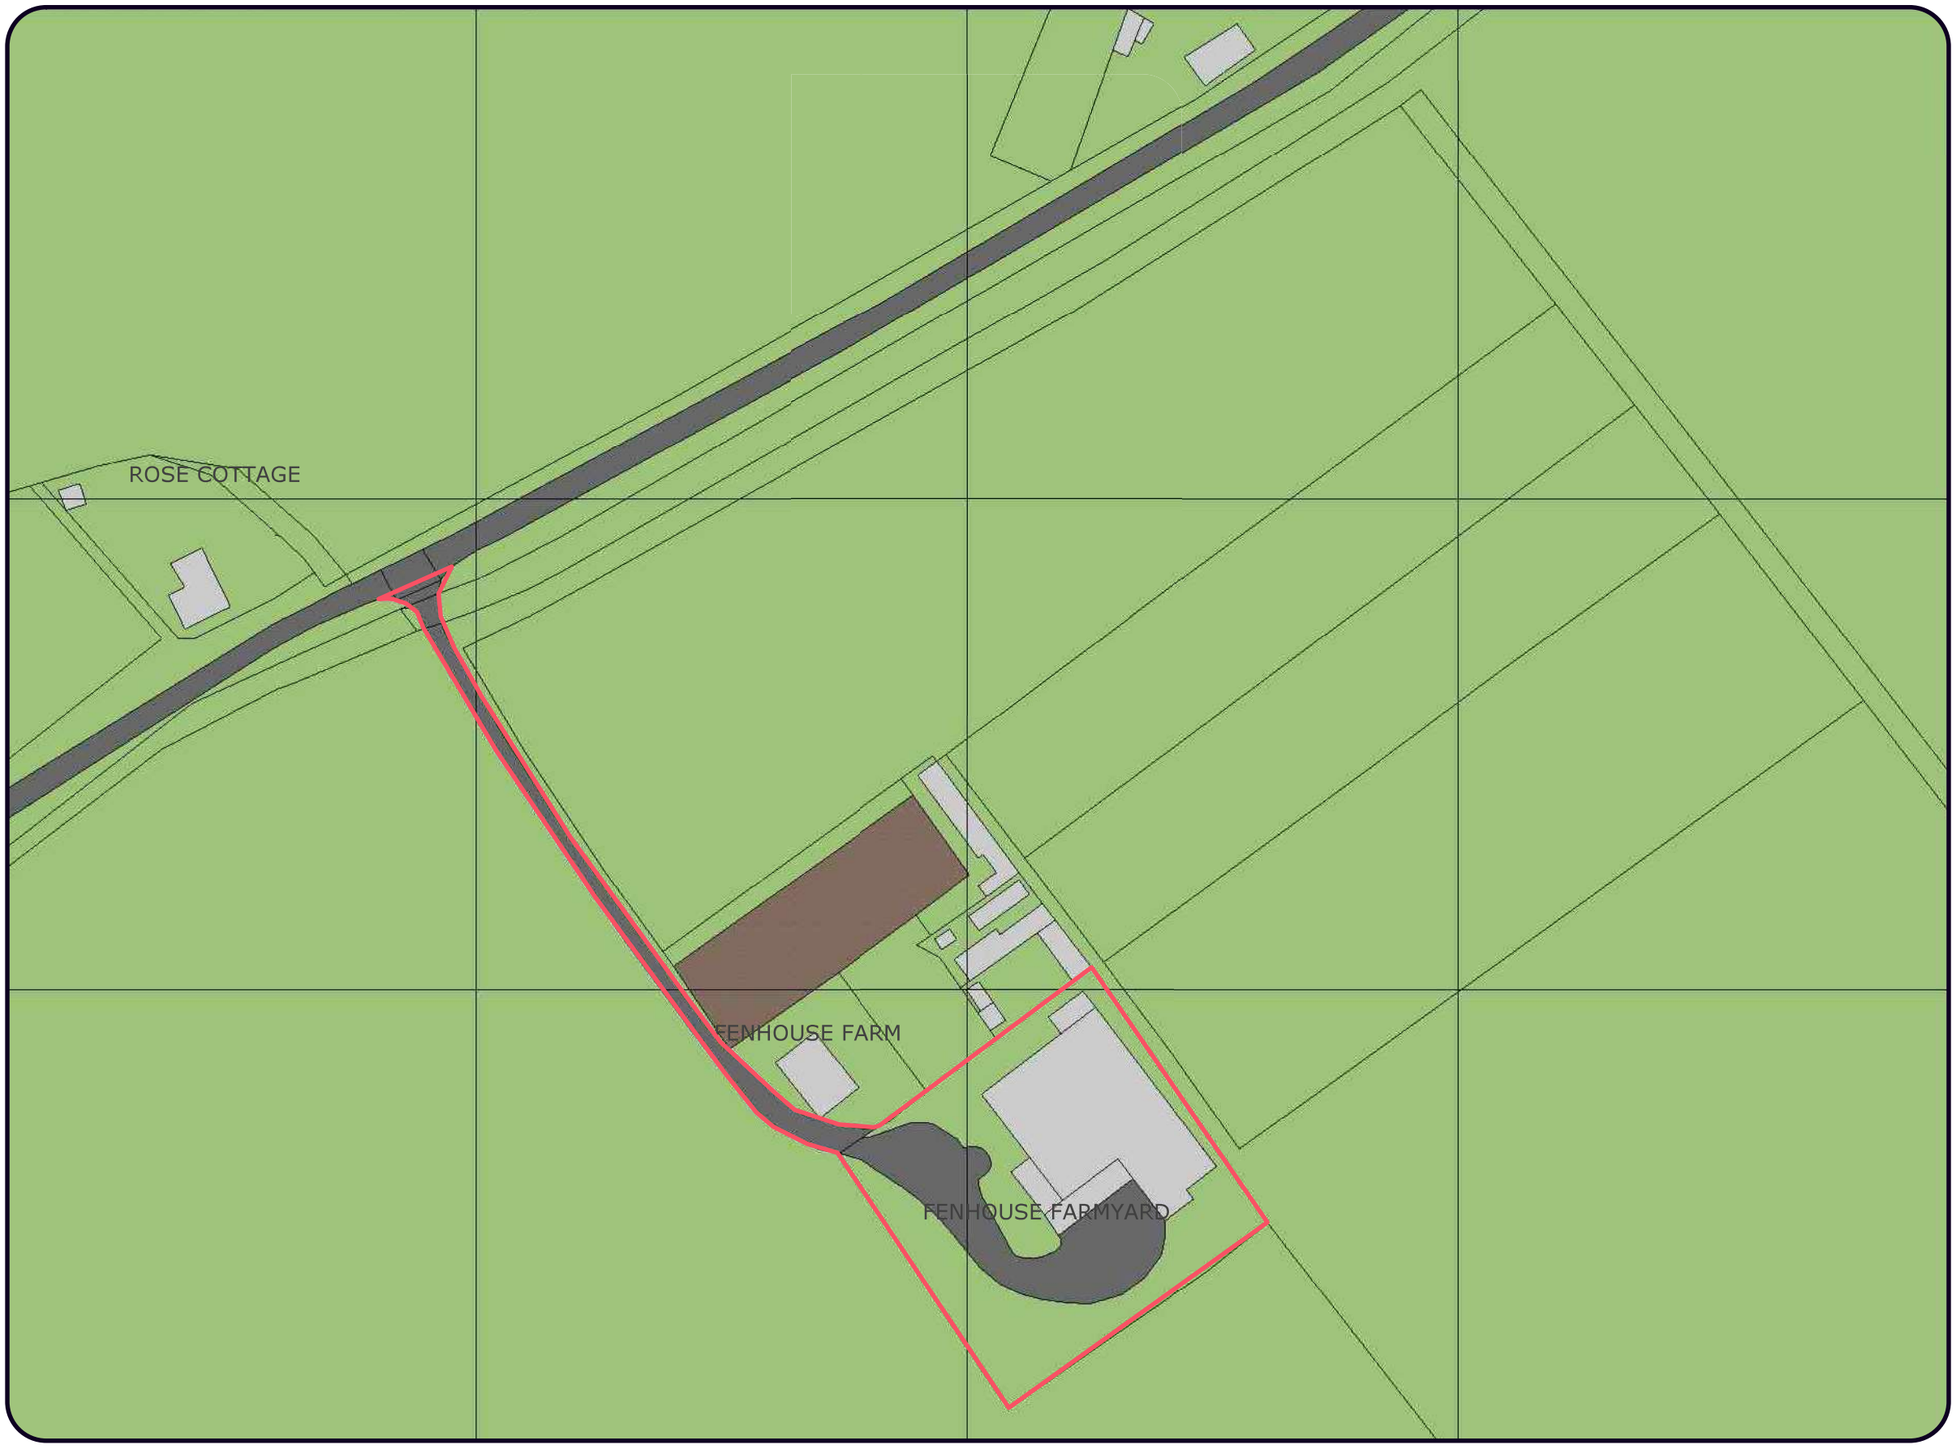

©Crown Copyright and database rights 2018 OS 100019980