
EN-PLAN

PLANNING & ARCHITECTURE

FLOOR PLAN

PLANS TO BE PRINTED ON A2.

Notes:
1) These drawings remains the property of EN-PLAN
2) All dimensions are to be checked by the contractor.
3) All dimensions in millimetres unless otherwise stated.
4) Do note sclae copies of this drawing.
5) This plan must be read in conjunction with any other plans in the set and any specilaist drawings related to the project.
6) All discrepancies to be reported to En-Plan before continuing.

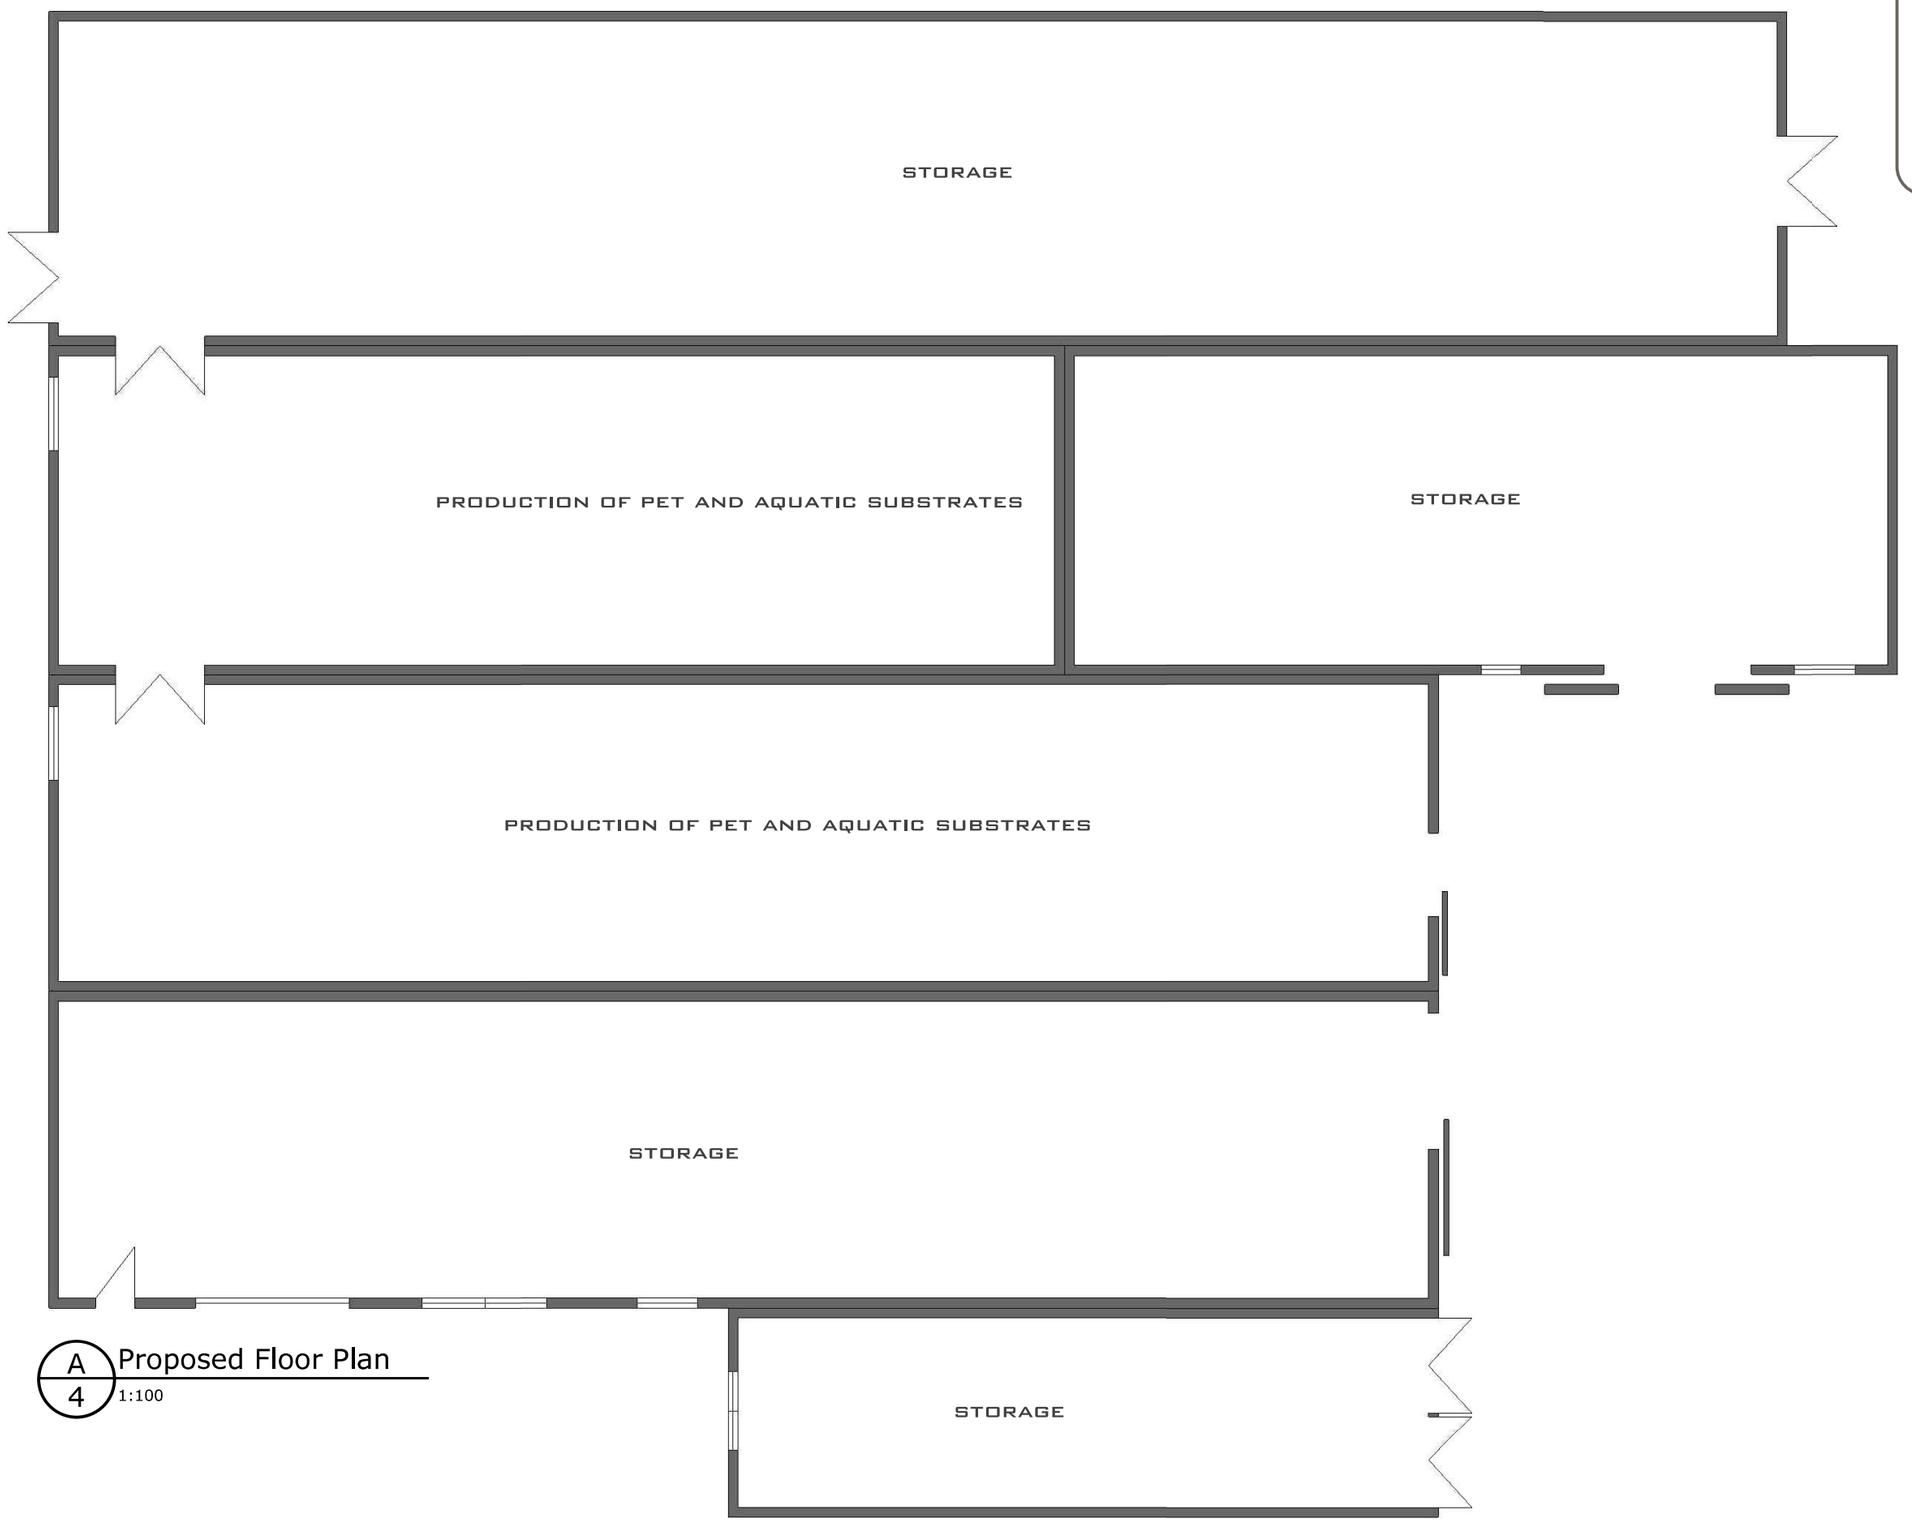

A 4 Proposed Floor Plan
1:100

EN-PLAN

Copyright En-Plan

EN-PLAN

PLANNING & ARCHITECTURE

PHOTOGRAPHIC STUDY

PLANS TO BE PRINTED ON A2.

Notes:
1) These drawings remains the property of EN-PLAN
2) All dimensions are to be checked by the contractor.
3) All dimensions in millimetres unless otherwise stated.
4) Do note sclae copies of this drawing.
5) This plan must be read in conjunction with any other plans in the set and any specilaist drawings related to the project.
6) All discrepancies to be reported to En-Plan before continuing.





Copyright En-Plan