
ONLY SCALE FOR PLANNING PURPOSES

Reproduced from the Ordnance Survey Map with the Permission of The Controller of HM Stationery Office, Crown Copyright Reserved. Licence No. AL 100030540

Copyright © 2011 Rural Partners Ltd.
All rights reserved. No part of this drawing may be altered, traced, copied, electronically scanned, or photographed with out the consent of Rural Partners Ltd. Neither may this drawing or part of it be used for any purpose other than for which it was issued without the consent of Rural Partners Ltd.

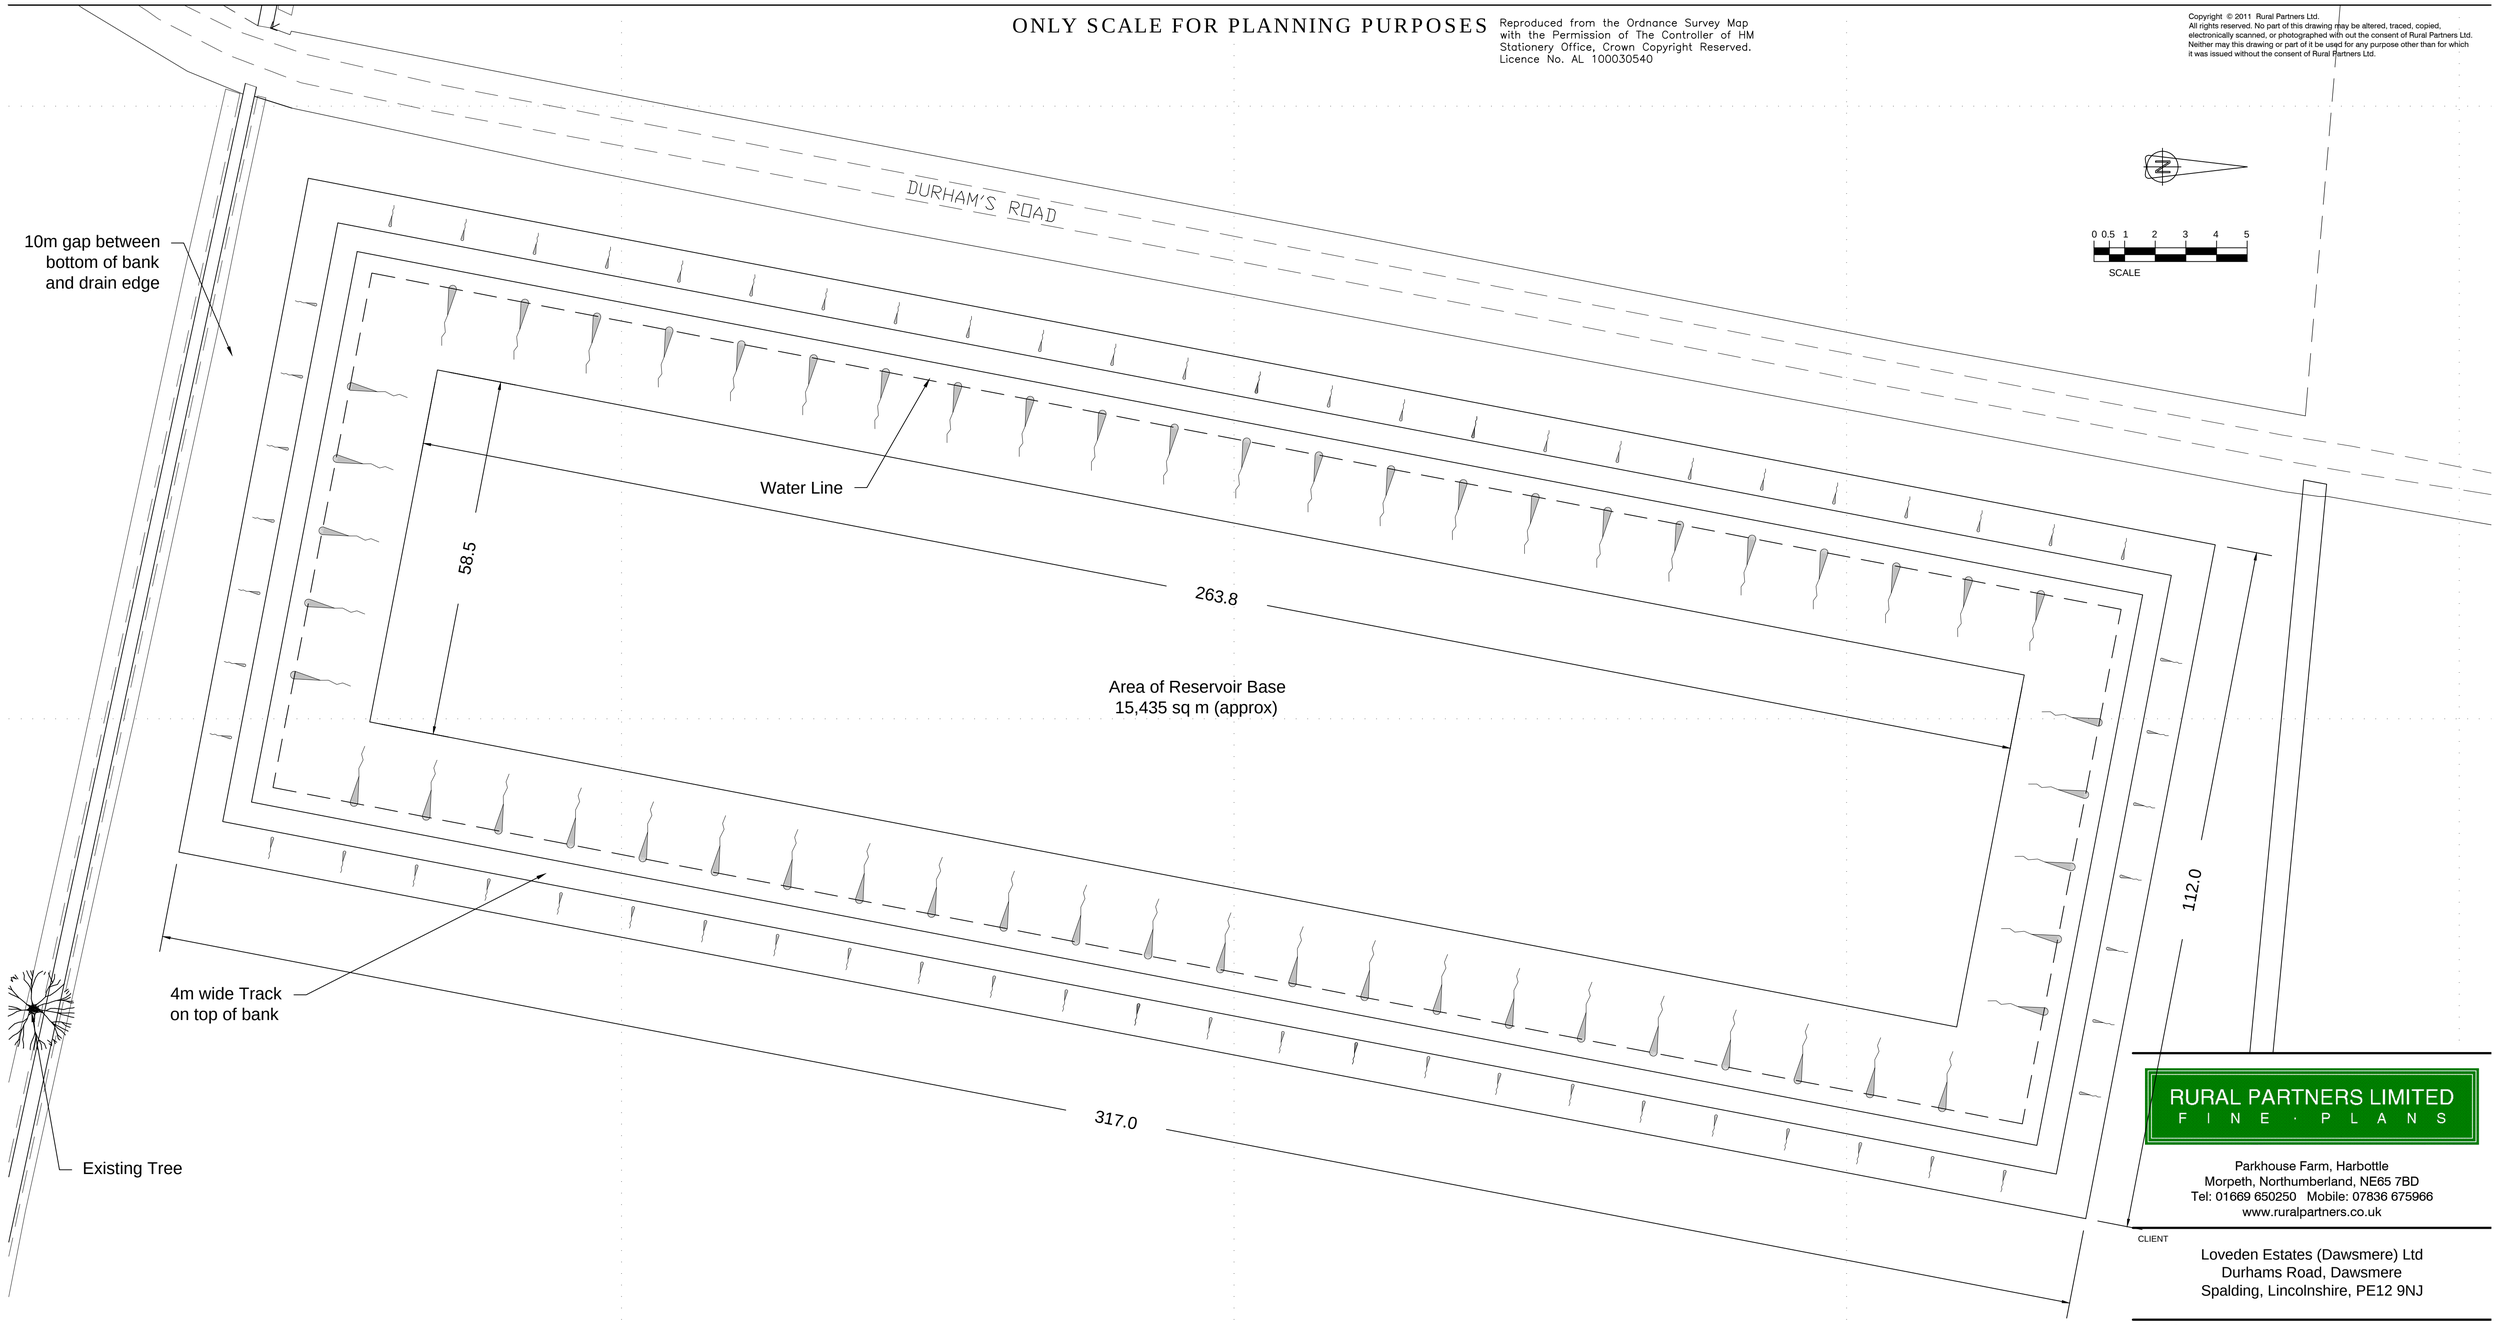

RURAL PARTNERS LIMITED
F I N E · P L A N S

Parkhouse Farm, Harbottle
Morpeth, Northumberland, NE65 7BD
Tel: 01669 650250 Mobile: 07836 675966
www.ruralpartners.co.uk

CLIENT

Loveden Estates (Dawsmere) Ltd
Durhams Road, Dawsmere
Spalding, Lincolnshire, PE12 9NJ

DRAWING

Proposed Irrigation Reservoir
Land West of Durham Road
Plan

REV	DESCRIPTION	DATE	BY

SCALE: 1 : 500 on A1

DRAWN: SAK

DATE: 14-10-18

DRAWING No.: FP/007/02