

SOUTH HOLLAND DISTRICT COUNCIL

VAT F No. 121 5277 01

Receipt No. **15601**

RECEIVED

Date: **20-9-02**

From: **Mrs D A Taylor**

On behalf of

In respect of:

Publications

£ _____

Information (inc. VAT)

£ _____

Site location plans ((sets)

£ **18.00**


Other

£ _____

Signed **K Porter**
(Authorised Collector)

TOTAL SUM RECEIVED: Cash/cheque £ **18.00**



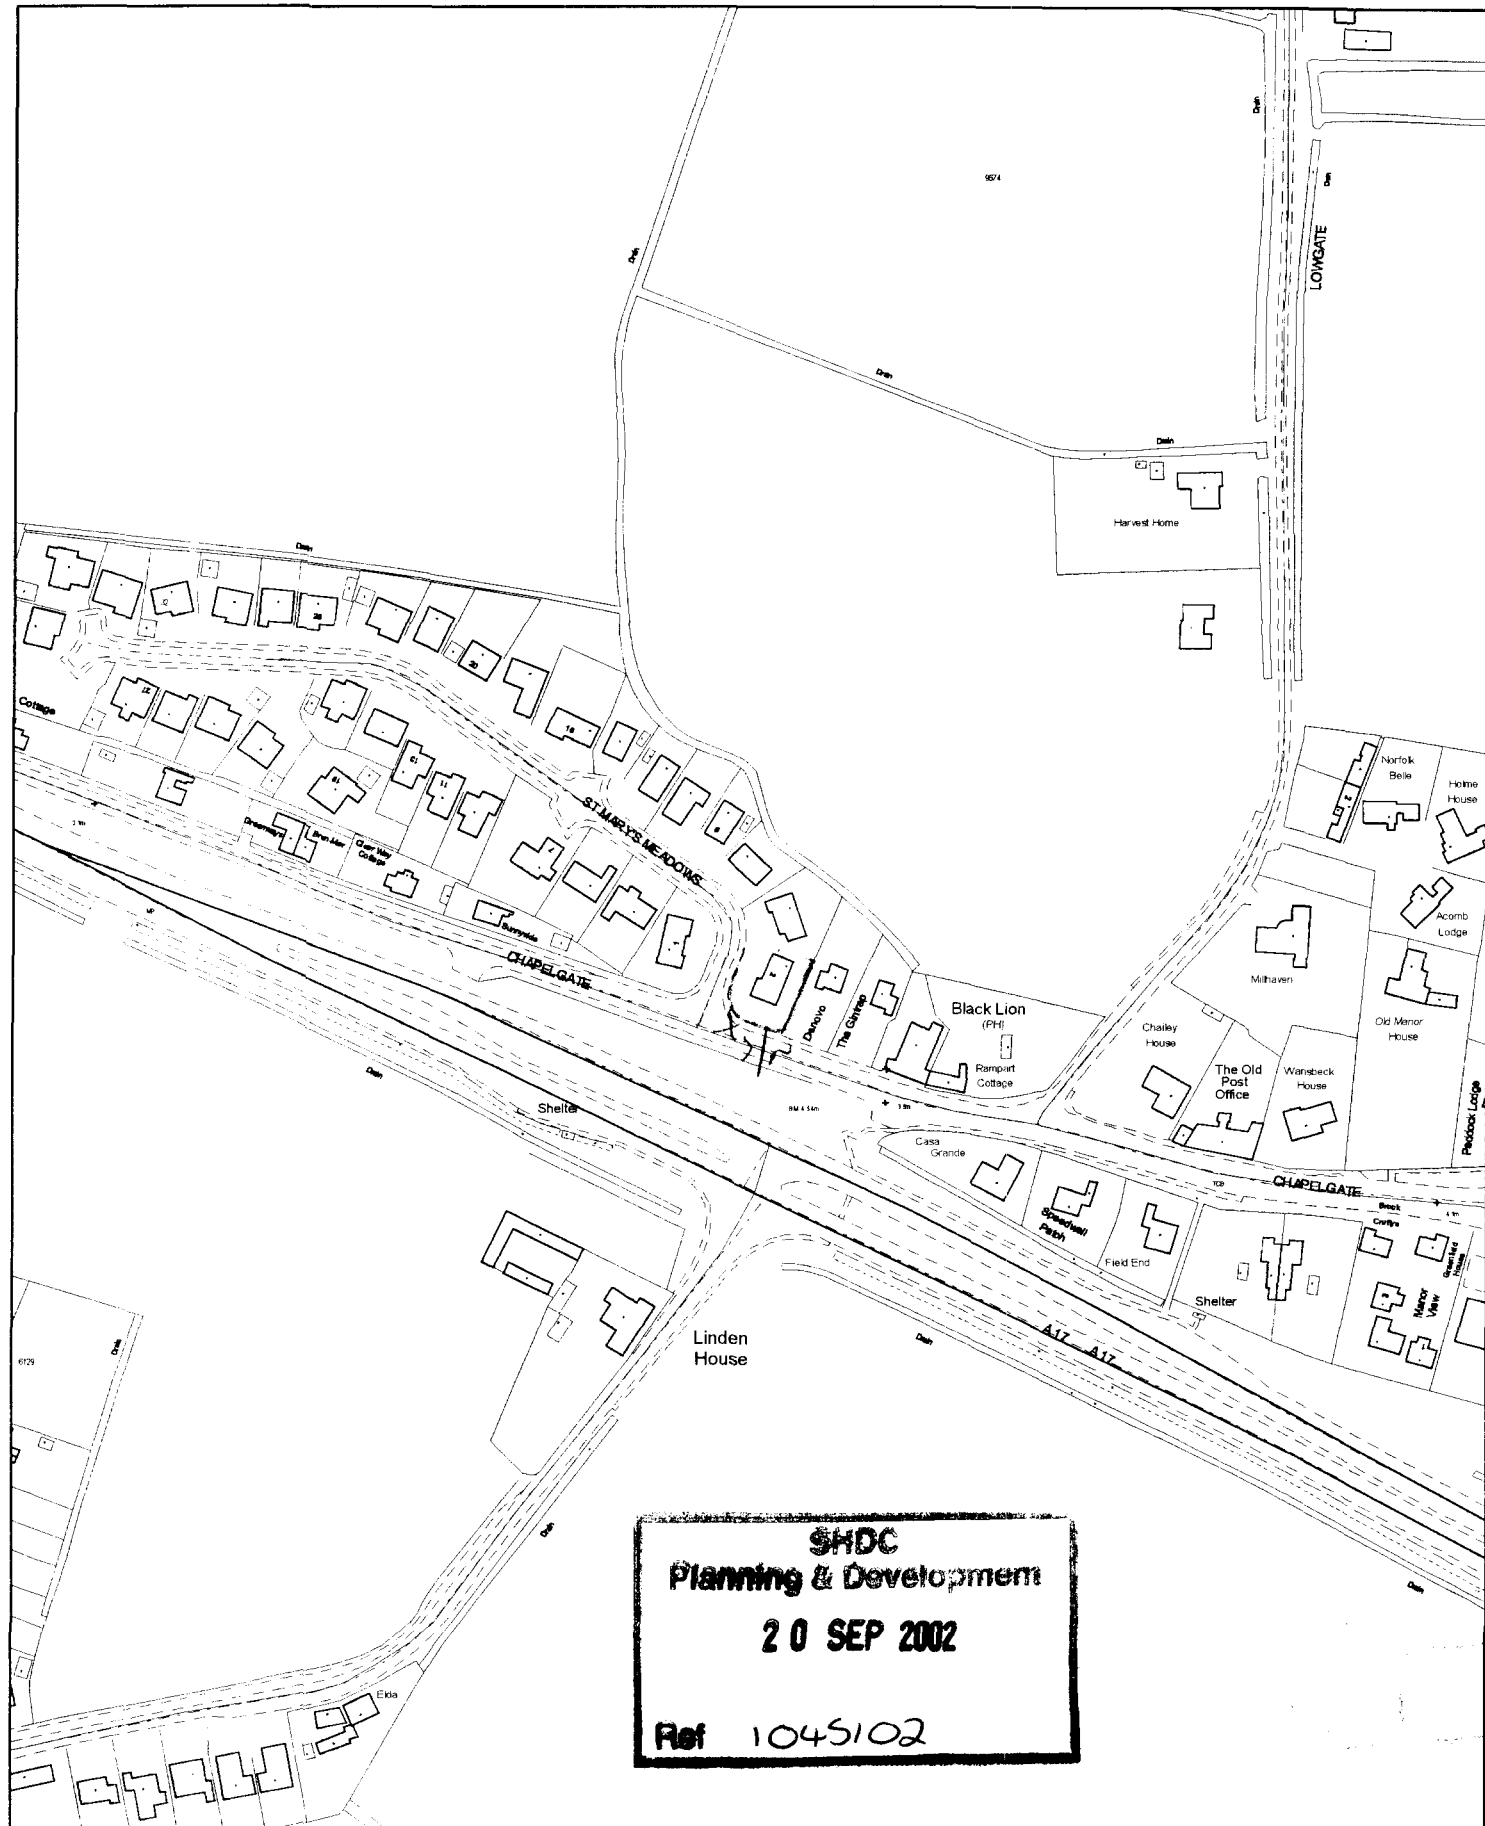

S O U T H




Planning and Development

Council Offices, Priory Road, Spalding, Lincolnshire
PE11 2XE

Scale: 1:2500

September 2002

This map is reproduced from Ordnance Survey material with permission of Ordnance Survey on behalf of Her Majesty's Stationary Office (c) Crown copyright. Unauthorised reproduction infringes Crown copyright and may lead to prosecution or civil proceedings. South Holland District Council LA079413 2002

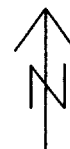

1:500

EADOWS

8

1

2

Denovo

The Gintrap

BM 4.54m

3.9m


SHDC
Planning & Development

20 SEP 2002




Ref 1045102

1:500


ALL PLAN VIEWS

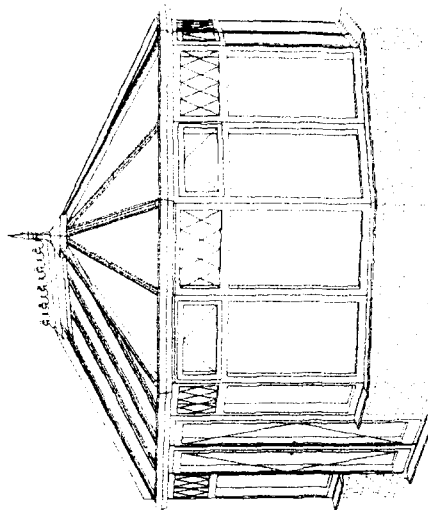


3600

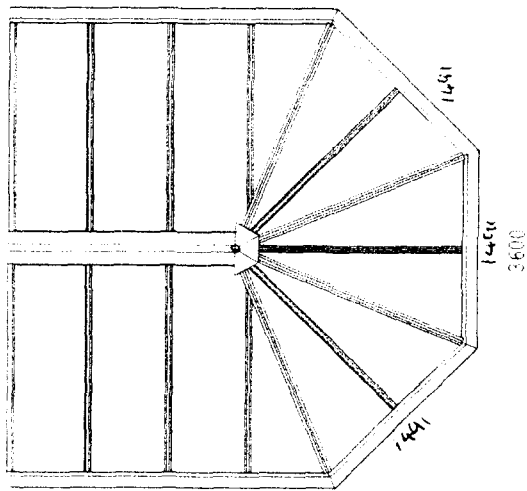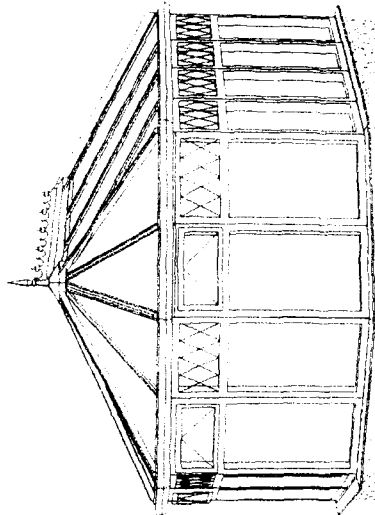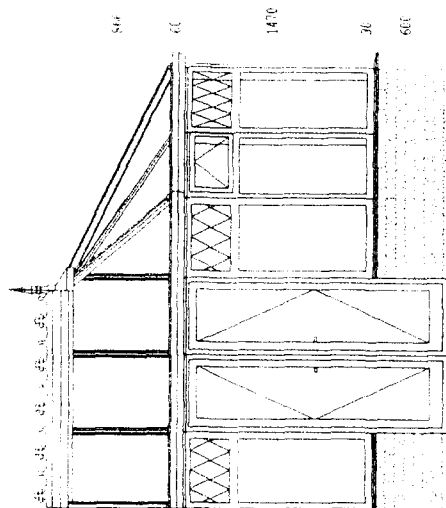

3516

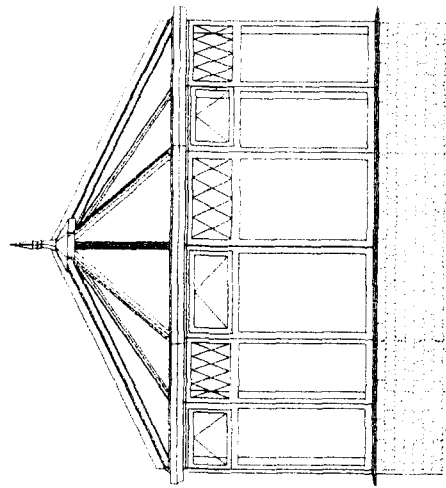

3600

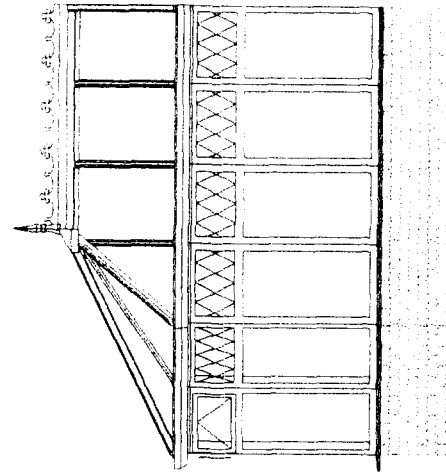

3600

3600

SHDC
Planning & Development
20 SEP 2002
Ref 1045102

3 BAY VICTORIAN
TAYLOR

DRAWN BY
DATE
SCALE
DRAWING NO.

18.07.01
1: 60
98766