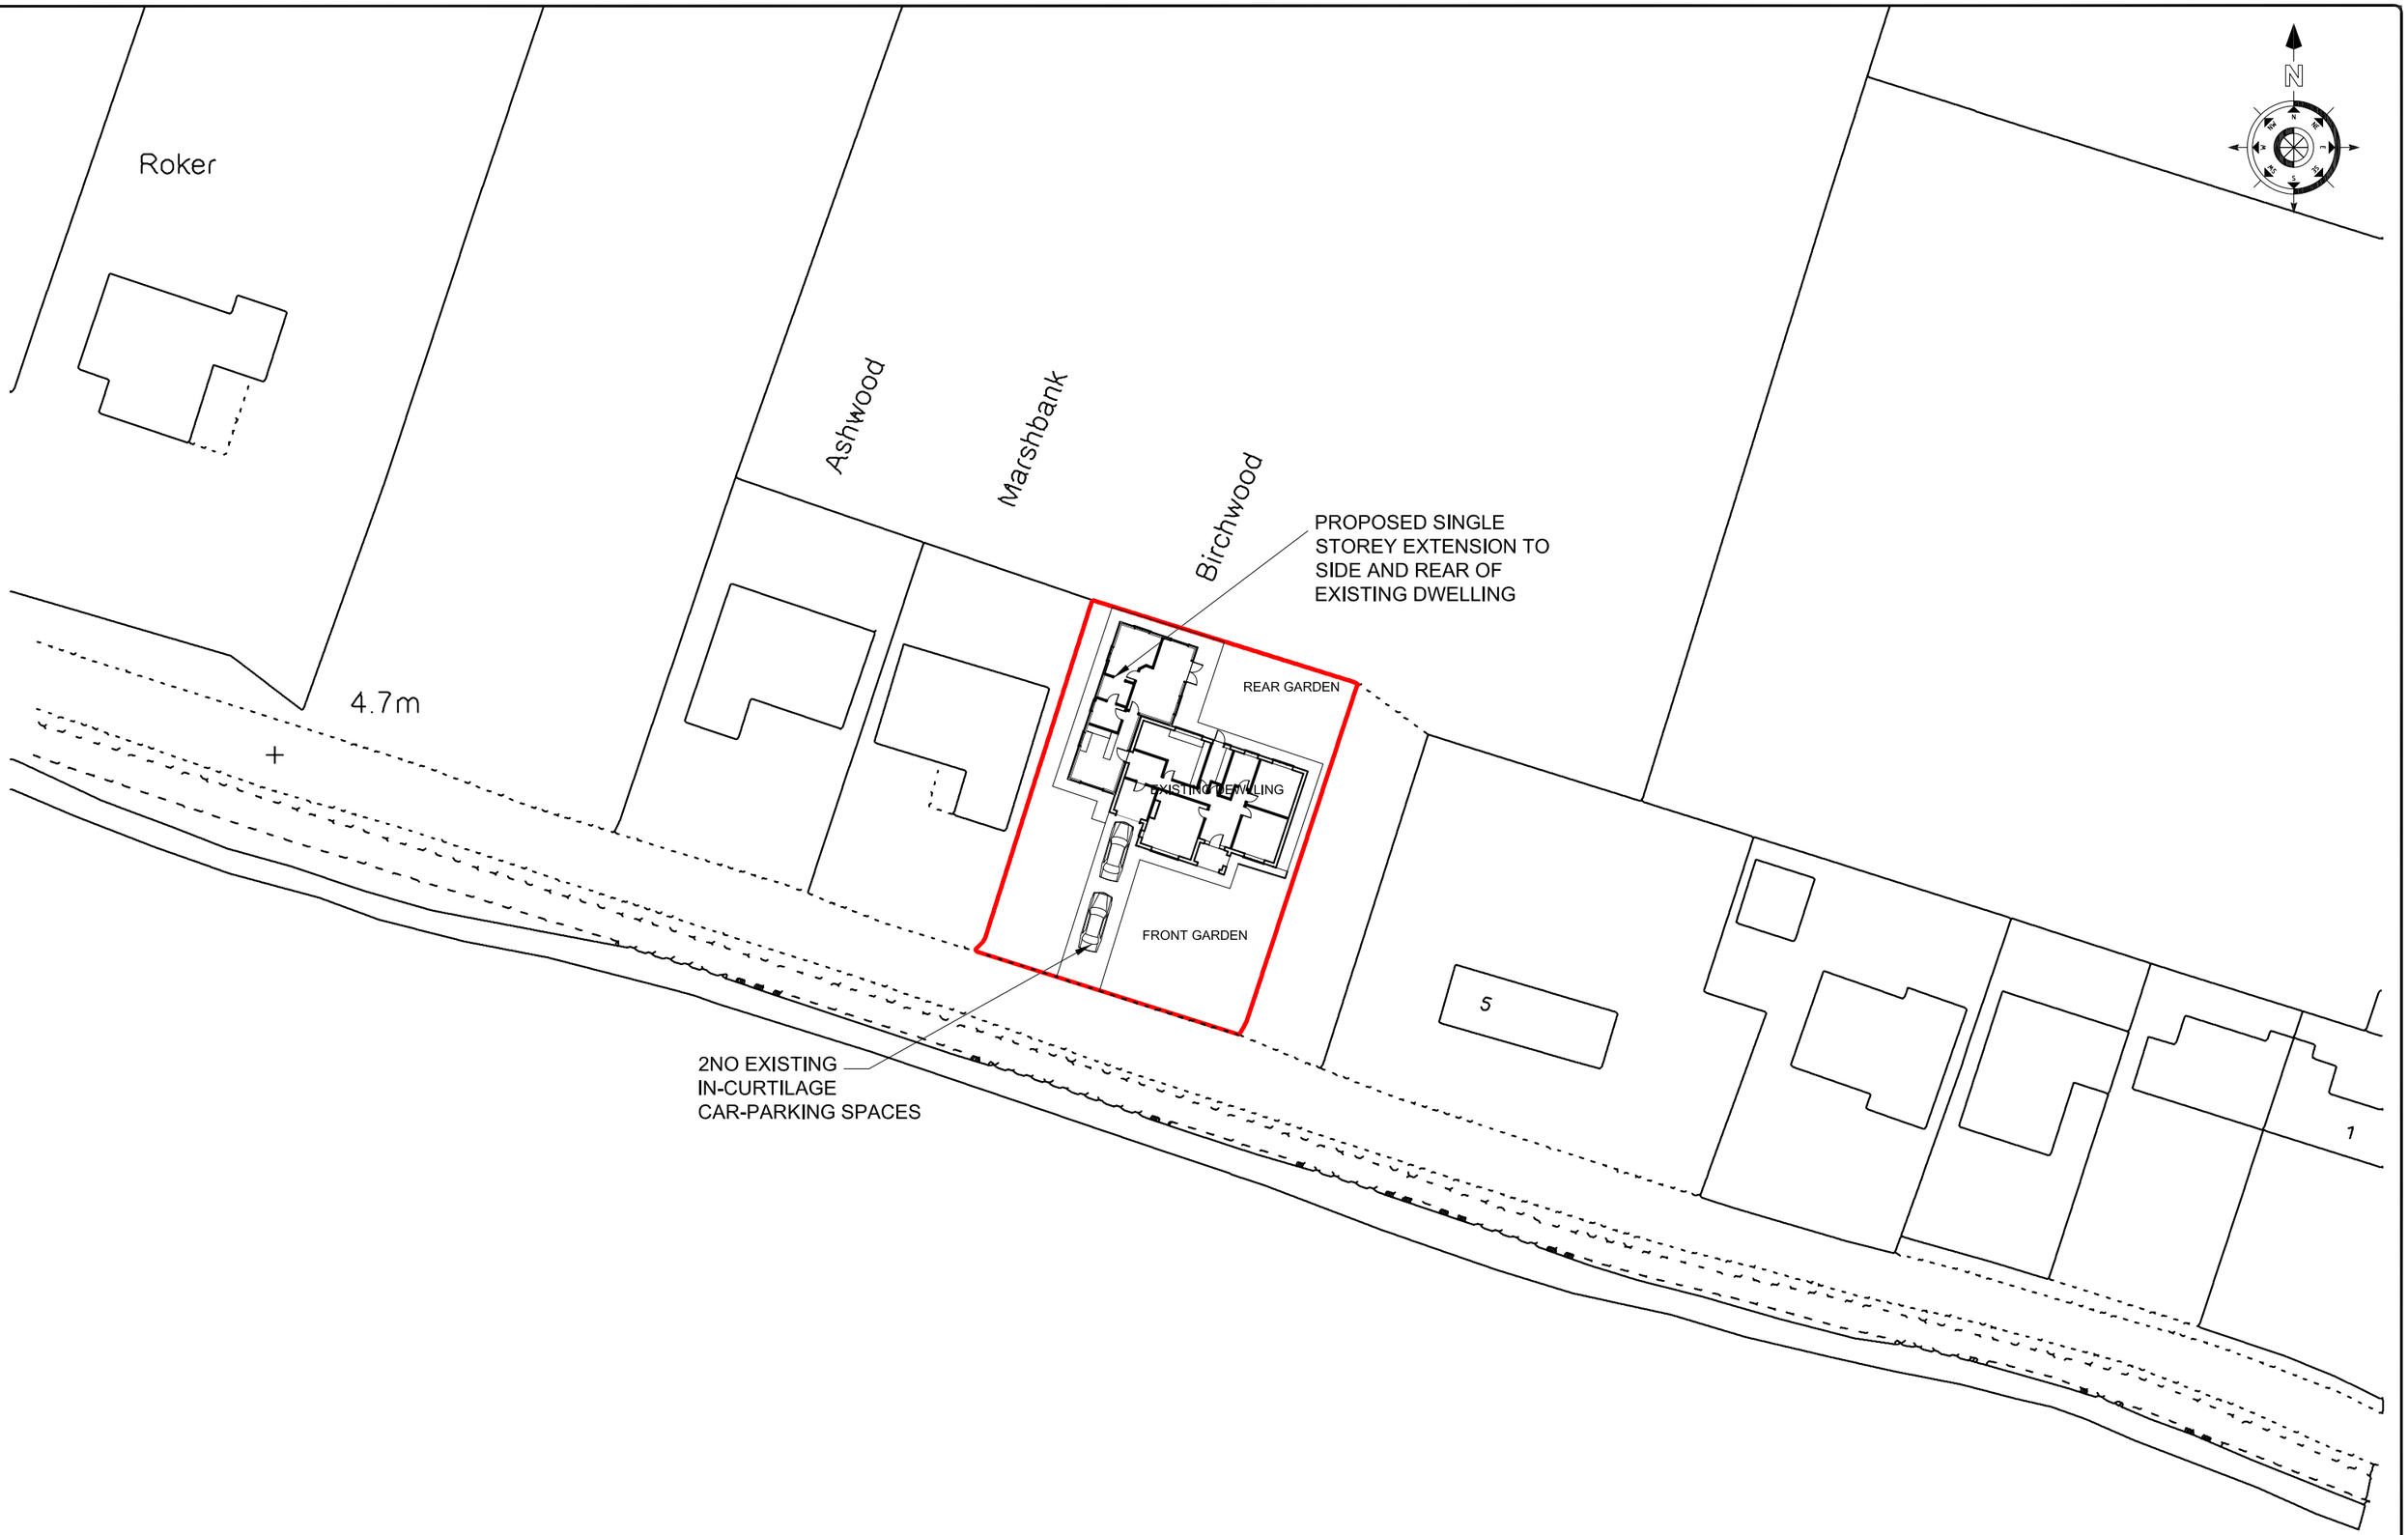


NI Planning Permission

Scottish Provident Building,
7 Donegall Square West, Belfast, BT1 6JH

t. 028 90588426
m. 0785 1082912
e. info@niplanningpermission.co.uk
w. www.niplanningpermission.co.uk

Notes:

© Copyright NI PLANNING PERMISSION

No part of this document may be reproduced or transmitted in any form without the written permission of NI PLANNING PERMISSION. This document should not be relied on or used in circumstances other than those for which it was originally prepared and for which NI PLANNING PERMISSION was commissioned. NI PLANNING PERMISSION accepts no responsibility for this document to any party other than the person by whom it was commissioned.

CLIENT: Mr. Gough

PROJECT: Proposed side and rear extension to existing property at Birchwood, Dawsmere Road, Gedney Drove End, Spalding, Lincolnshire, PE12 9NW

TITLE: Block plan

DATE:	SCALE	SIZE	JOB NO.	DWG. NO.	DRAWING STATUS:	REVISION:
Oct 16	1: 500	A3		05	Planning application	-