


NS section through buffer reservoir

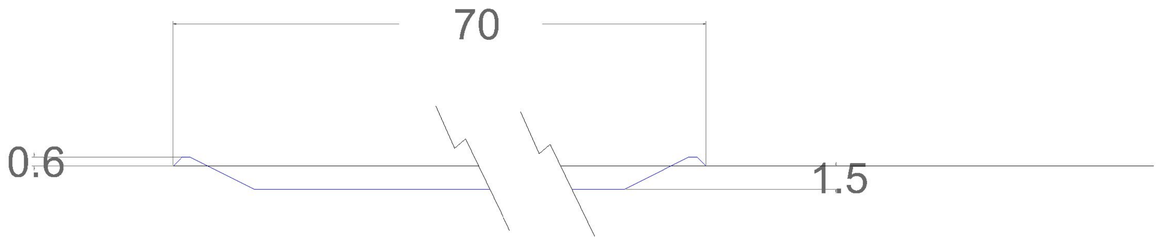


EW section through buffer reservoir

Sump (1m x 1m x .3 deep)
to be located in NW corner for
positioning sump pump.

Overflow - 400mm diameter located
300mm below top of bank.

Spillway as attached detail drawing.

Plan view

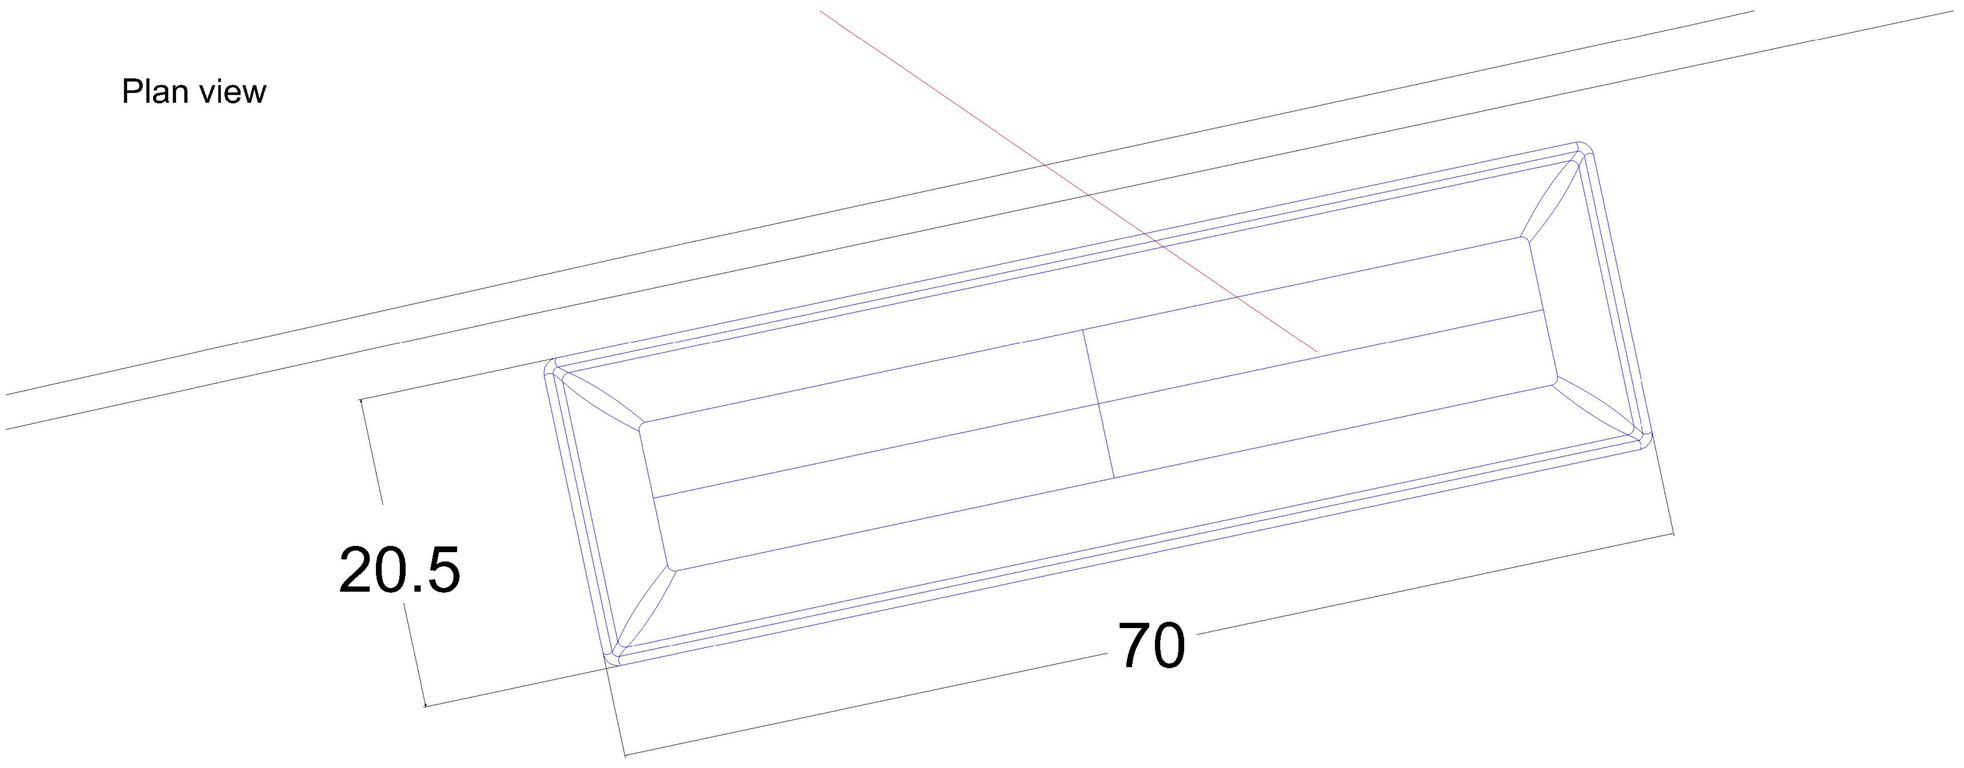

Proposed polythene tunnels
and buffer reservoir

JE Piccaver (Gedney Marsh) Ltd
Norfolk House Farm
Gedney
Spalding PE12 9PB

Reservoir details

Hennock International Ltd
Nettleham
Lincs LN2 2SA

Consulting engineers to the
land based industries

Date 4.11.17
Scale 1:200 (A1)
Drawn AM