
0 10 20 30 40 50 m

NORTH

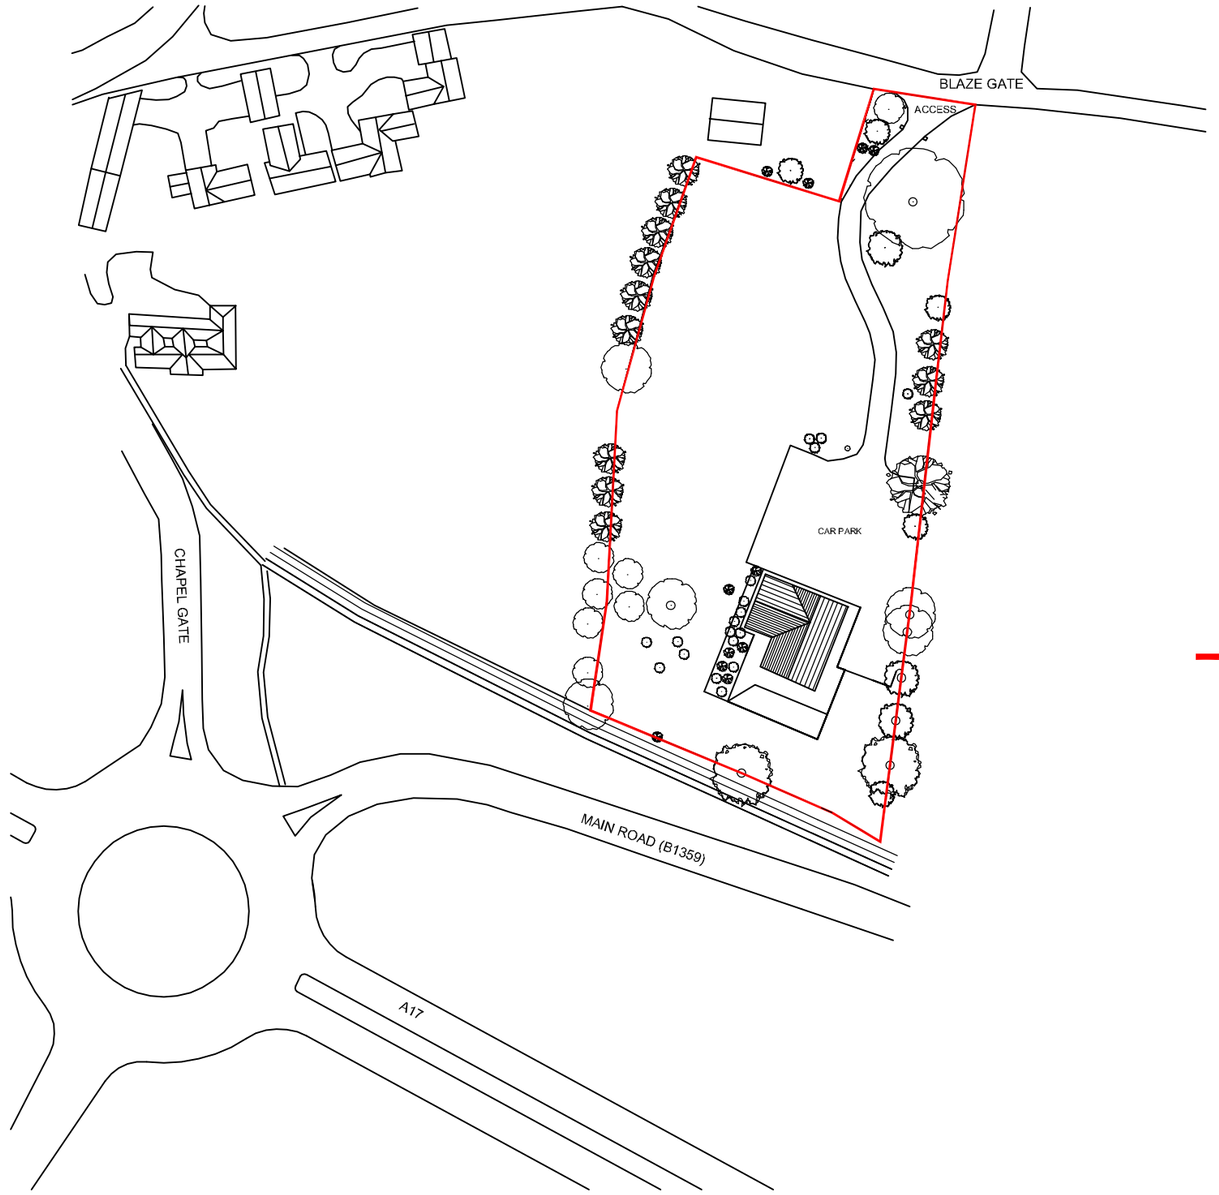

APPLICATION SITE 7,850 sq.m.

PLANNING

REV:	REVISION:	REV DATE:	DRAWN:

BRITAIN BRANCH LDC

LOCAL DESIGN
CONSTRUCTION DEPARTMENT - BRITAIN BRANCH

NEW EXTERNAL LIGHTING, KINGDOM HALL, BLAZE GATE, HOLBEACH. PE12 0AD
SITE LOCATION PLAN

Scale: 1:250
Date: 01.10.18

Drawing No. **PL01** .

Sheet Size: A3
Rev: