
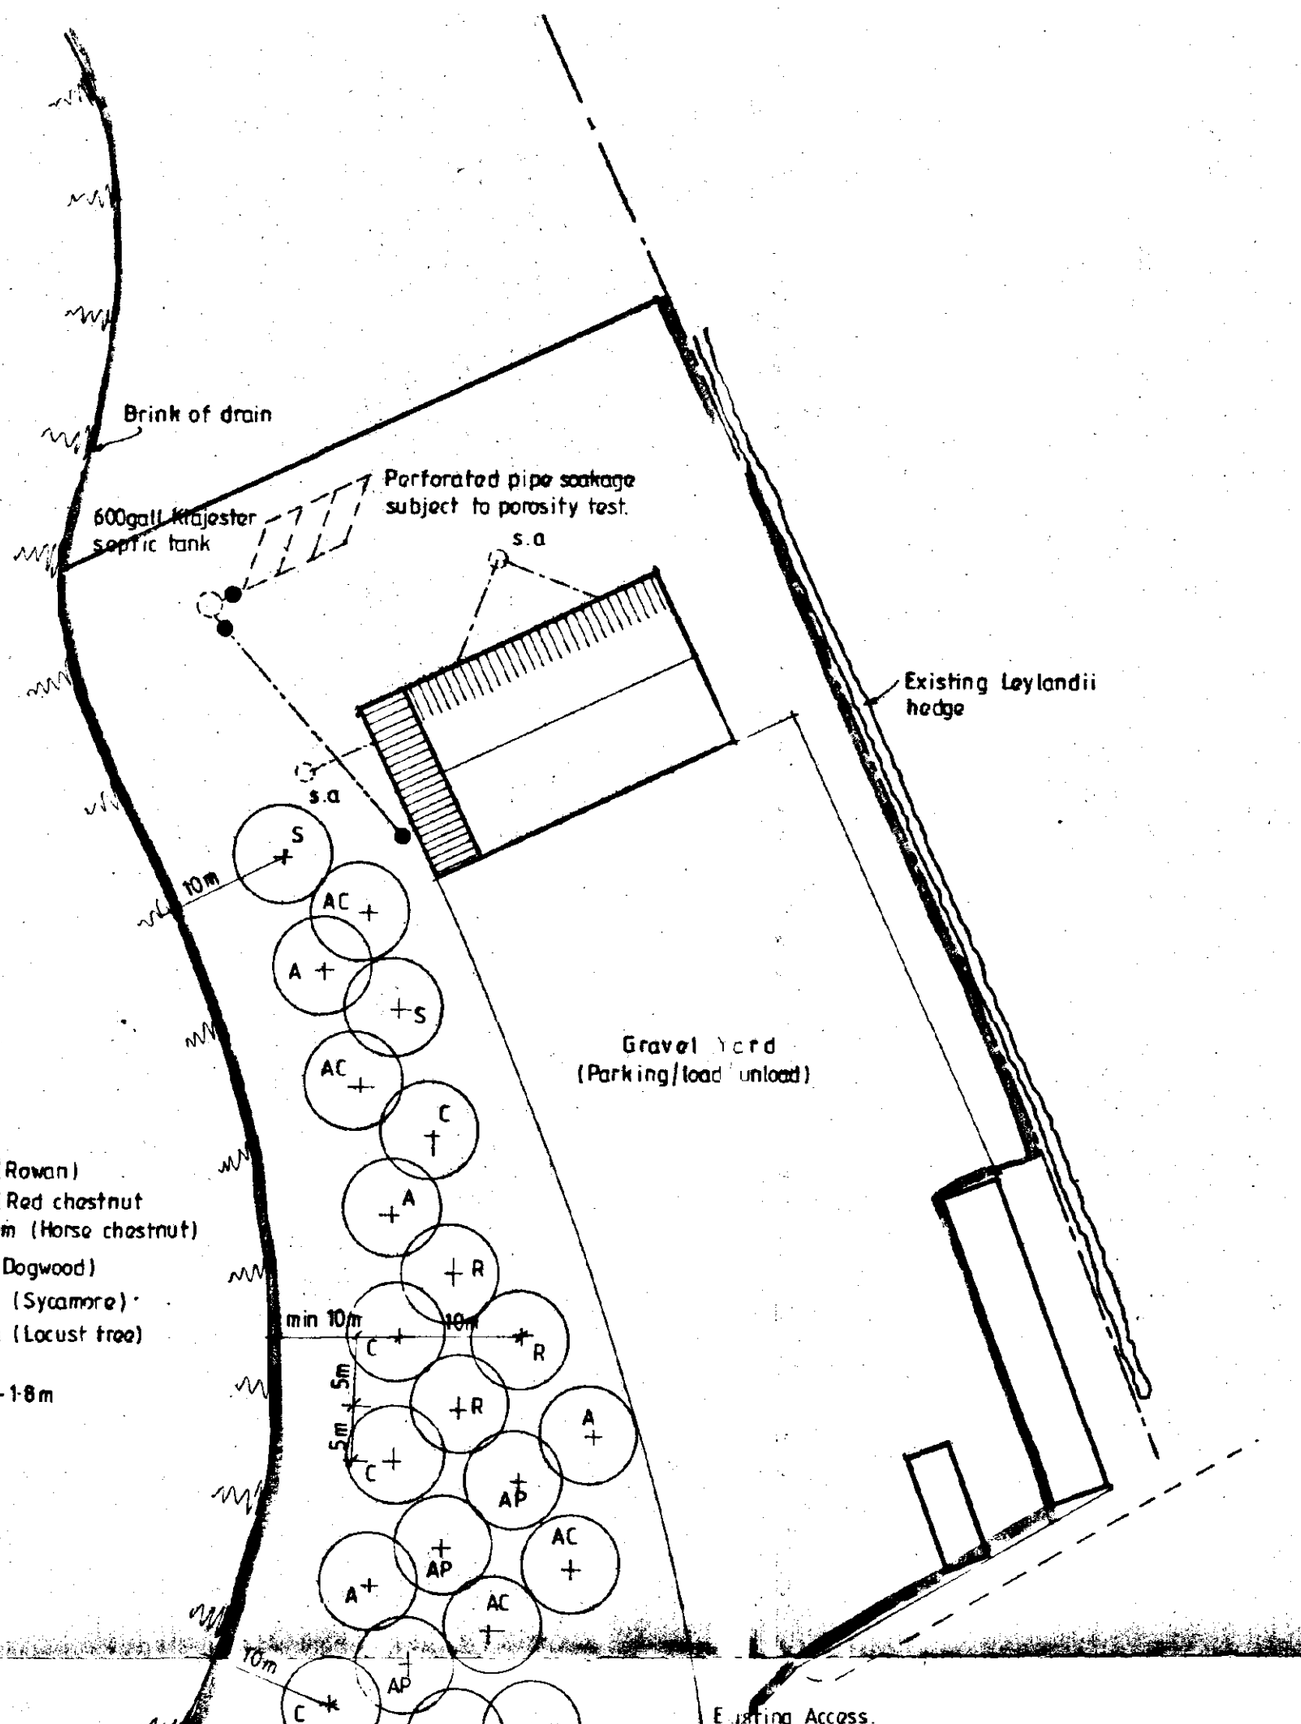


Block Plan 1:500

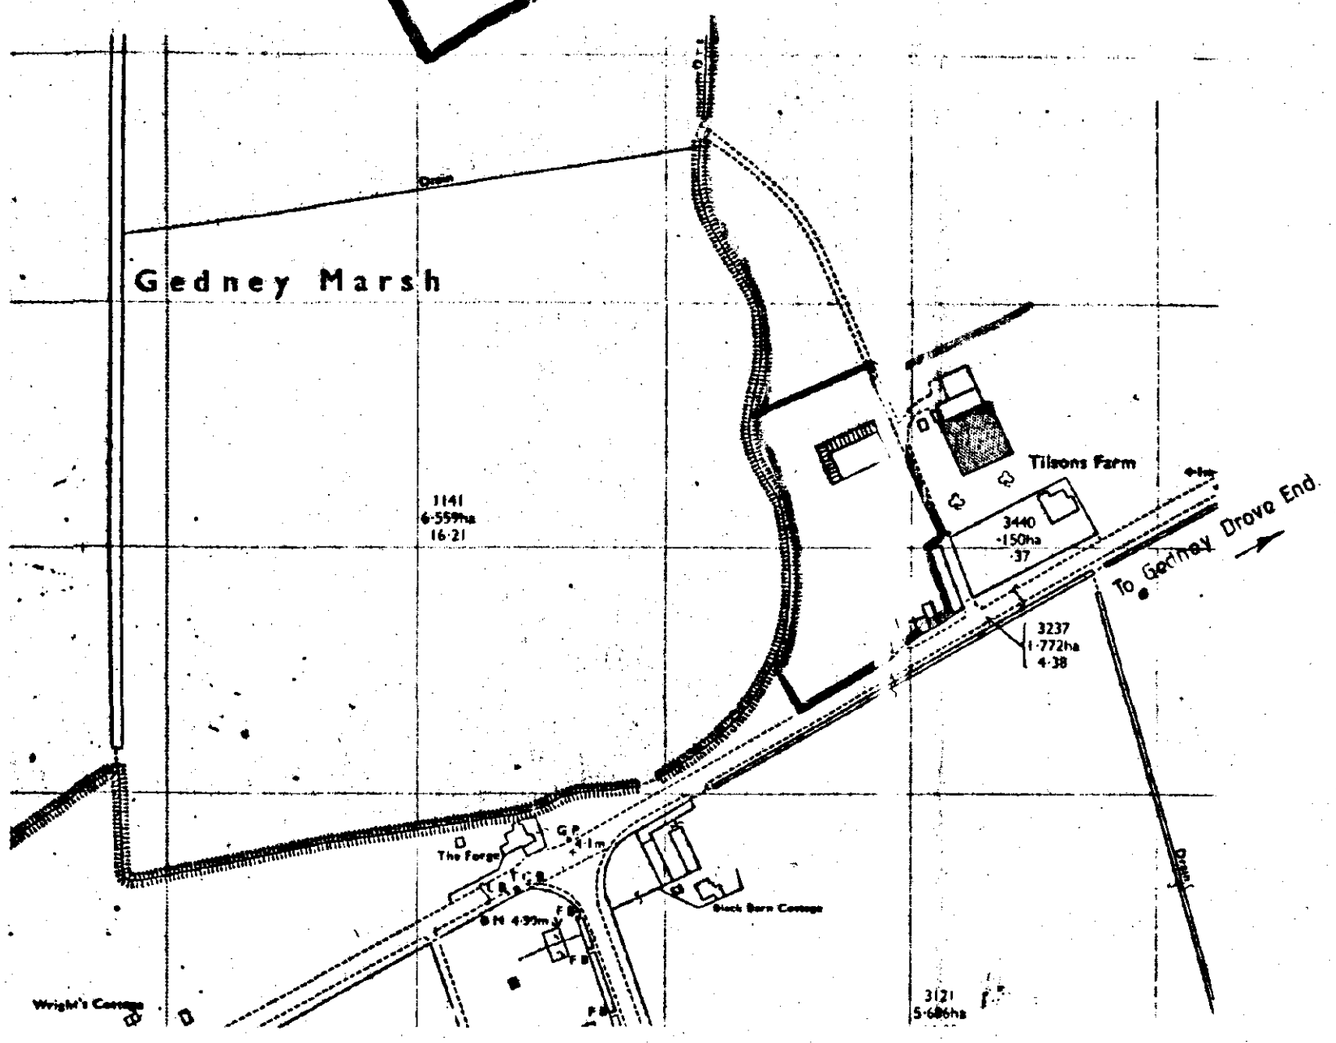

Location Plan 1:2500

NORTH

AMENDED PLAN

Ref.

SOUTH HOLLAND DC
HOUSING & PLANNING
12 JAN 1996
Ref: 1082/95

DETERMINED PLAN

COOPER ARCHITECTURAL DESIGN
BRONAVON HOCKERSGATE
FLEET SPALDING LINCS PE12 8LF
TEL: 0406 423762

client
F. PARNELL (AGRICULTURAL CONTRACTOR)

project
EXTENSION TO EXISTING STORE / WORKSHOP

TILSONS FARM.
BLACK BARN, GEDNEY.

drawing

scale	drawing no.
	95018 : 1
date: OCT. '95	drawn