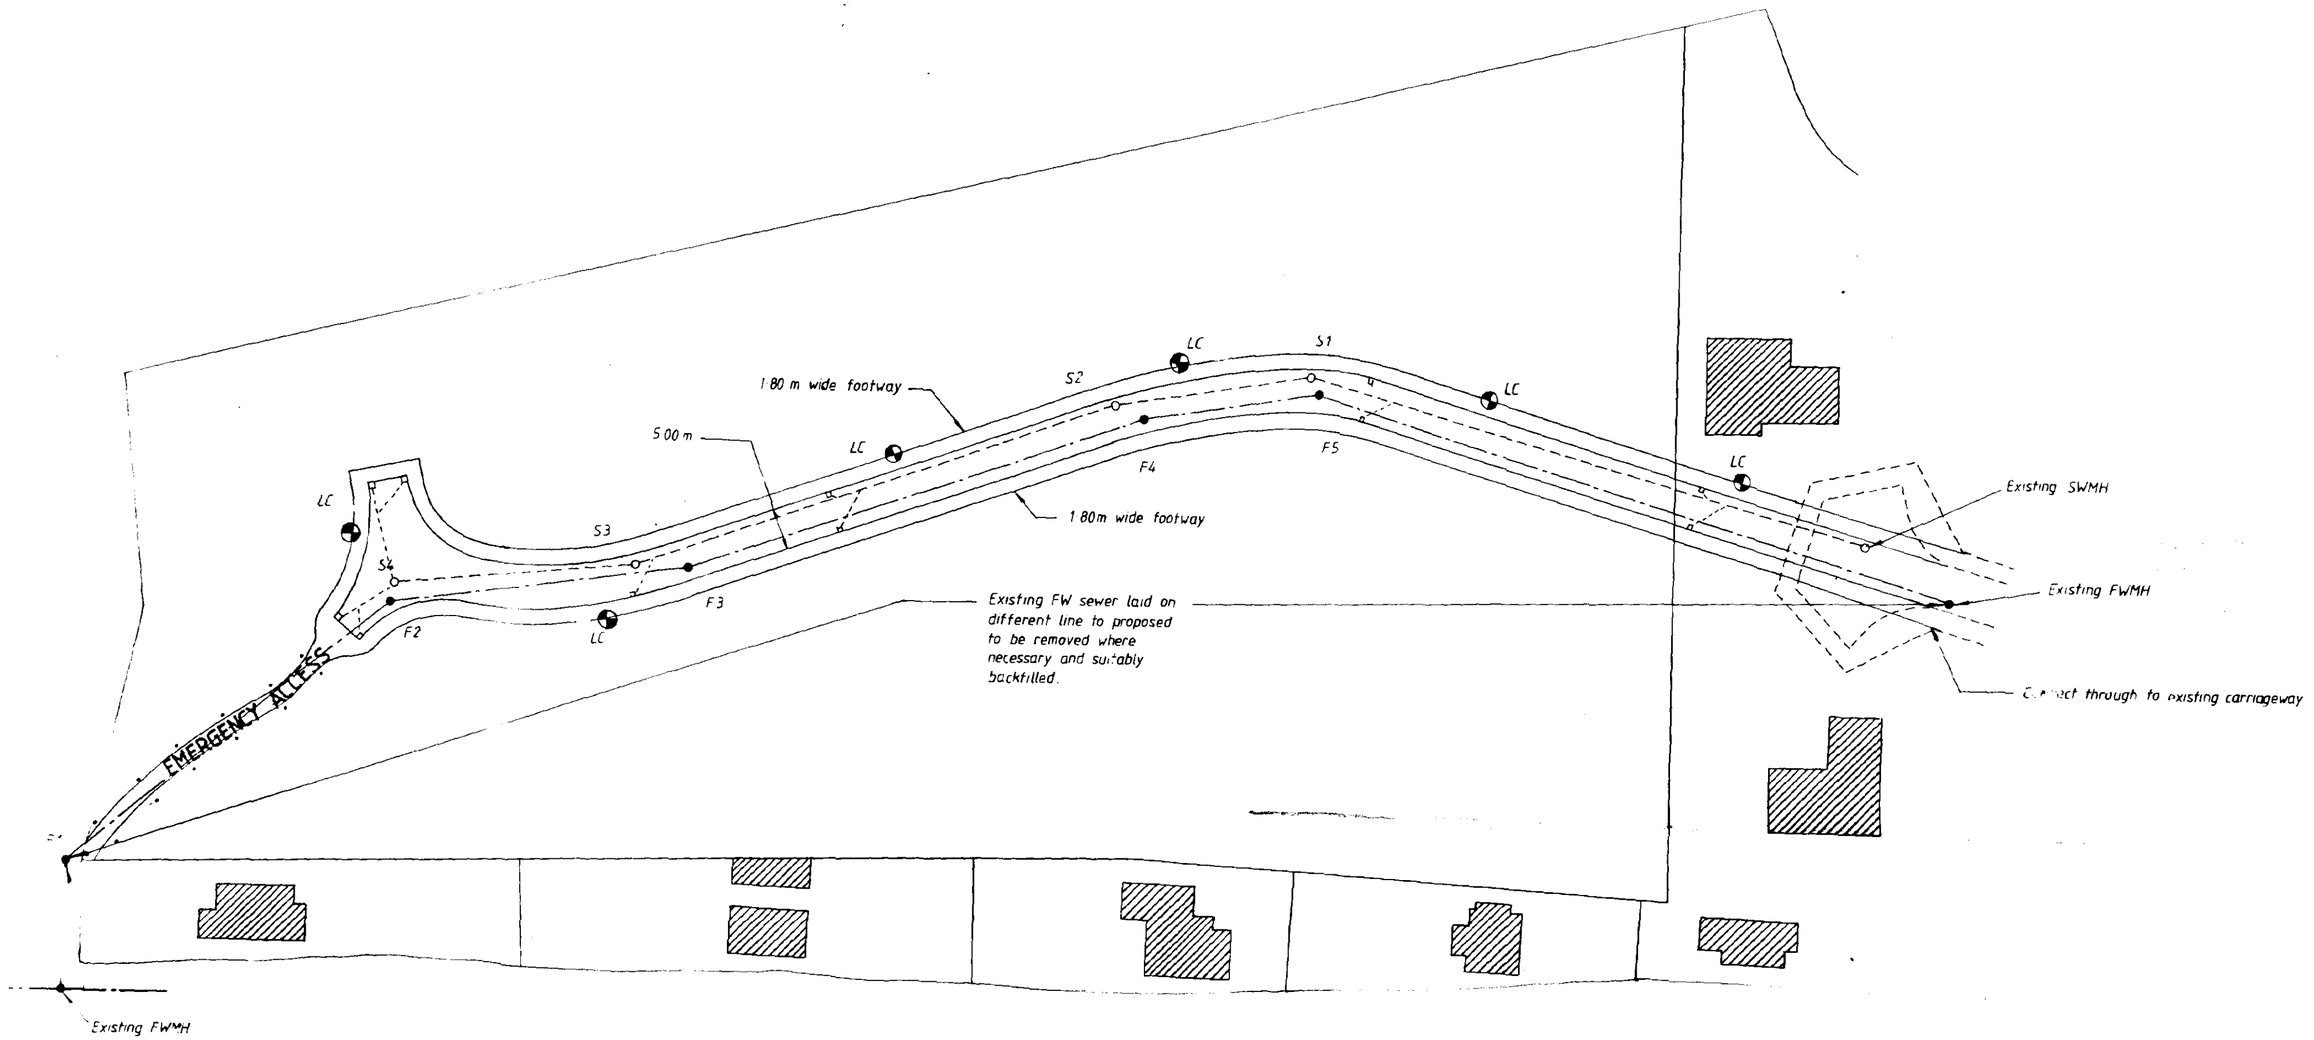


DETERMINED PLAN

SOUTH HOLLAND DC
HOUSING & PLANNING
05 NOV 1998
Ref: 1094/98

NOTES :

1. All lighting columns to be built to LCC Street Lighting Specification 5/35/C/83.
2. All drainage works to be in accordance with Water Authorities Association document 'Sewers for Adoption' 3rd edition.
3. Pipes to be vitrified clay by Naylors and extra strength. Pipes bedded and surrounded with granular material where cover to pipe exceeds 1·20m.
4. All manholes to have 12mm fall over cranne.
5. Any discrepancy, whether or otherwise to be brought to the attention of the Engineer immediately.

PMR Engineering Services
Civil Engineering Consultants

5 Fen Road, Little Hale, Sleaford, Lincs.
Tel. (0529) 61252

Drawing No. SS/90004/1 Sep. 1990

Drawing Title : Adoptable roads and sewers

Client : McKenna Developments Ltd.

Location : St. Mary's Meadows, Gedney

Scale : 1:500

All levels related to O.S. Datum Newlyn

DRAWING
29 OCT 1998
ISSUED

" The specification in all respects shall be the current 'Layout Guide and Specification for Development Roads' in force in the County at the time of construction".

| | | |